

plan as proposed option 01 1:200

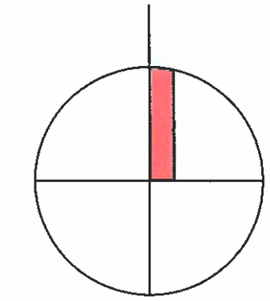



ROCHDALE MBC
23 MAY 2019
PLANNING AND REGULATION SERVICE

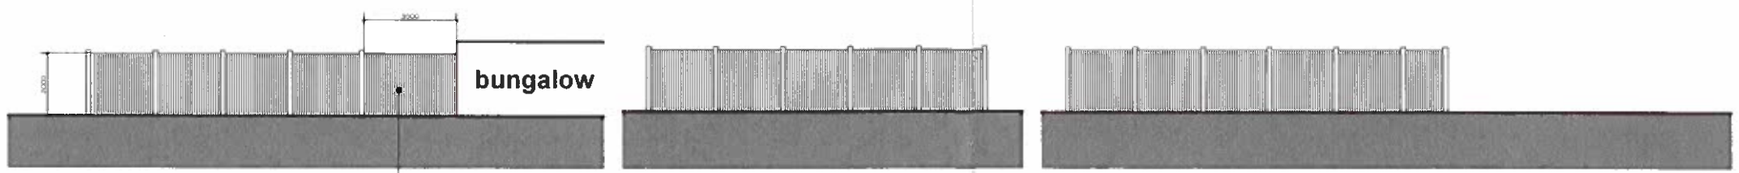

elevation a 1:200

elevation b

elevation c

new 2.0m high by 3.0m wide sliding gate

subject to full survey

A
Proposed Fenced Area
2 Elm Close
Castleton
Rochdale

work to figured dimensions

© CJ Partnership owns the copyright of this design / drawing which must not be reproduced in whole or in part without the written permission of CJ Partnership

contract no

drawn by

drawing no 01

date March 2019

revision

scale @ A3 1:200

Revisions:
A.Fence line and elevations amended.May 2019

Blue Pit Mill Queensway
Castleton Rochdale OL11 2PG
+44 (0)1706 631347
info@cjpartnership.com
www.cjpartnership.com

CJ PARTNERSHIP
ENVIRONMENTAL ARCHITECTS