©

This drawing is Copyright and the property of Lancaster Maloney Limited and must not be reproduced in whole or in part without their written permission. Copyright is reserved. ©
This drawing must not be scaled. The Contractor is to report all dimensional discrepancies & errors to the Contract Administrator prior to commencing construction.
It is essential that this drawing is read in conjunction with the specification and all works identified included for.

NOTES

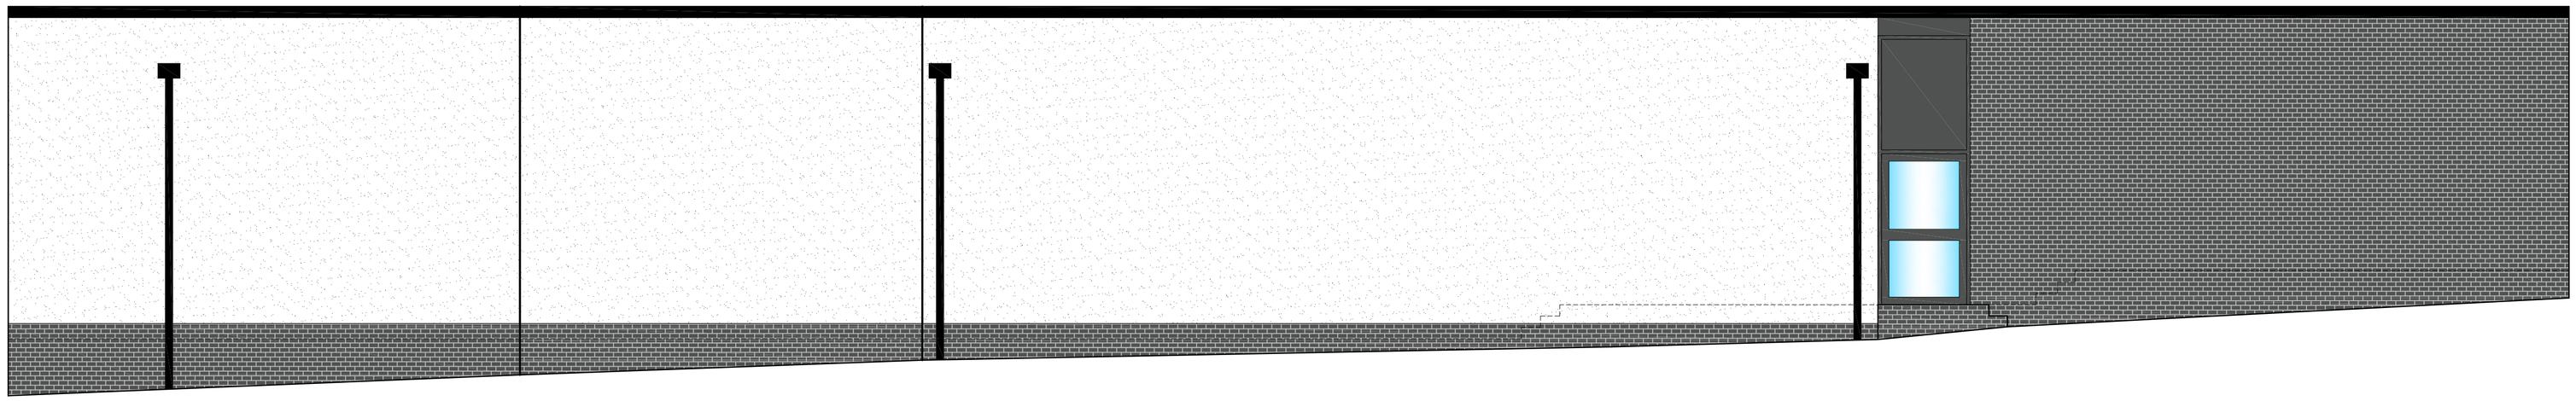

EXISTING ELEVATION - CARITAS BLOCK
SCALE 1:50@A1

0m 1m 2m 3m 4m 5m

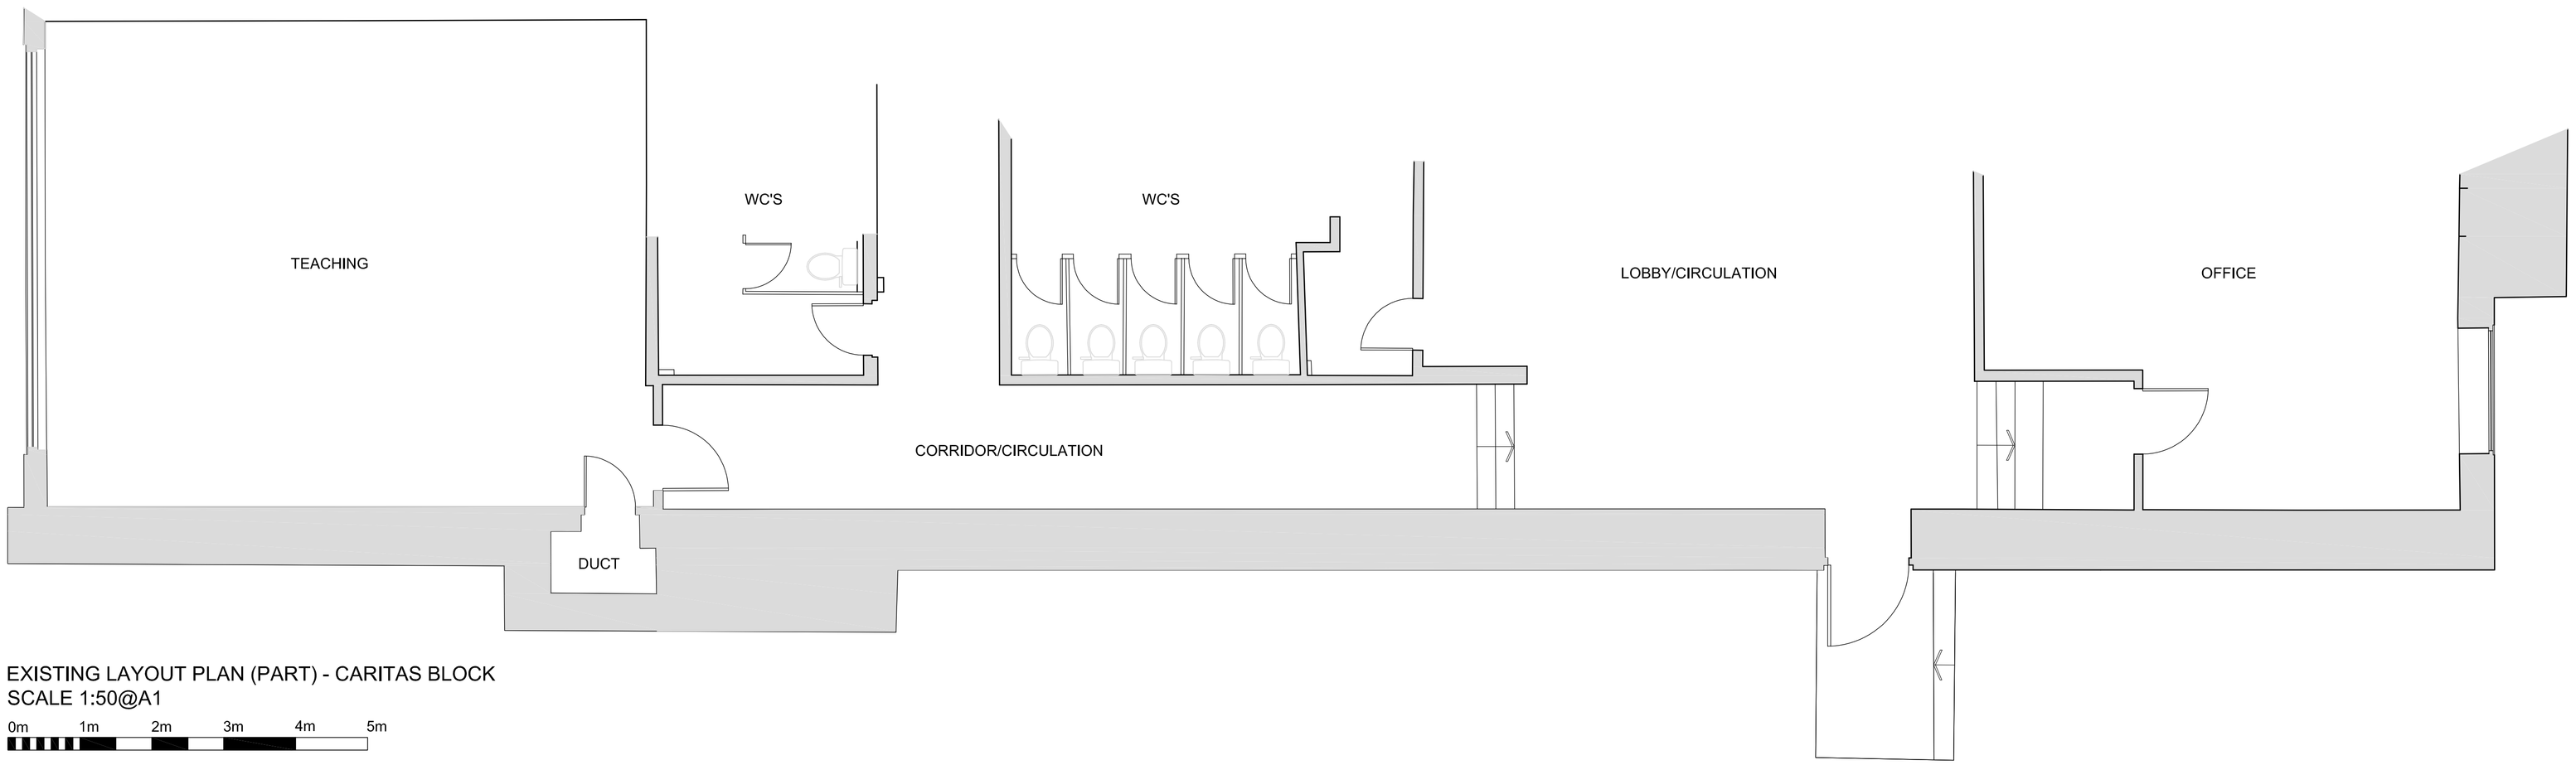

EXISTING LAYOUT PLAN (PART) - CARITAS BLOCK
SCALE 1:50@A1

0m 1m 2m 3m 4m 5m

Rev	Date	Comments	By

STATUS
PLANNING ISSUE

Client
The Board of Governors
St Cuthbert's RC High School

Project Title
SEND Unit

Drawing Title
Existing Floor Plan &
Elevation (Caritas Block)

Scale	Drawn by	Date
1:50@A1	MAB	March 2021
Job no. 2011/04	Drawing no. PL07	Revision no. N/A

lancastermaloney
Lancaster Maloney Limited Registered Office:
Equitas House Unit 6 Station View Rhino Court Stockport SK7 5ER
Tel: 0161 477 3500 Fax: 0161 477 3600
E-mail: enquiries@lancastermaloney.co.uk www.lancastermaloney.co.uk
Registered in England No 4846621