

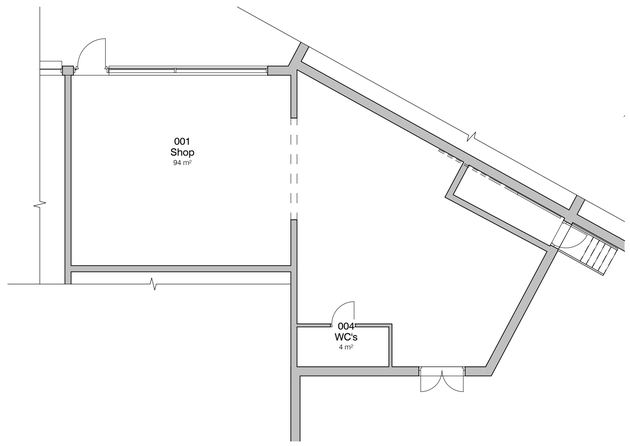

1 Front - Existing
1 : 100




2 Rear - Existing
1 : 100



3 Left Side - Existing
1 : 100




4 Level 0 - GA Existing
1 : 100

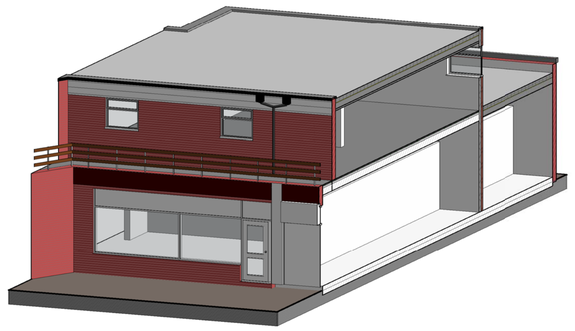

5 3D - Existing Model

1 0 1 2 3 4 5
SCALE 1:100 m

| | | |
|---|---|---|
| 1 | Site B | 26/01/18 PY |

DEBTAL ARCHITECTURE

72 Bury New Road, Manchester, M25 0JU.
Tel: 0161 773 1830
office@debtalarchitecture.co.uk www.debtalarchitecture.co.uk

CLIENT
Urban Rural

PROJECT
14a Milnrow Precinct

TITLE
Existing GA Plans and Elevations

| PROJECT NO. | DRAWING NO. | REV. |
|---|---|---|
| DA18169. | 002. | 1 |

STATUS
PLANNING

| SCALE @ A1 | DATE | DRAWN BY |
|---|---|---|
| 1 : 100 | 28 JAN 2019 | SA |

© COPYRIGHT - ALL RIGHTS RESERVED THIS DRAWING MUST NOT BE REPRODUCED WITHOUT PERMISSION. ALL DIMENSIONS RELATIVE TO THIS DRAWING TO BE CHECKED ON SITE. DESIGNED TO BE NOTIFIED OF ANY DISCREPANCIES. SEWER INVERT LEVELS MUST BE VERIFIED BEFORE WORK COMMENCES. THIS DRAWING MUST BE READ IN CONJUNCTION WITH ALL RELEVANT CONSULTANTS DRAWINGS AND SPECIFICATIONS. IT MUST NOT BE USED FOR CONSTRUCTION UNLESS ISSUED FOR CONSTRUCTION. ALL DIMENSIONS ON THIS DRAWING ARE IN MILLIMETRES UNLESS OTHERWISE STATED.