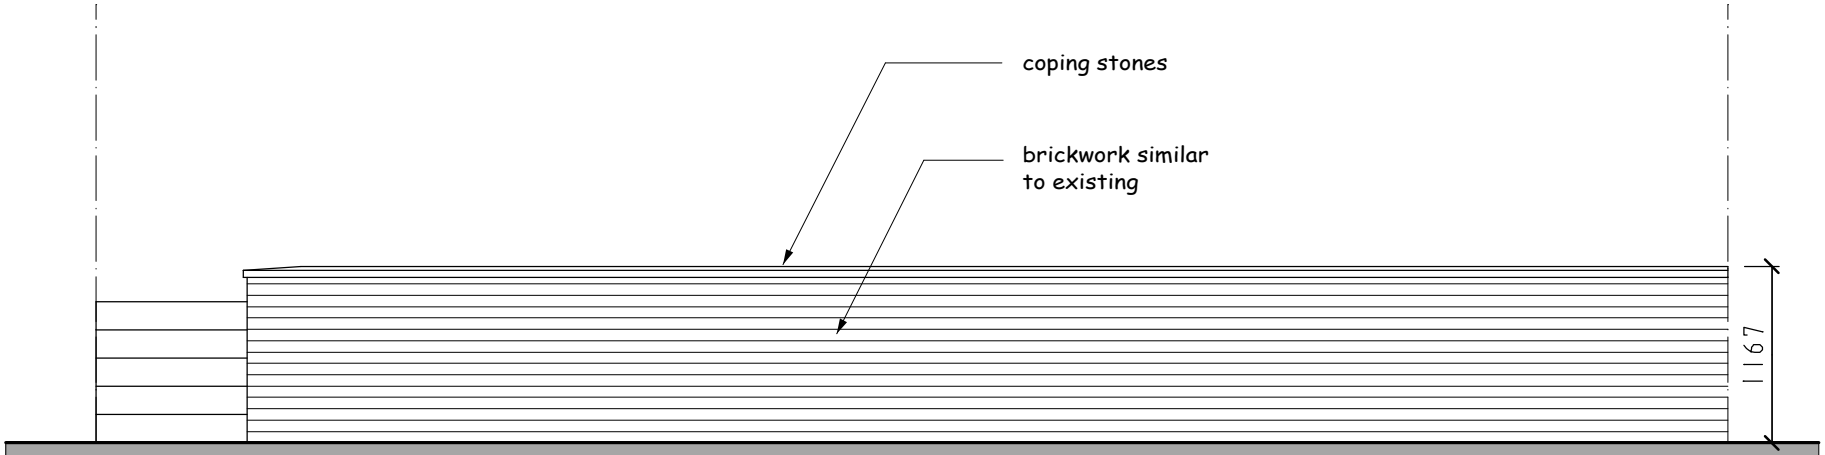


elevation on rear retainaing wall. 1:50 scale at A4