


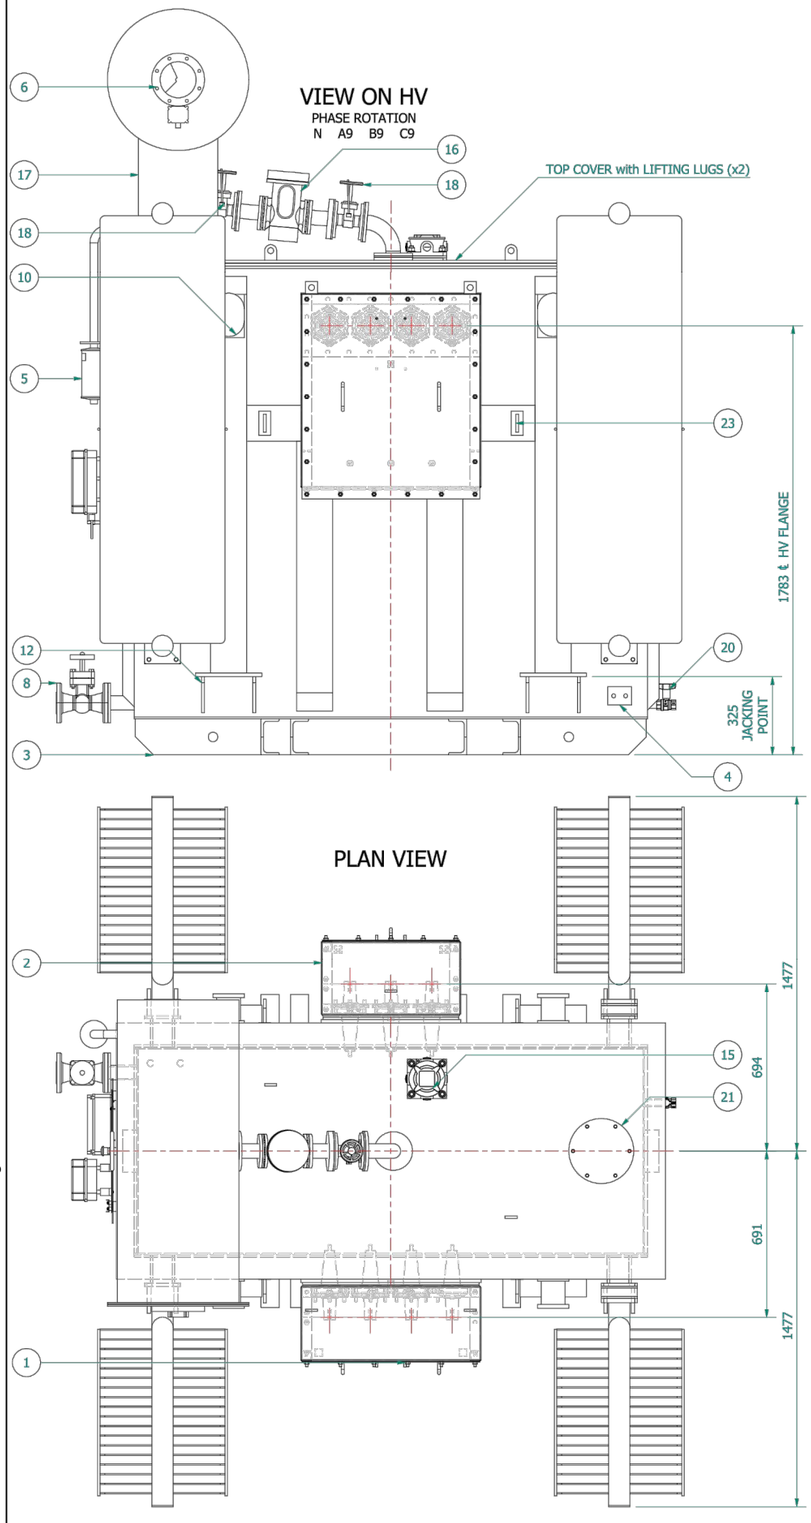


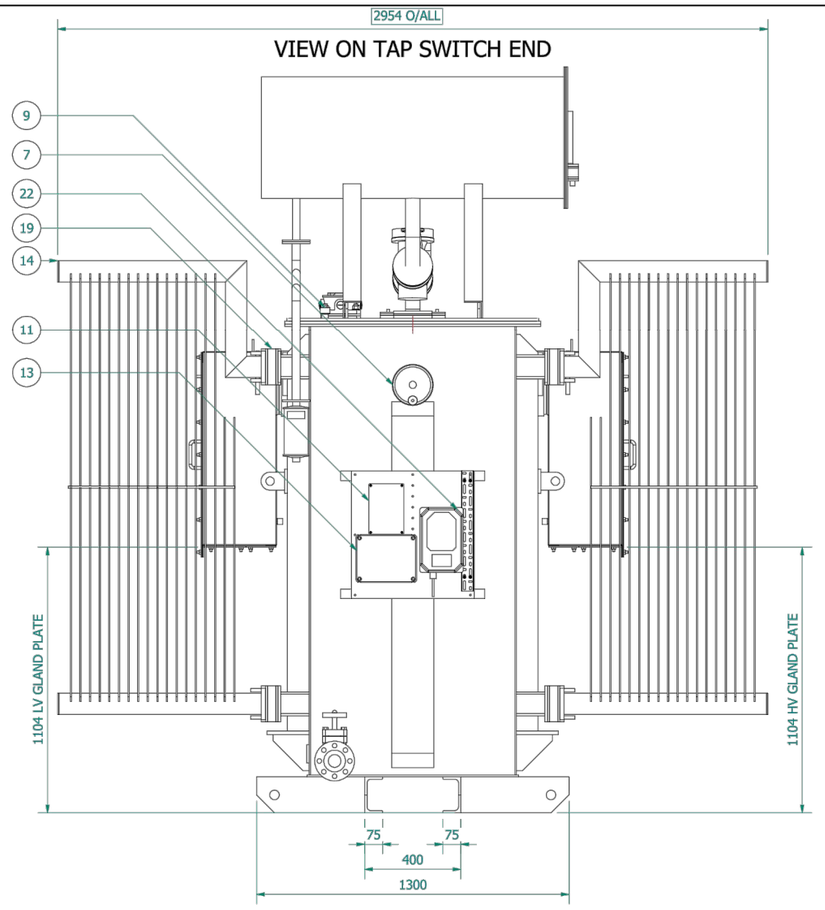

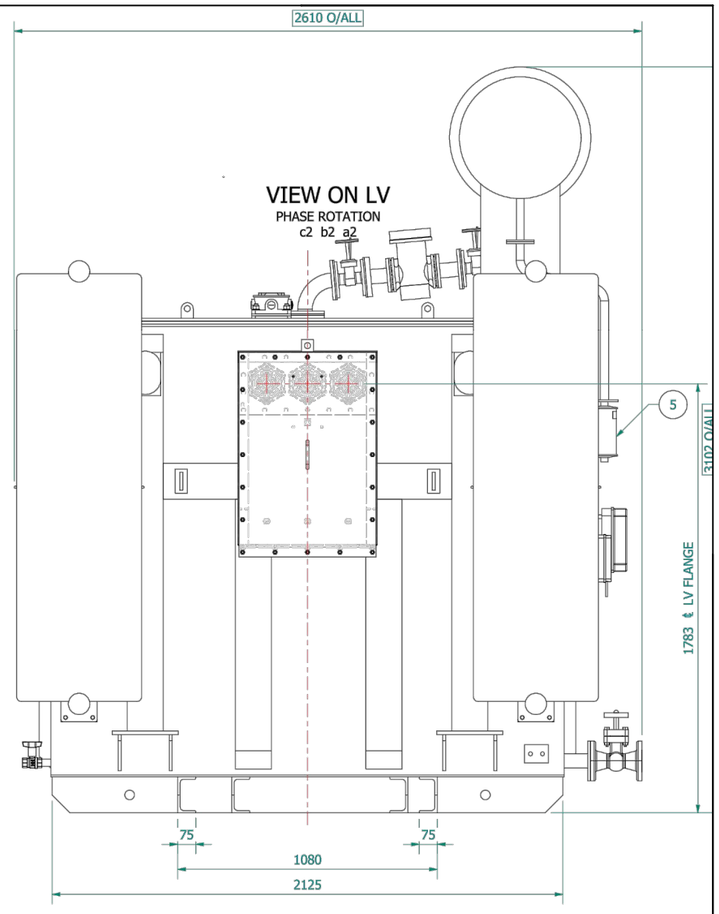

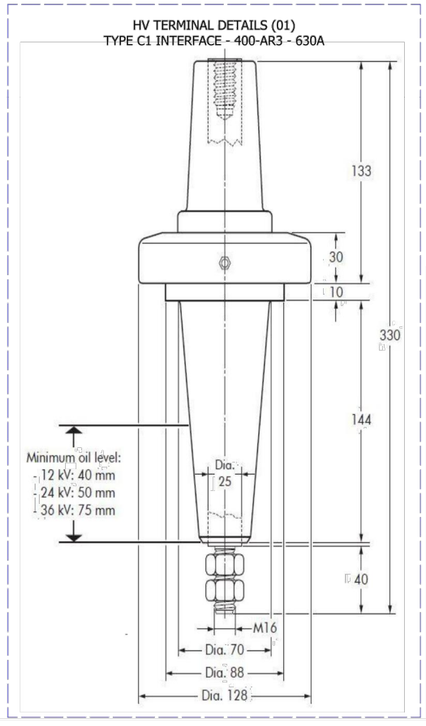

NOTES

1. DETAIL SHOWN HAS BEEN TAKEN FROM WPS10305-GA-001 - 5MV General Arrangement, 09_07_2020, 5950.PDF.

0 0.5 1m 2 3 4

Metres 1:25

URBAN ⚡ RESERVE

SLR
SUITE 5, BRINDLEY COURT
GRESLEY ROAD
SHIRE BUSINESS PARK
WORCESTER WR4 9FD
T: +44 (0)1905 751310
F: +44 (0)1905 751311
www.slrconsulting.com

LAND ON WESTSIDE OF HANSON STREET
MIDDLETON, MANCHESTER, M24 6AG

WHITBROOK POWER
URBAN RESERVE

TRANSFORMER - PLAN AND ELEVATIONS

WHB-09

Scale: AS SHOWN

Date: DECEMBER 2020

08071.00001.16.WHB-09.0 Transformer - Plan Elevations.dwg

© This drawing and its content are the copyright of SLR Consulting Ltd and may not be reproduced or amended except by prior written permission. SLR Consulting Ltd accepts no liability for any amendments made by other persons.