CDM REGULATIONS 2015
The client must abide by the Construction Design and Management Regulations 2015. The client must appoint a contractor, if more than one contractor is to be involved, the client will need to appoint (in writing) a principal designer (to plan, manage and coordinate the planning and design work) and a principal contractor (to plan, manage and coordinate the construction and ensure there are arrangements in place for managing and organising the project).

Domestic clients
The domestic client is to appoint a principal designer and a principal contractor when there is more than one contractor, if not your duties will automatically transferred to the contractor or principal contractor.

The designer can take on the duties, provided there is a written agreement between you and the designer to do so.

The Health and Safety Executive is to be notified as soon as possible before construction work starts if the works:

(a) Last longer than 30 working days and has more than 20 workers working simultaneously at any point in the project.
Or:
(b) Exceeds 500 person days.

PARTY WALL ACT
The owner, should they need to do so under the requirements of the Party Wall Act 1996, has a duty to serve a Party Structure Notice on any adjoining owner if building work on, to or near an existing Party Wall involves any of the following:
• Support of beam
• Insertion of DPC through wall
• Raising a wall or cutting off projections
• Demolition and rebuilding
• Underpinning
• Insertion of lead flashings
• Excavations within 3 metres of an existing structure where the new foundations will go deeper than adjoining foundations, or within 6 metres of an existing structure where the new foundations are within a 45 degree line of the adjoining foundations.
A Party Wall Agreement is to be in place prior to start of works on site.

MATERIALS AND WORKMANSHIP
All works are to be carried out in a workmanlike manner. All materials and workmanship must comply with Regulation 7 of the Building Regulations, all relevant British Standards, European Standards, Agreement Certificates, Product Certification of Schemes (Kite Marks) etc. Products conforming to a European technical standard or harmonised European product should have a CE marking.



EXISTING REAR
A 001 scale: 1:75



EXISTING FRONT
A 001 scale: 1:75

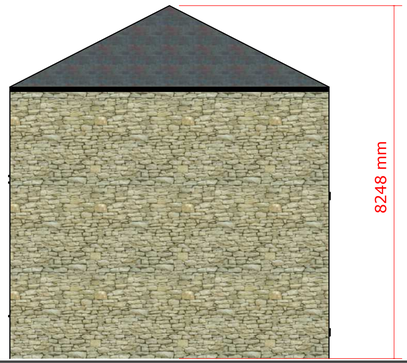

EXISTING SIDE
A 001 scale: 1:75

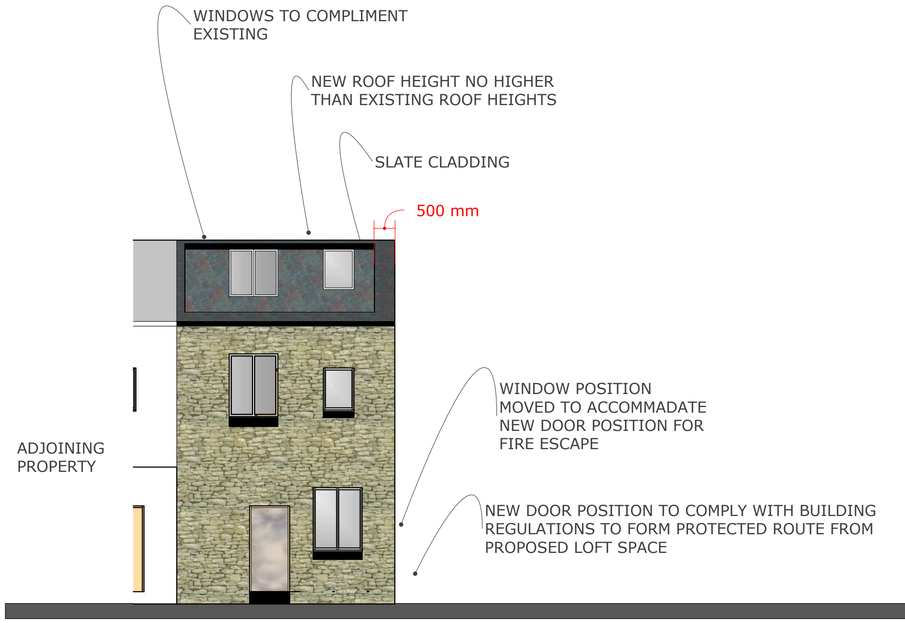

PROPOSED REAR
A 001 scale: 1:75

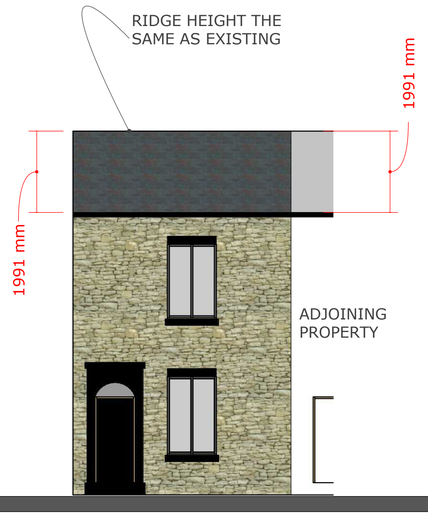

PROPOSED FRONT
A 001 scale: 1:75

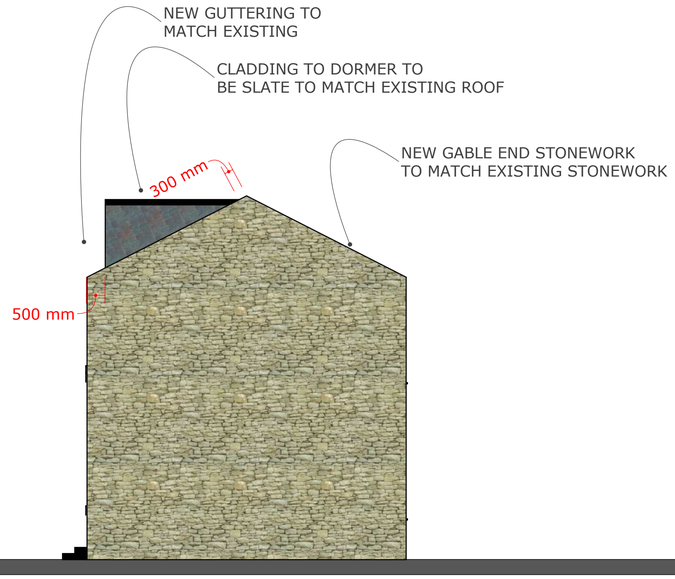

PROPOSED SIDE
A 001 scale: 1:75

EXPANSION ARCHITECTURAL DESIGN
APARTMENT 4, LYME COURT, HYDE, SK14 2JG

CLIENT ADDRESS
87 NEW ROAD, ROCHDALE

ISSUE
06/01/2019

RE-ISSUE
02.04.2019

PROJECT NO.
25

PROJECT
LOFT
CONVERSION-
DORMER-
PLANNING DWGS

DRAWN BY
DV

PLANNING DWGS
@ A1 PAPER SIZE

DWG NUMBER
2925 REV B

CDM REGULATIONS 2015
The client must abide by the Construction Design and Management Regulations 2015. The client must appoint a contractor, if more than one contractor is to be involved, the client will need to appoint (in writing) a principal designer (to plan, manage and coordinate the planning and design work) and a principal contractor (to plan, manage and coordinate the construction and ensure there are arrangements in place for managing and organising the project).

Domestic clients
The domestic client is to appoint a principal designer and a principal contractor when there is more than one contractor, if not your duties will automatically transferred to the contractor or principal contractor.

The designer can take on the duties, provided there is a written agreement between you and the designer to do so.

The Health and Safety Executive is to be notified as soon as possible before construction work starts if the works:

(a) Last longer than 30 working days and has more than 20 workers working simultaneously at any point in the project.
Or:
(b) Exceeds 500 person days.

PARTY WALL ACT
The owner, should they need to do so under the requirements of the Party Wall Act 1996, has a duty to serve a Party Structure Notice on any adjoining owner if building work on, to or near an existing Party Wall involves any of the following:
- Support of beam
- Insertion of DPC through wall
- Raising a wall or cutting off projections
- Demolition and rebuilding
- Underpinning
- Insertion of lead flashings
- Excavations within 3 metres of an existing structure where the new foundations will go deeper than adjoining foundations, or within 6 metres of an existing structure where the new foundations are within a 45 degree line of the adjoining foundations.

A Party Wall Agreement is to be in place prior to start of works on site.

MATERIALS AND WORKMANSHIP
All works are to be carried out in a workmanlike manner. All materials and workmanship must comply with Regulation 7 of the Building Regulations, all relevant British Standards, European Standards, Agreement Certificates, Product Certification of Schemes (Kite Marks) etc. Products conforming to a European technical standard or harmonised European product should have a CE marking.

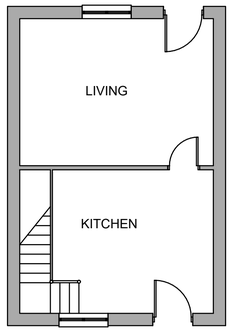

GROUND FLOOR

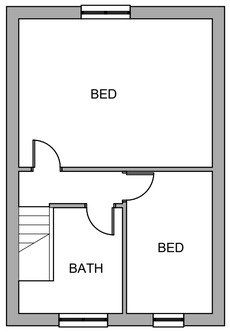

1ST FLOOR

EXISTING PLAN VIEW

A	001	scale: 1:75

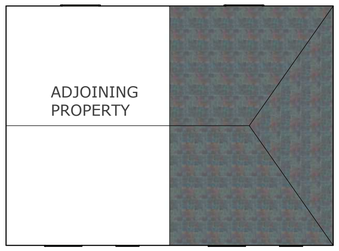

EXISTING ROOF 1:100

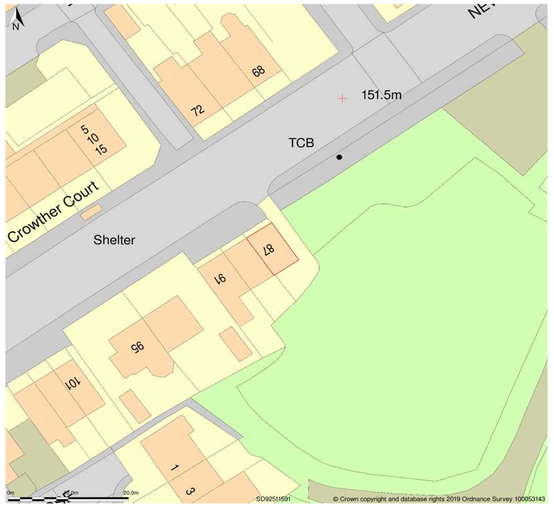

1:500 BLOCK PLAN

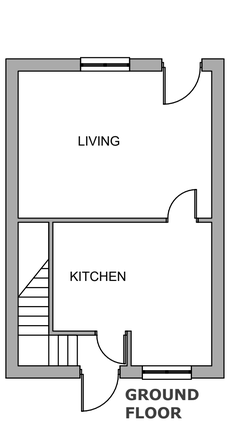

GROUND FLOOR

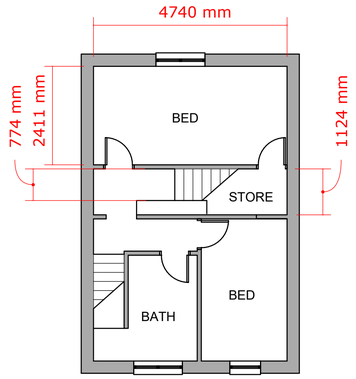

1ST FLOOR

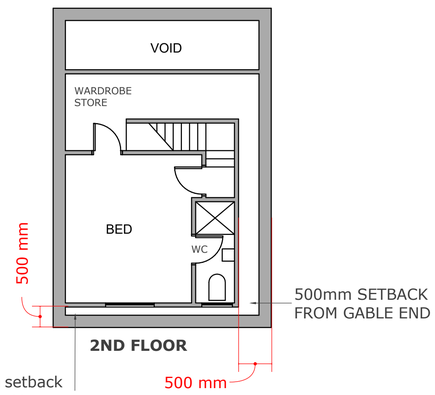

PROPOSED PLAN VIEW

A	001	scale: 1:75

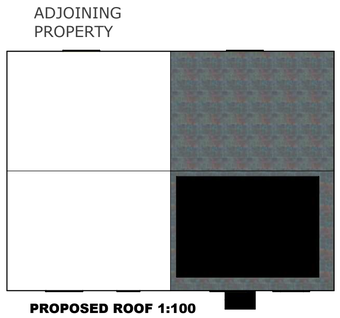

PROPOSED ROOF 1:100



1:1250 LOCATION PLAN

EXPANSION ARCHITECTURAL DESIGN
APARTMENT 4, LYME COURT, HYDE, SK14 2JG

CLIENT ADDRESS
87 NEW ROAD, ROCHDALE

ISSUE
06/01/2019

RE-ISSUE
02.04.2019

PROJECT NO.
25

PROJECT
LOFT CONVERSION-DORMER-PLANNING DWGS

DRAWN BY
DV

PLANNING DWGS @ A1 PAPER SIZE

DWG NUMBER
2925 REV B