



2. Front - Existing
1 : 100




3. Rear - Existing
1 : 100

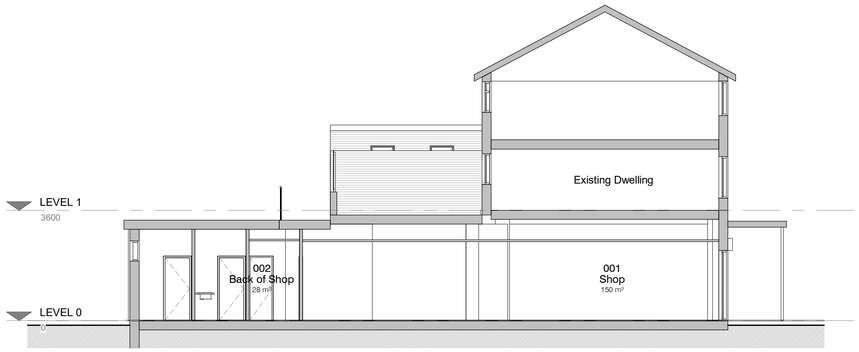

4. Section 1
1 : 100

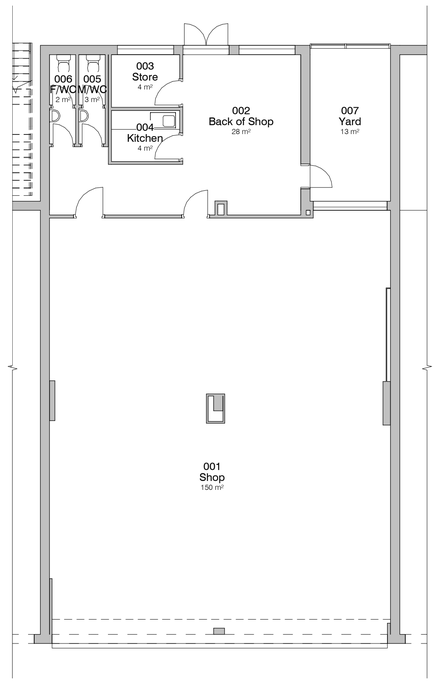

1. Level 0 - GA Existing
1 : 100

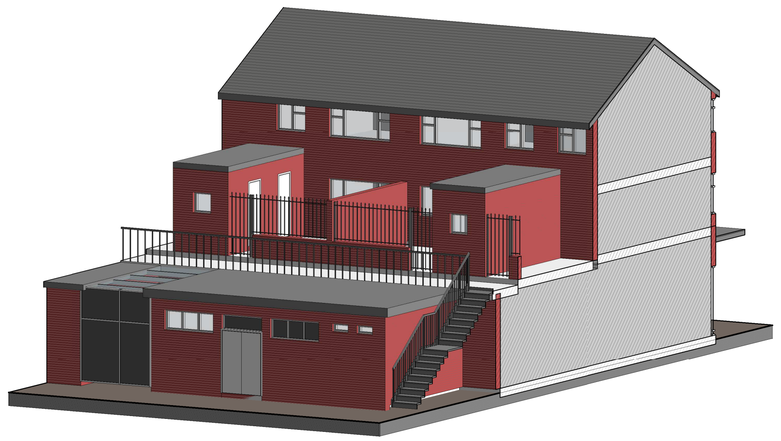

5. 3D - Existing

0.5 0 0.5 1 1.5 2 2.5
SCALE 1:50 m

REV.	DESCRIPTION	BY	DATE

PROJECT: 187-189 Kirkway Middleton	SCALE @ A1: 1 : 100	DATE: 14 Nov. 2018	DRAWN BY: SA
CLIENT: Urban and Rural	STATUS: PLANNING		
TITLE: Existing GA Plans and Elevations	PROJECT NO.: DA18157.	DRAWING NO.: 002.	REV.

DA DEBTAL ARCHITECTURE
www.debtal.co.uk

NOTES
© COPYRIGHT - ALL RIGHTS RESERVED
THIS DRAWING MUST NOT BE REPRODUCED WITHOUT PRIOR WRITTEN CONSENT
ALL DIMENSIONS AND SETTING OUT SHALL BE CHECKED AND CONFIRMED ON SITE
ANY DISCREPANCIES TO BE REPORTED TO THE DESIGNER PRIOR TO THE
COMMENCEMENT OF ANY WORKS ON SITE
ACCORDANCE WITH CURRENT STATUTORY LEGISLATION, RELEVANT CODES OF
PRACTICE AND BRITISH STANDARDS. ALL DIMENSIONS ON THIS DRAWING ARE IN
MILLIMETRES (UNLESS OTHERWISE STATED).