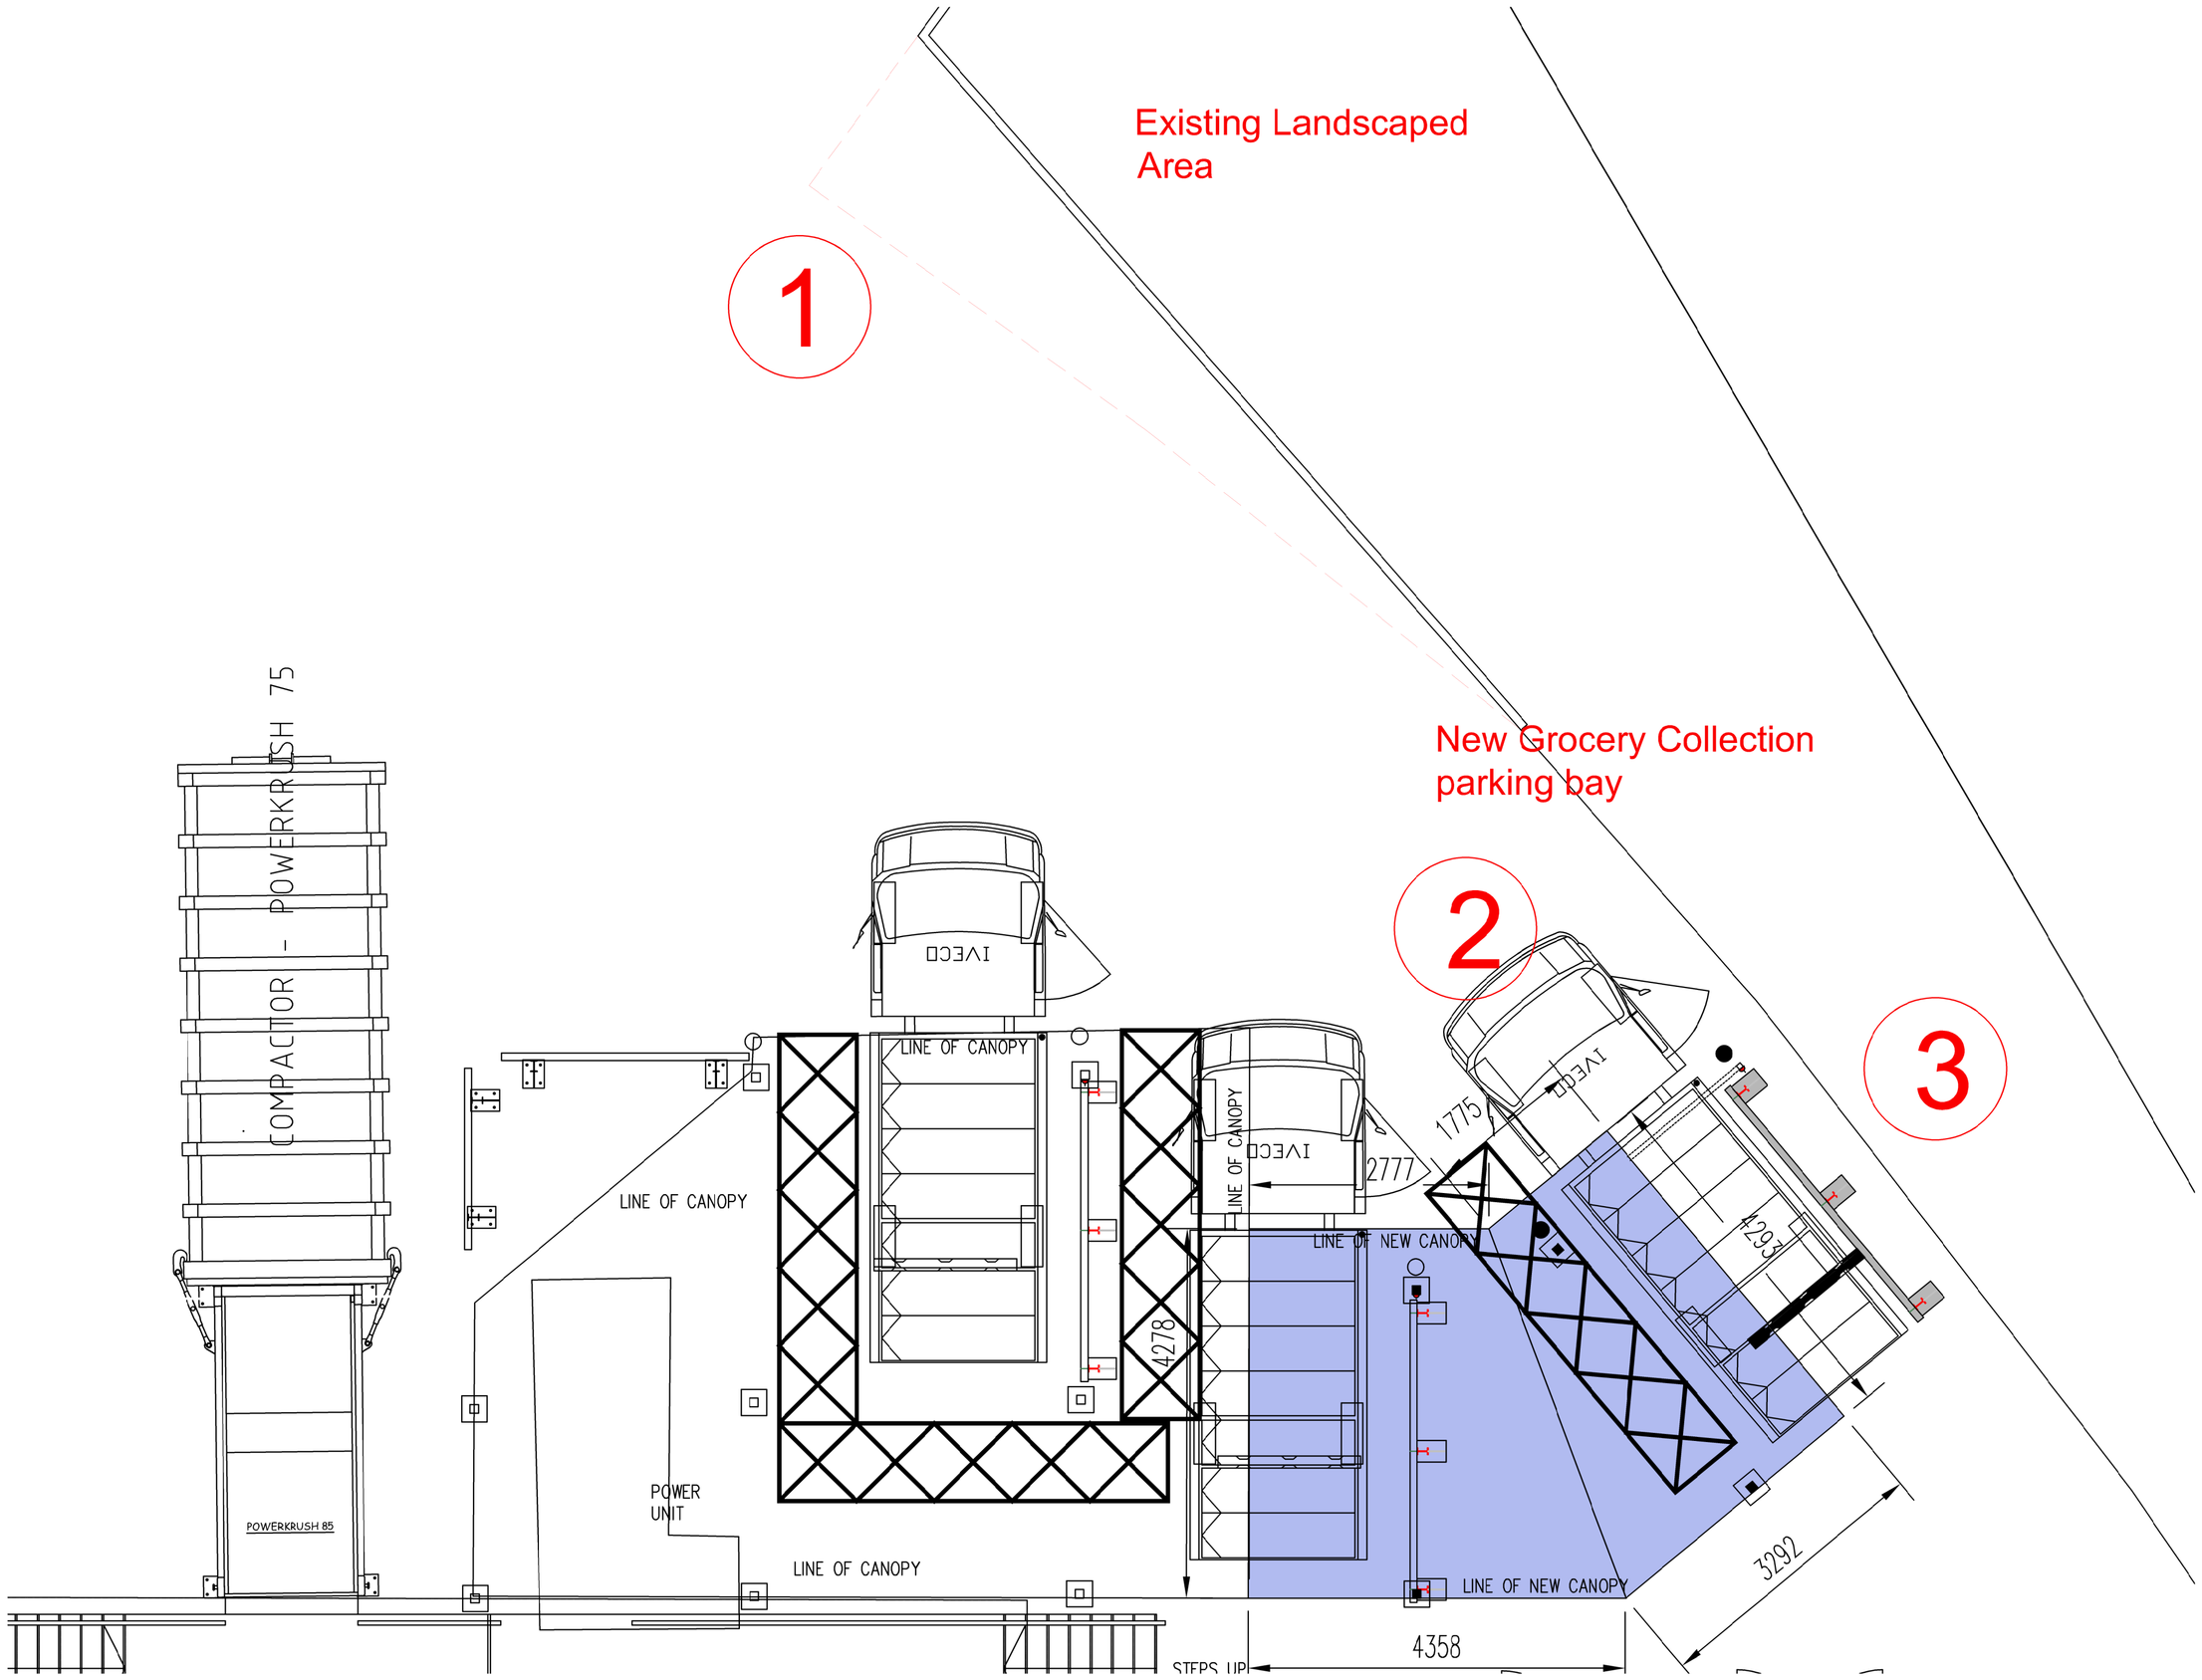

1:50 PLAN AT SERVICE YARD

Scope of Works :

1. Allow for removal of existing landscaped area and re-instate kerbs, additional conrete slab required to service yard.
2. Install additonal Van Loading Bay with all associated barriers, bollards, and any other services(power required to additional van space) as required.
3. Extend existing Van Loading Canopy with all associated Electrical Services, Lighting, Sprinklers etc.. and any other services as required. Structure & Foundations to Engineers Specification and detail.

General:

Note layout produced for feasabiiity desk top costing, detailed survey of existing plant, equipment, existing layout and services required for future tender detail information. All proposals subject to Planning and Building Warrant Approval.

Information contained with this drawing is based on information provided from ASDA Info Manager site, areas required to be surveyed.

Main Contractor to verify information prior to commencement of works and any discrepencies to be notified to Architect for decision.

Drawing to be read in conjunction with the necessary official ASDA eCommerce model drawings.

CDM:

There are no significant risks associated with these works on this drawing that a competent contractor would not foresee.



Photograph 2 : Existing Van Loading Canopy



Photograph 1 : Existing Van Loading Area

0 10 20 30 40 50 100m

HALLIDAY FRASER MUNRO
CHARTERED ARCHITECTS & PLANNING CONSULTANTS

Project:
Proposed Alterations - Asda Rochdale

Client:
ASDA Stores Ltd

Title:
Proposed Grocery Collection Works Layout (Option 01)

Document Reference

Identification / Location						Drawing Number	
Project Code	Originator Code	Volume	Location / Level	Type	Role	Classification	Number
12258 -	HFM -	ZZ -	ZZ	- DR -	A -	L(90)	002

Drawing Status: Planning

Revision

Scale: @ A1

Date: Dec 2021

Do not scale this drawing.

Ordnance Survey material is reproduced with the permission of the controller of her Majesty's Stationery Office Crown Copyright reserved.

The copyright of this drawing subsists in Halliday Fraser Munro ltd.

Registered Office:
8 Victoria Street,
Aoerdeen, AB10 1XB

T: 01224 388 700
E: info@hfm.co.uk
W: hfm.co.uk