


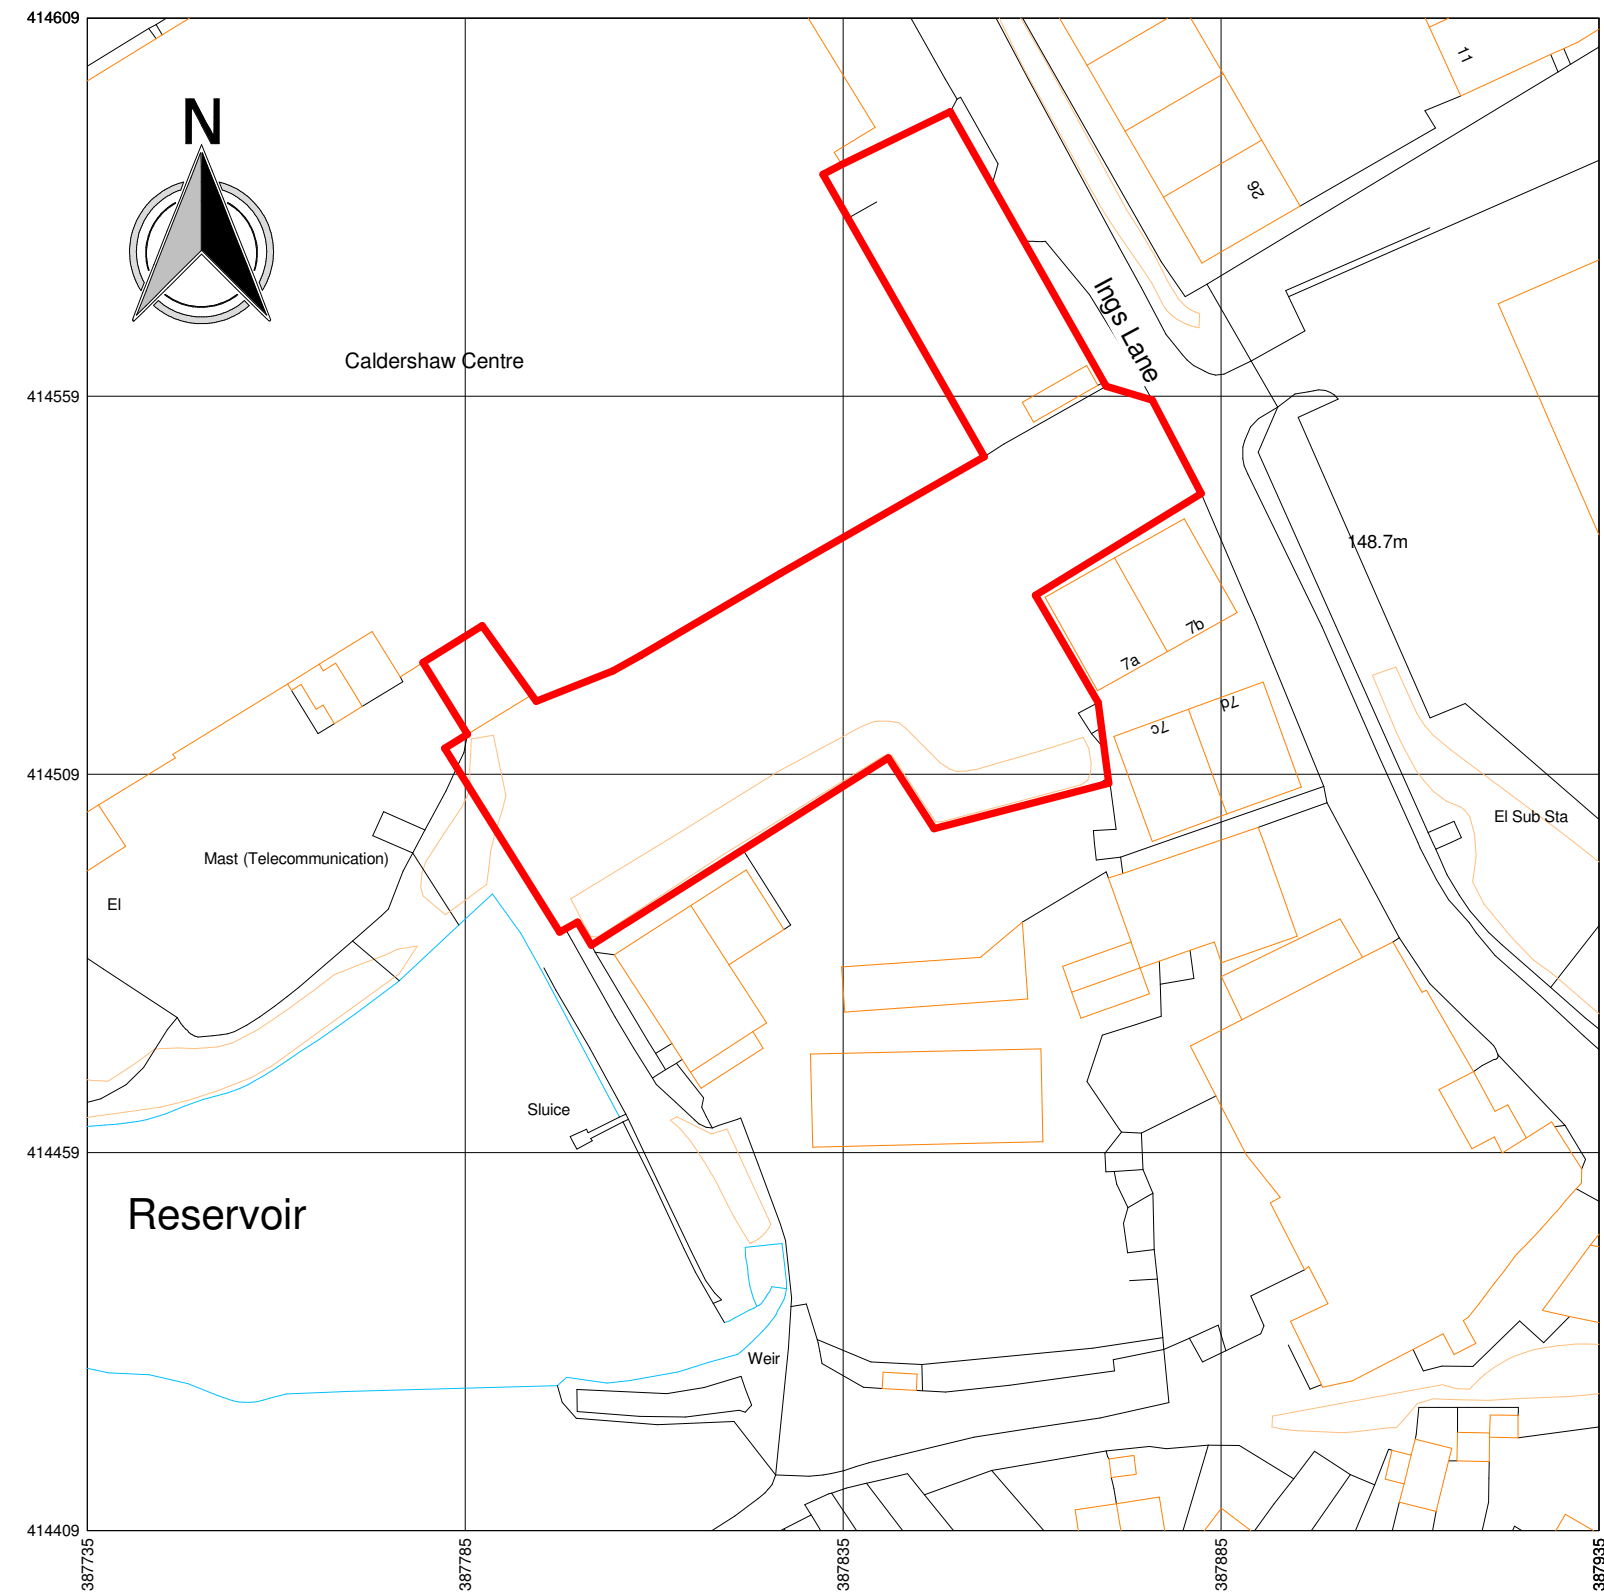

ACC SHALL HAVE NO RESPONSIBILITY FOR ANY USE MADE OF THIS DOCUMENT OTHER THAN FOR THAT WHICH IT WAS PREPARED AND ISSUED.

ALL DIMENSIONS SHOULD BE CHECKED ON SITE.


DO NOT SCALE FROM THIS DRAWING

ANY DRAWING ERRORS OR DIVERGENCIES SHOULD BE BROUGHT TO THE ATTENTION OF ACC AT THE ADDRESS SHOWN BELOW.

NOTES

CLIENT I.Q.7. LTD			
P0	First Issue	AC	KK
		15/09/2023	
REVISION / DESCRIPTION		DRAWN	CHECKED
		DATE	

Architectural & Construction Consultants
33 Mere Drive
Clifton
Swinton
Manchester, M27 8SD
United Kingdom
M: +44 (0)746 264 4148
E: achiguma@icloud.com

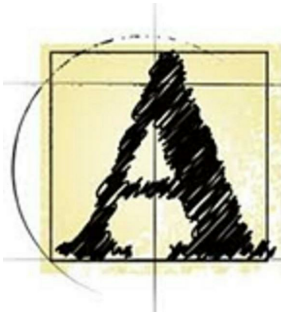

PROJECT TITLE Caldershaw Centre, Ings Lane, Rochdale	
PLANNING SUBMISSION	
DRAWING TITLE Location Plan	SCALE @ A3 1 : 1000
	DATE 10/09/2023
DRAWING No. 89107-ACC-ZZ-00-DP-A-0001	REVISION P0