

EXISTING FRONT ELEVATION scale 1:100



EXISTING SIDE ELEVATION scale 1:100



EXISTING REAR ELEVATION scale 1:100



LOCATION PLAN scale 1:1250

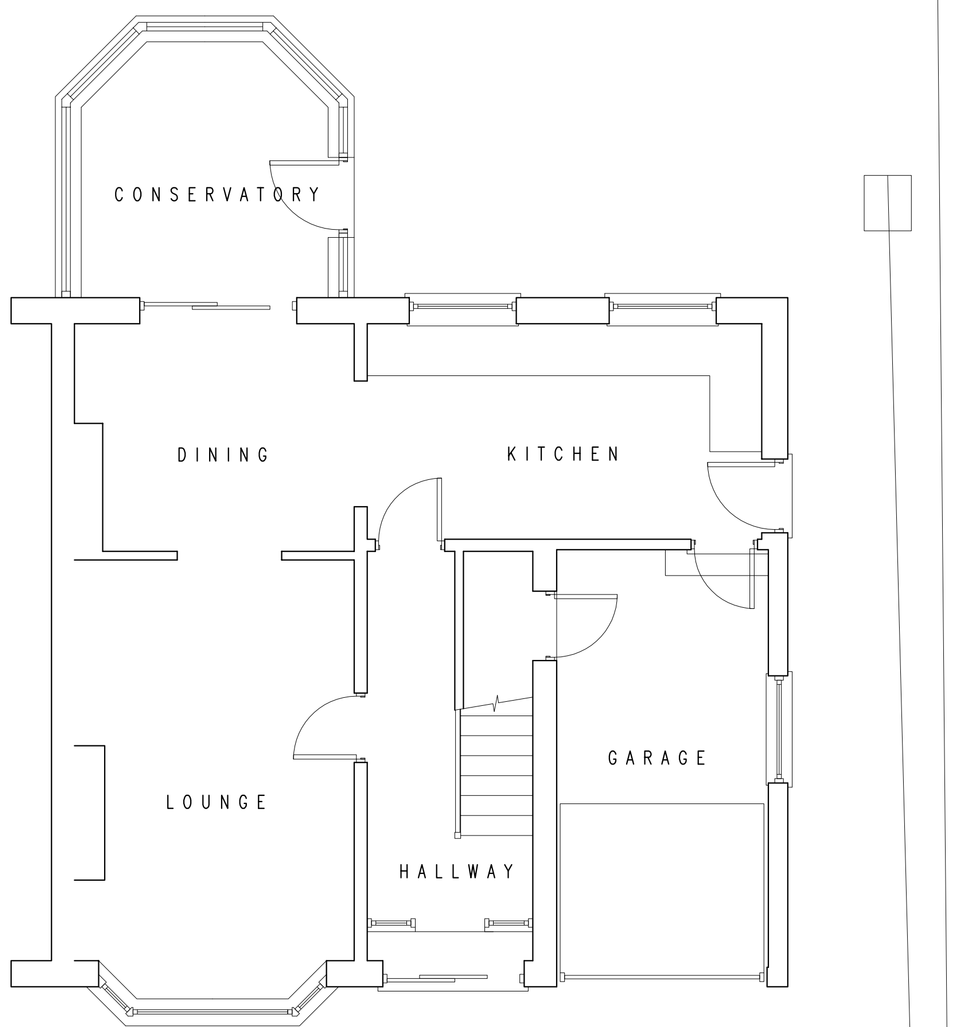

EXISTING GROUND FLOOR PLAN scale 1:50

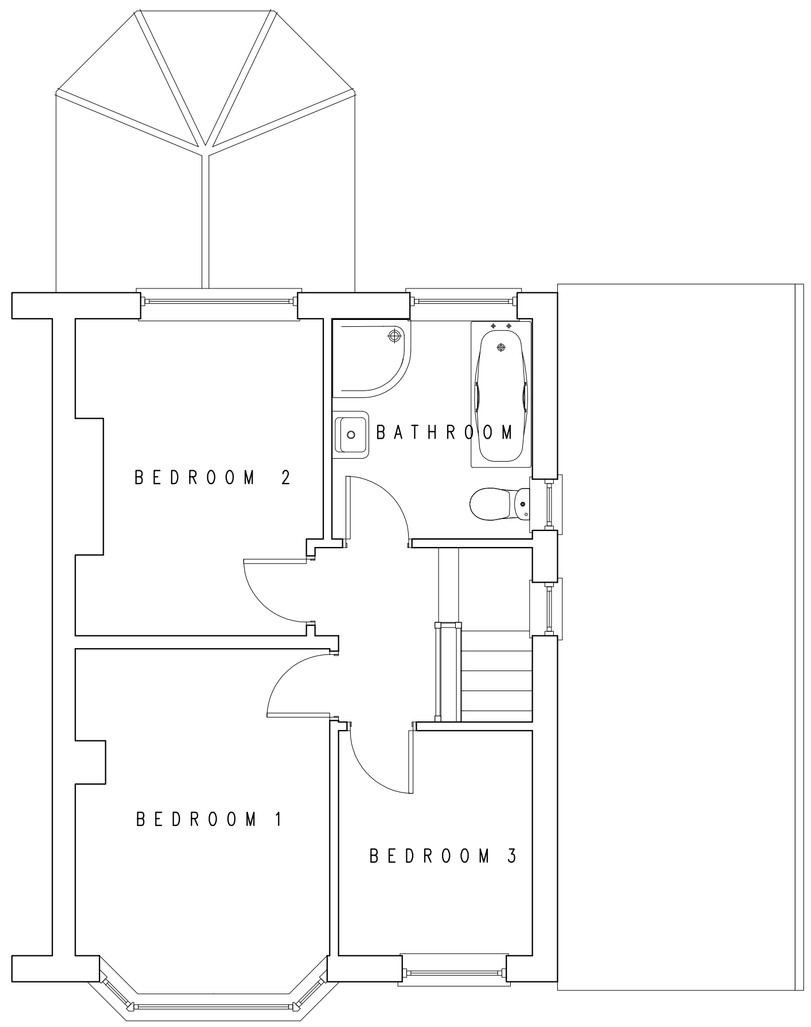

EXISTING FIRST FLOOR PLAN scale 1:50

REV	DESCRIPTION	DRAWN	CHK	APP	DATE

GREENFIELD DESIGN SERVICES LTD

Contact : STUART BROADHURST Tel : 07763693374

client
MS JANICE GUERNEY

project title
38 BROOMFIELD CRESCENT
MIDDLETON M24 4FW

drawing title
DOUBLE STOREY SIDE EXTENSION
DESIGN PLANS

scale @ A1	date drawn	status
1:50	DEC 2018	DESIGN

drawing no.	revision
733-18-01	A

THIS DRAWING IS COPYRIGHT TO GREENFIELD DESIGN SERVICES LIMITED. IT SHALL NOT BE USED WITHOUT PERMISSION FOR ANY PURPOSE. REPRODUCTION IS ONLY PERMITTED BY PRIOR ARRANGEMENT.