


Note:

To be read in conjunction with:


- RTH-DIA-XX-XX-SH-A-6300-SanitarywareSchedule
- RTH-DIA-XX-XX-SP-A-7000-N13-Specification

The following items are in abeyance and subject to further review:


- Grab rails & handles - N13435, 436, 437
- Toilet Roll Holder - N13462
- Coat Hooks - N13465
- Soap dispensers - N13459
- Basement rooms B8b and B8a - Hand Dryers - N13472

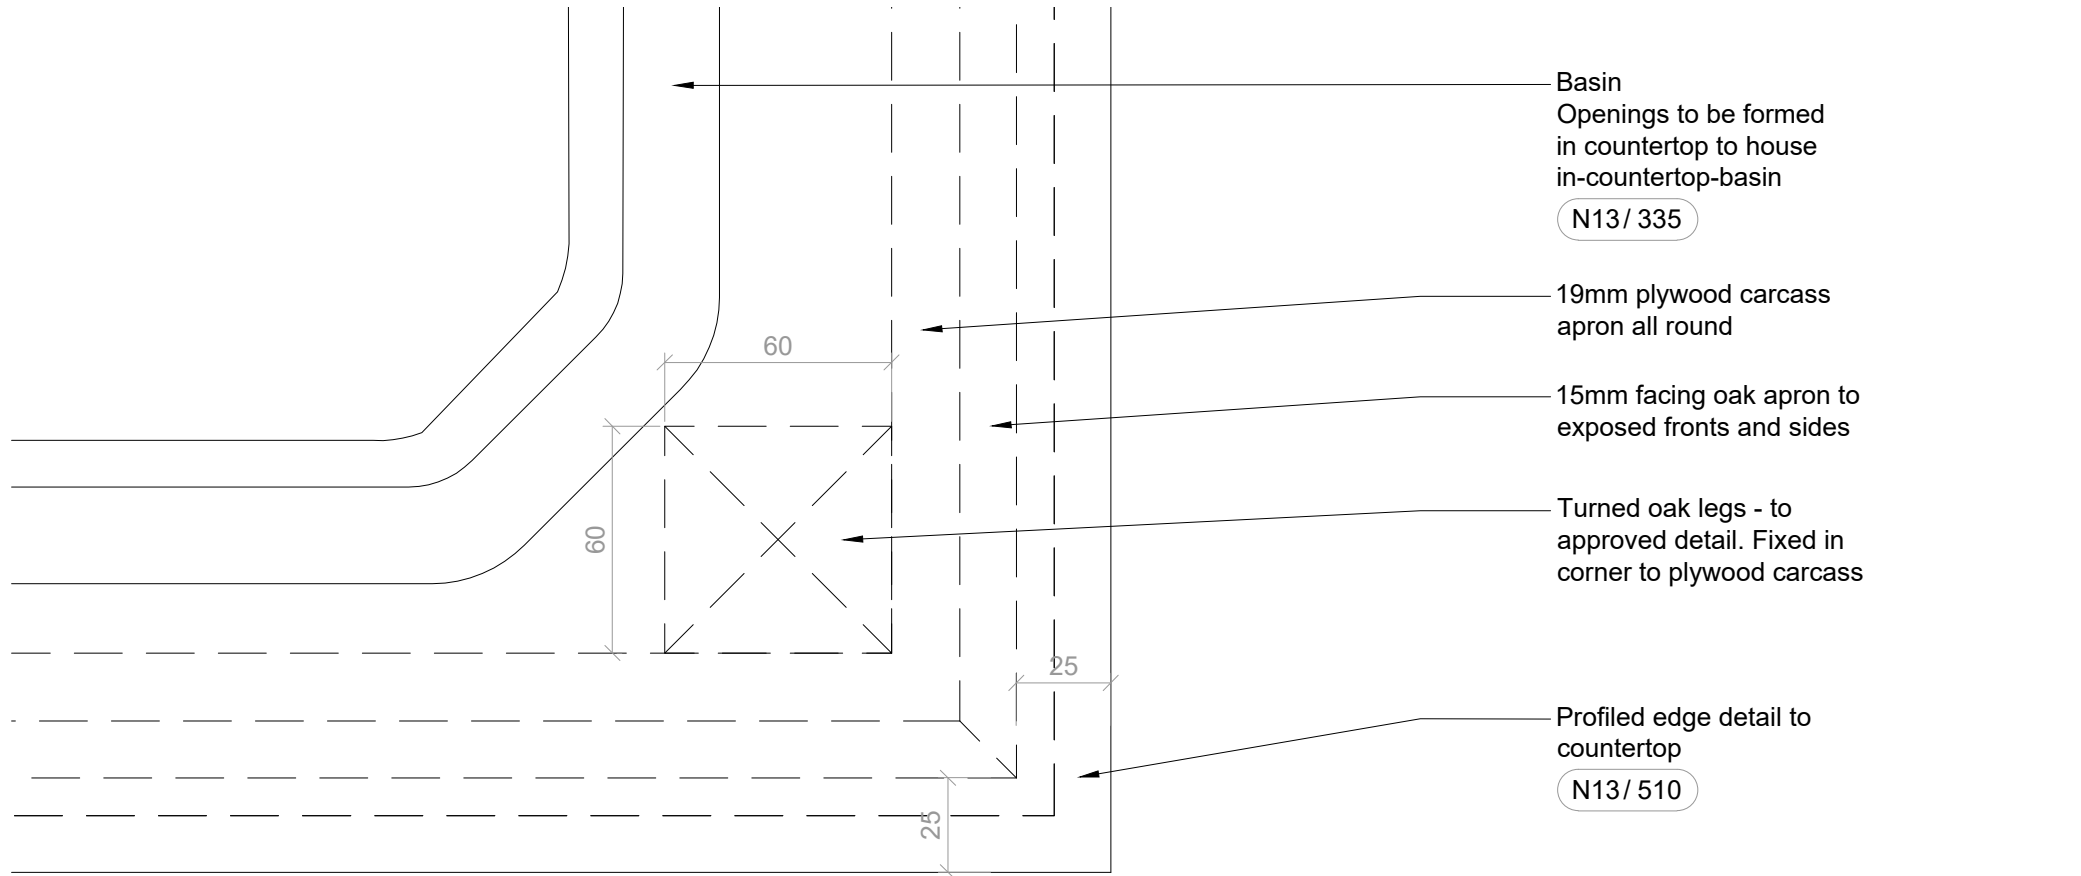




04
0020 Typical Plan Detail - Vanity Unit External Corner
Scale 1:2 @ A1

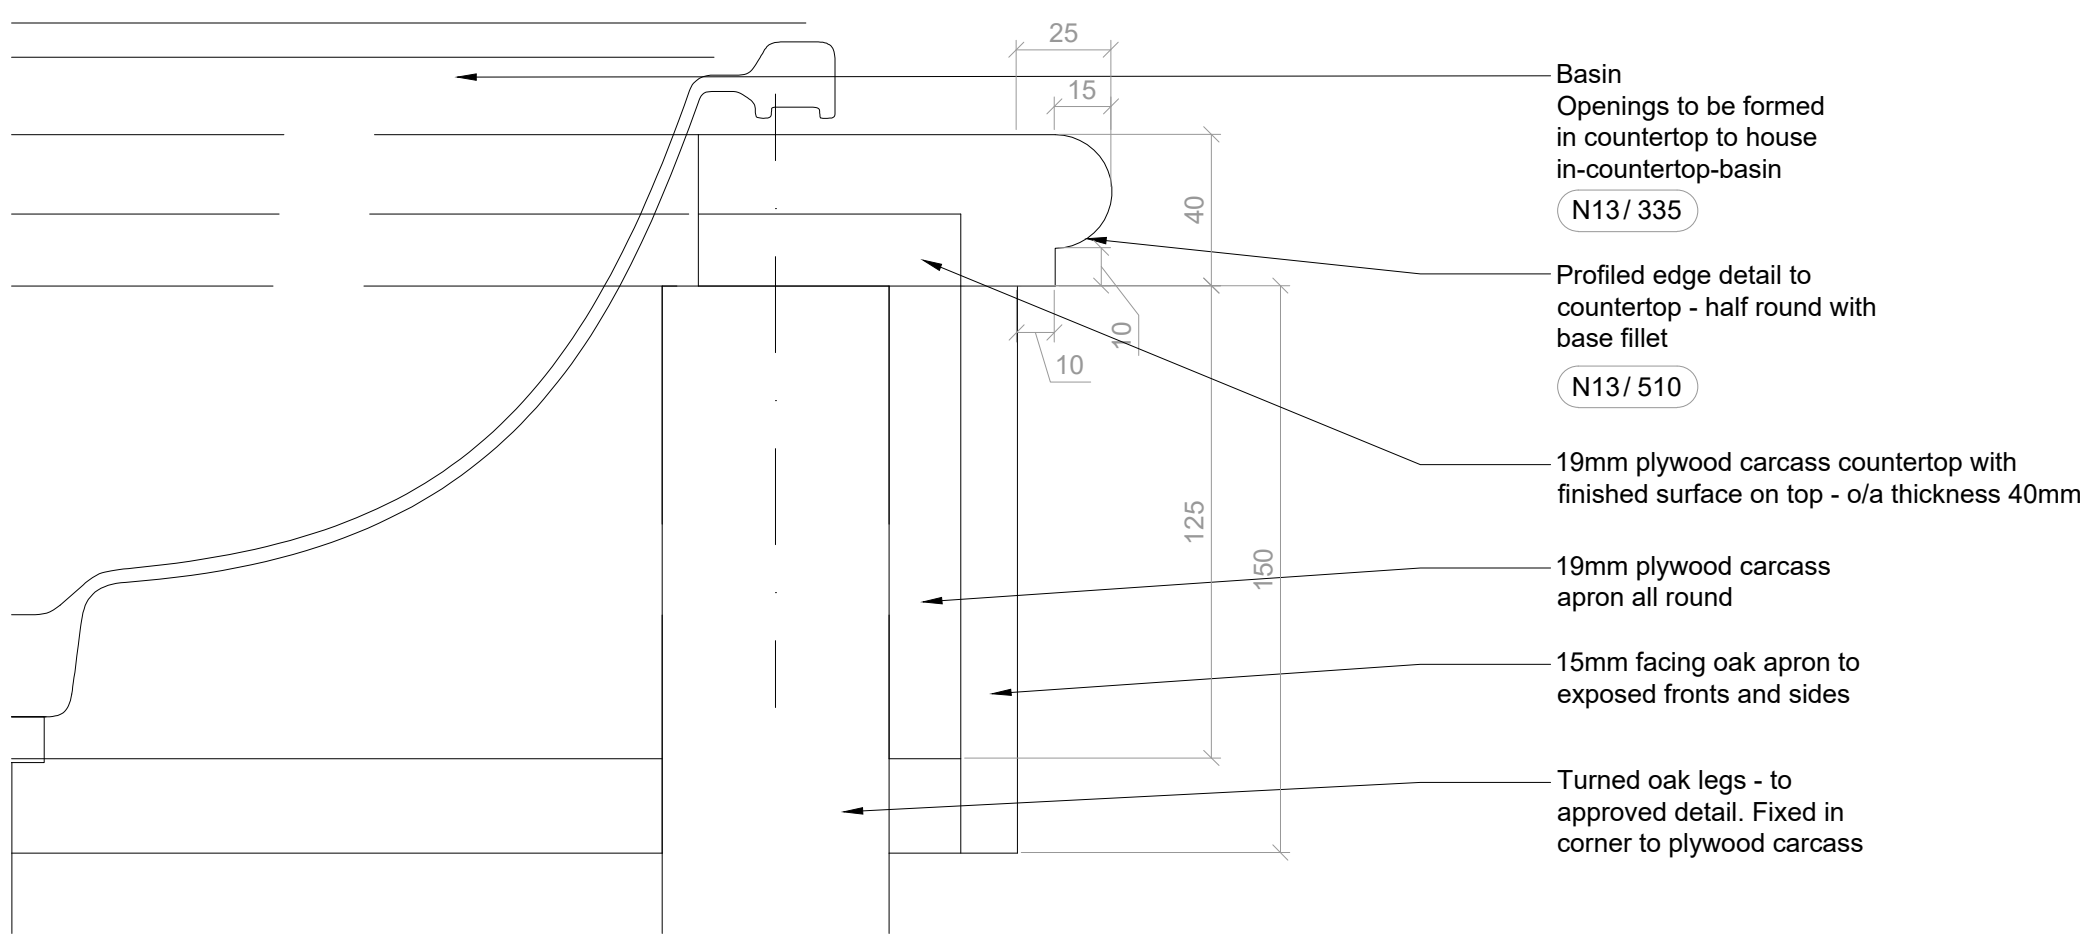

05
0020 Typical Section Detail - Vanity Unit Edge Profile
Scale 1:2 @ A1

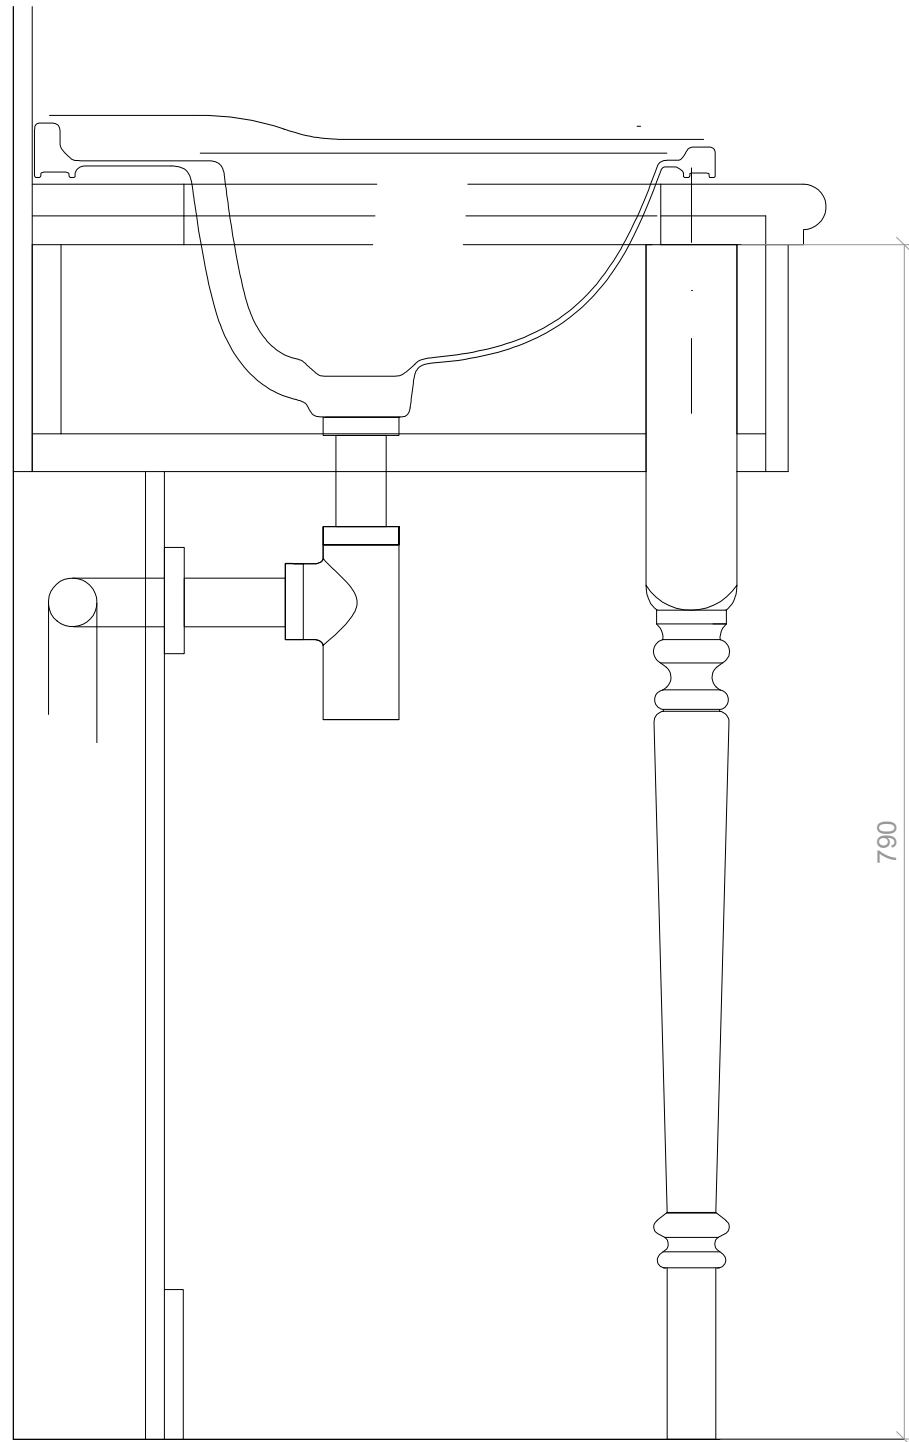

06
0020 Typical Detail - Vanity Unit Turned Oak Leg
Scale 1:2 @ A1

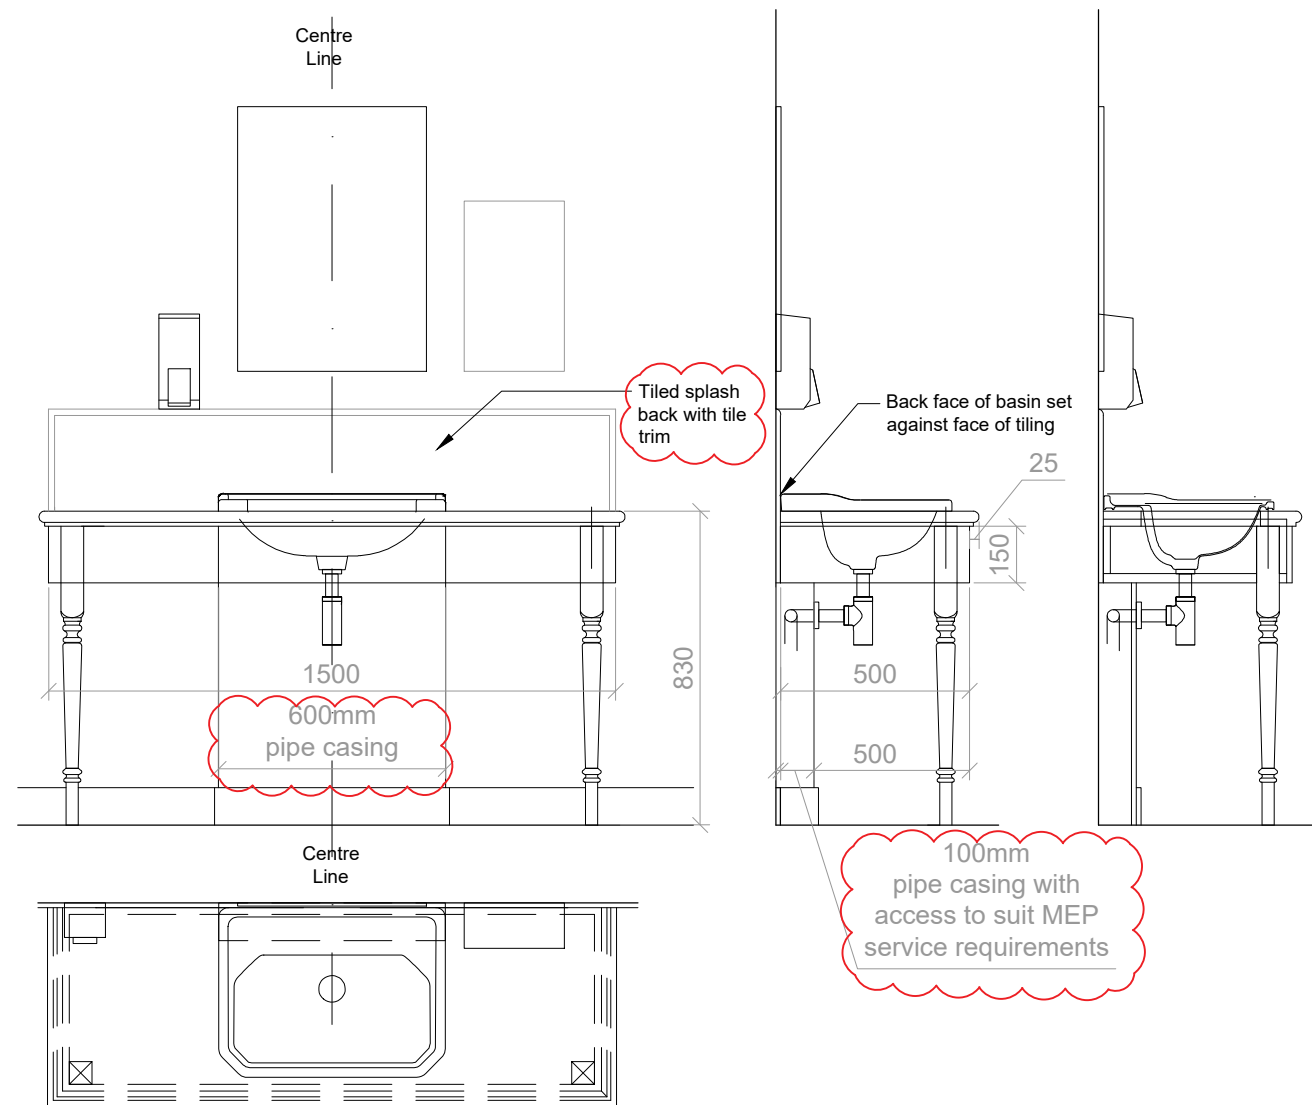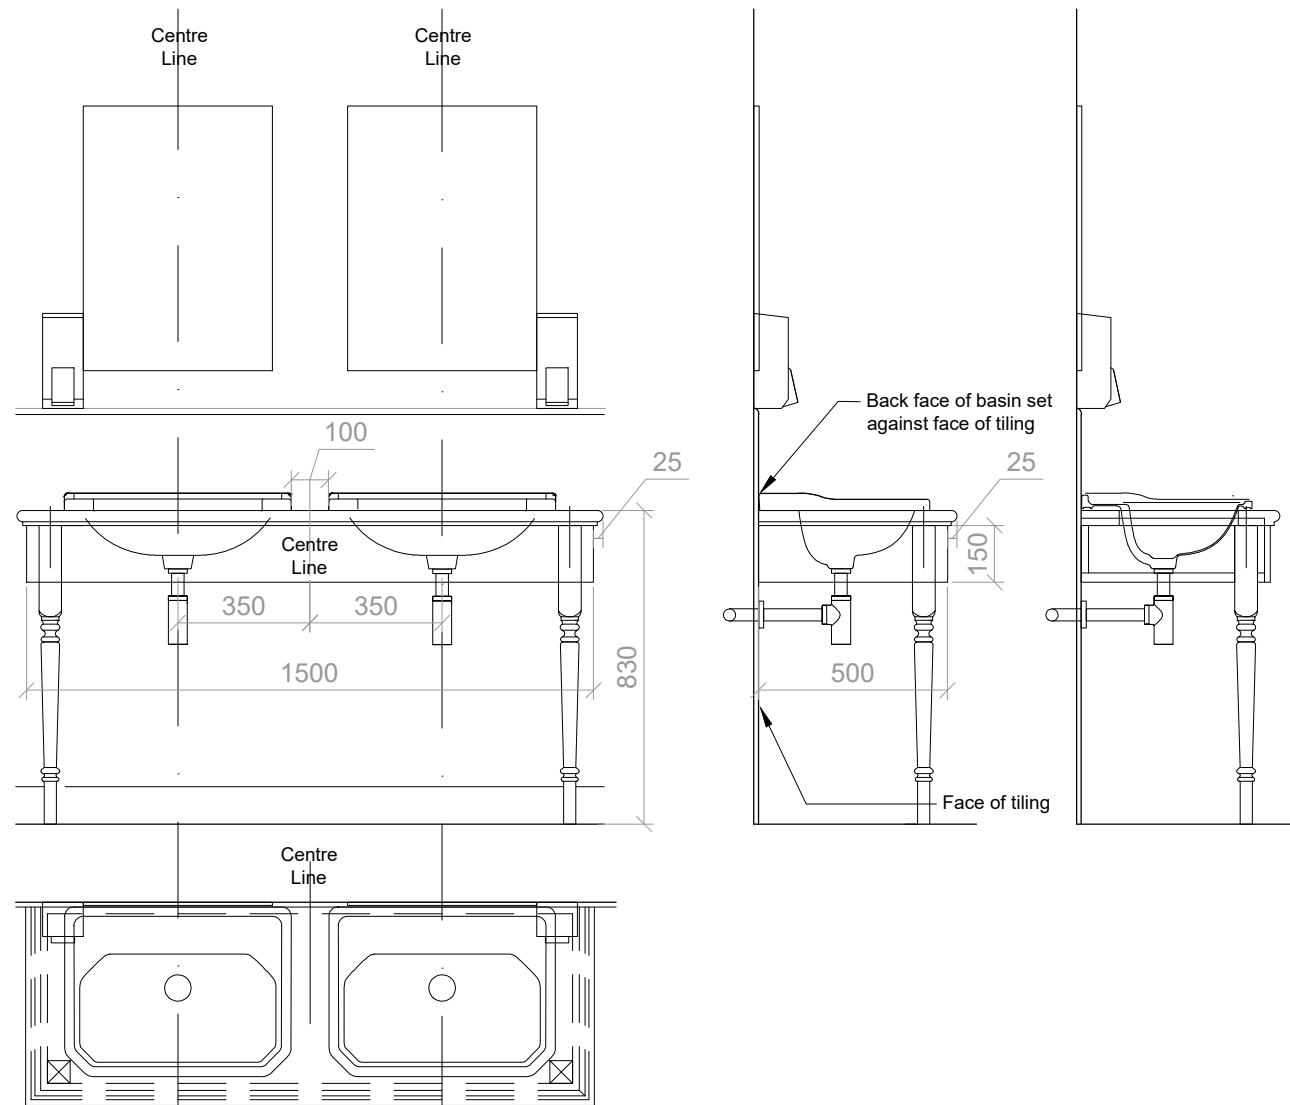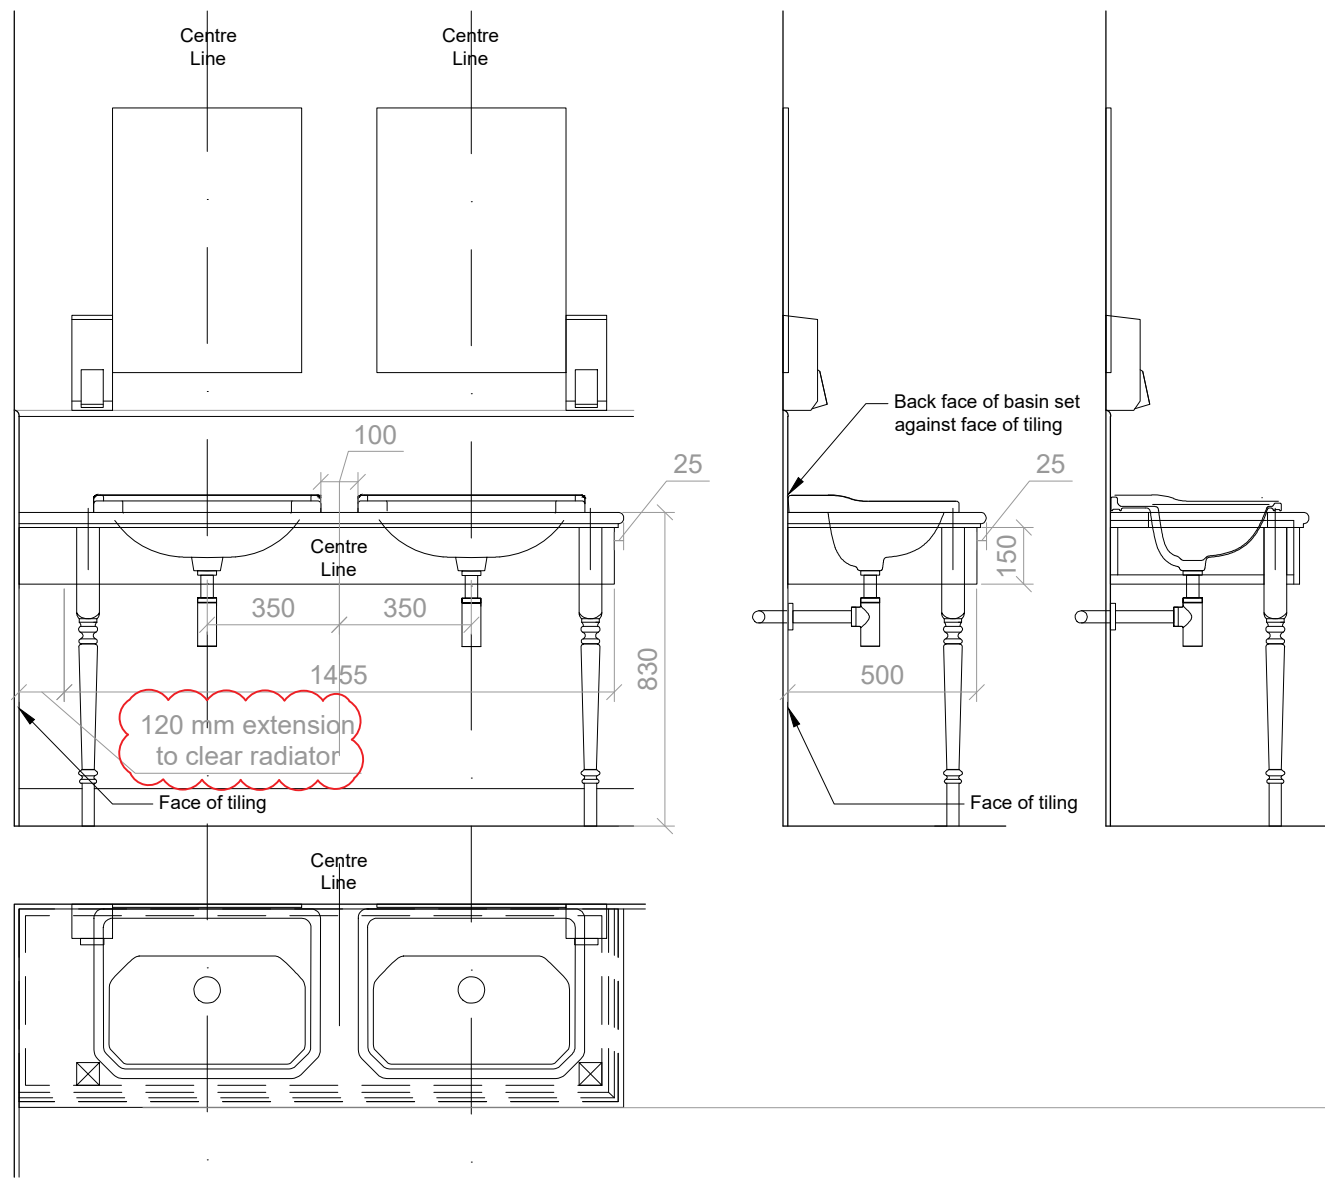

01
0020 First Floor Female WCs - Vanity Unit
Scale 1:20 @ A1

02
0020 First Floor Male WCs - Vanity Unit
Scale 1:20 @ A1

03
0020 Second Floor Gender Neutral WCs - Vanity Unit
Scale 1:20 @ A1

- Notes
- Any dwg format drawing is to be read in conjunction with and at the scale of the accompanying pdf.
 - Where colours other than black or grey are used, the drawing must be plotted in colour.
 - For status 'C' (Construction) drawings all dimensions are to be checked on site by the contractor, scaling is for Local Authority purposes only.
 - Unless otherwise indicated, all dimensions are in millimeters.
 - All information on this drawing is to be read in conjunction with the relevant Donald Insall Associates specification and trade contractors' drawings and information by specialists.
 - In the event of any discrepancy, please contact us immediately.
 - This drawing may contain survey information by others and is to be used solely for the purposes for which it was issued.
 - These are uncontrolled documents issued for information purposes only. If you have any queries regarding the drawings, please contact DIA immediately.
 - Please note DIA cannot be held responsible for any errors arising from changes made to an uncontrolled dwg file.

© 2019 DONALD INSALL ASSOCIATES LTD

Status codes			
S0	Work in Progress	D1	Suitable for Costing
S1	Suitable for Co-ordination	D2	Suitable for Tender
S2	Suitable for Information	D3	Suitable for Contractor Design
S3	Suitable for Review & Comment	D4	Suitable for Manufacture/Procurement
S4	Suitable for Stage Approval		
A1,A2,A3, An etc.	Approved and accepted as stage complete		
B1,B2,B3, Bn etc.	Partially signed off: with minor comments from the Client		
CR	Construction Record		

C02	09-09-22	SEB	RZM	Issued for 1st Floor works A1, and 2nd Floor revision		
C01	15-08-22	SEB	RZM	Initial Issue. Issued for Second Floor works A1.		
Rev	Date	Dwn	Auth	Revision		
Scale A1@		Status	Purpose of issue			
1:20		CR	For Construction			
File Name						
RTH - DIA - ZZ - ZZ - DR - A - 0020						C02
Project	Originator	Volume	Level	Type	Role	Revision
					Number	

Rochdale Town Hall
for Rochdale Development Agency

Basin Vanity Unit
Details

Donald Insall Associates
Chartered Architects and Historic Building Consultants

Bridgegate House, 5 Bridge Place, Chester CH1 1SA
(+44) 01244 350 063
chester@insall-architects.co.uk