
AMENDMENTS;

PROJECT:	7 BROAD STREET, MIDDLETON
TITLE:	SINGLE STOREY REAR EXTENSION AND DORMER ROOF EXTENSION
DRAWING No:	18/1204/200 - PROPOSED SITE PLAN
PLOT SCALE:	A3 PAPER SIZE/ 1:100 SCALE

EXTENSIONS TO EXISTING DWELLING AT 7 BROAD STREET, MIDDLETON~

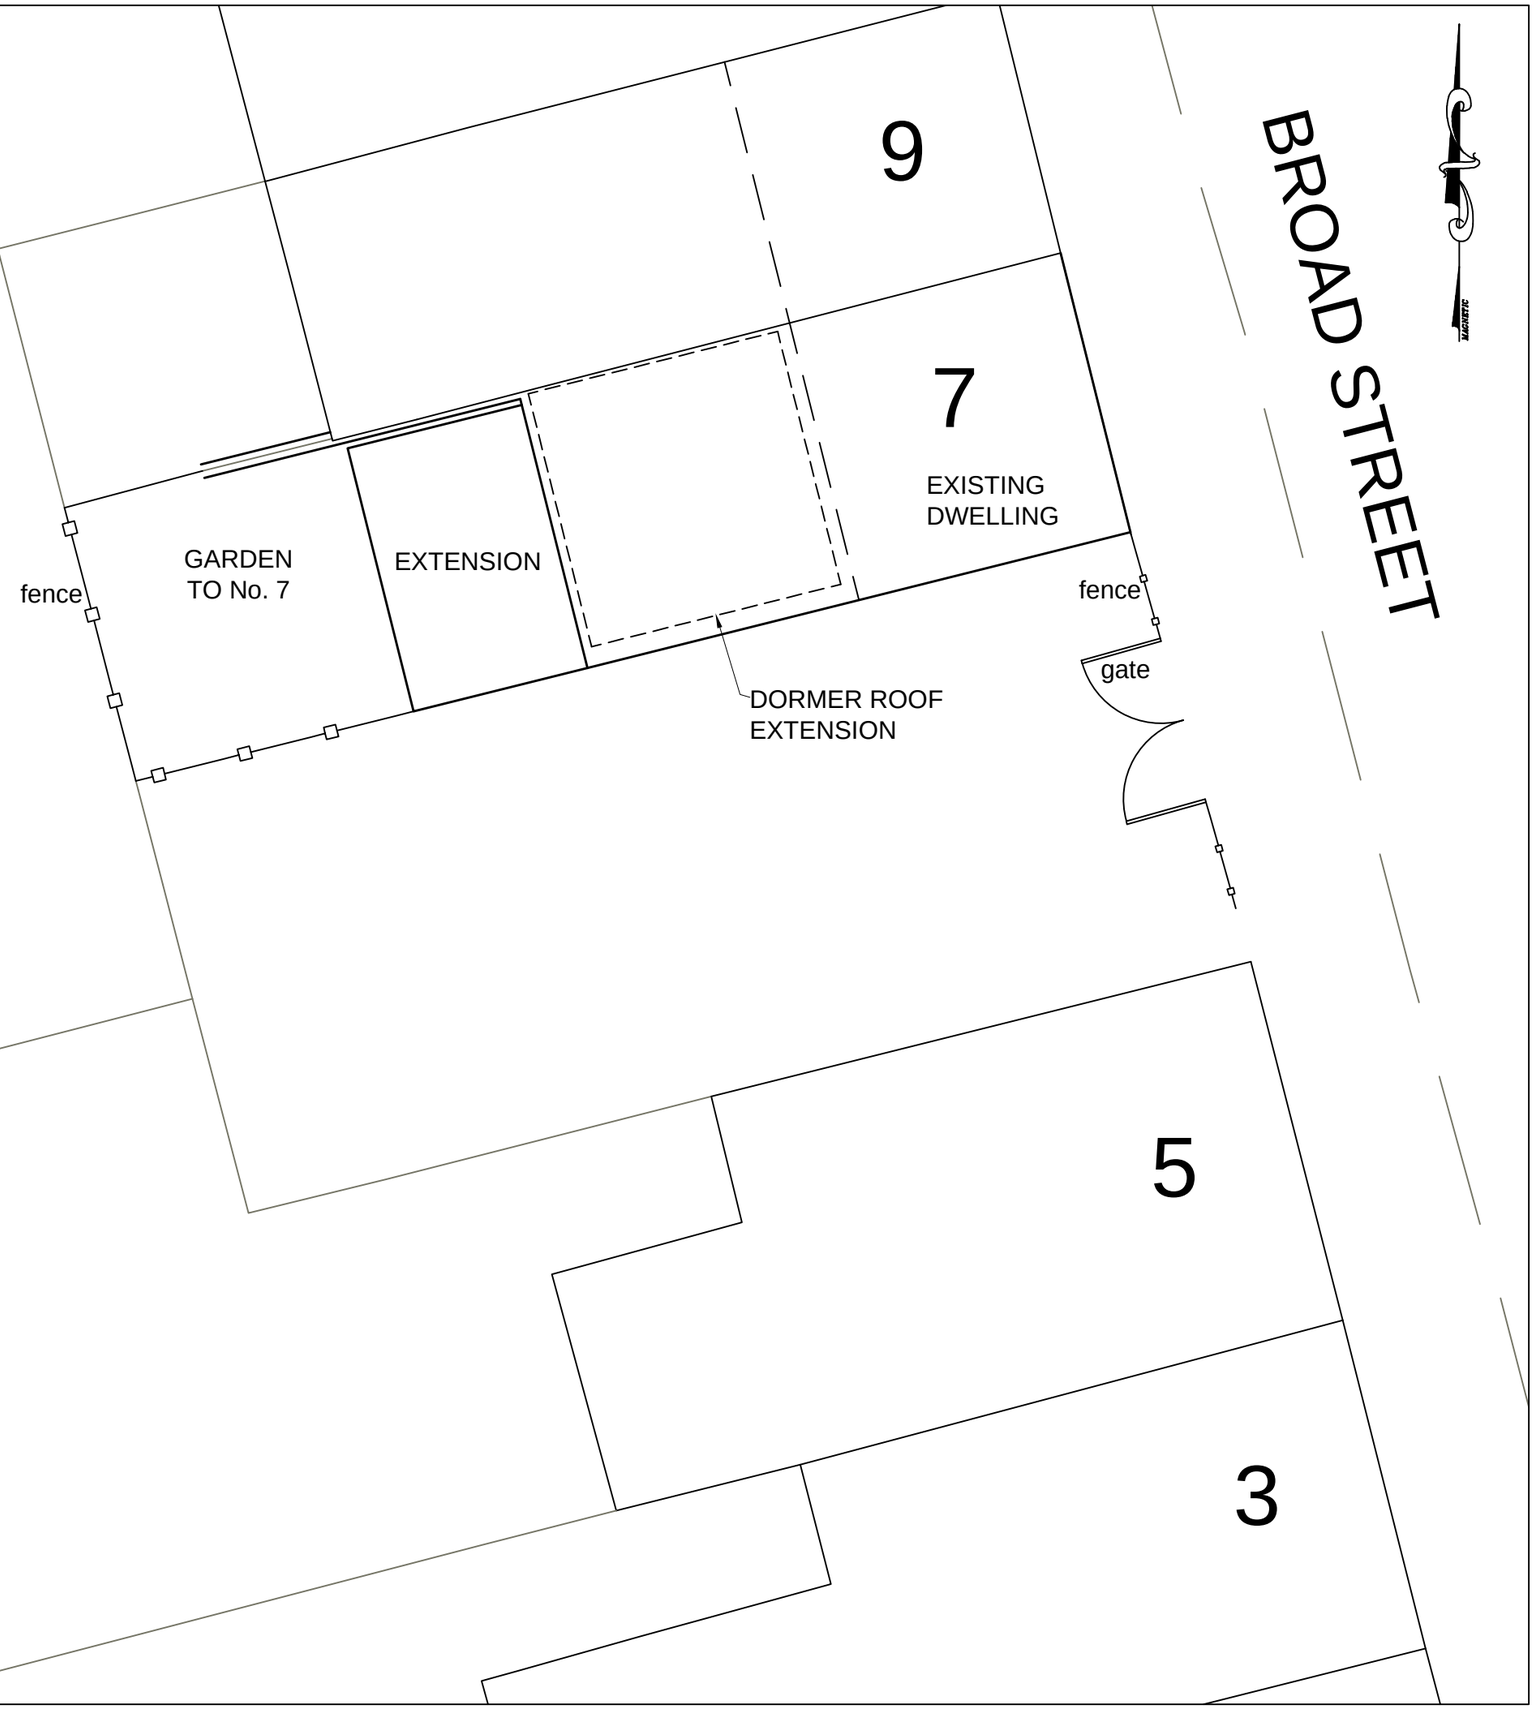

PROPOSED SITE PLAN (1:100)