
ALL DIMENSIONS ARE IN MILLIMETRES UNLESS OTHERWISE INDICATED.

DO NOT SCALE FROM THIS DRAWING. IF IN DOUBT ASK.

THIS DRAWING SHALL BE READ IN CONJUNCTION WITH THE PROJECT SPECIFICATION AND ALL OTHER PROJECT DOCUMENTATION.

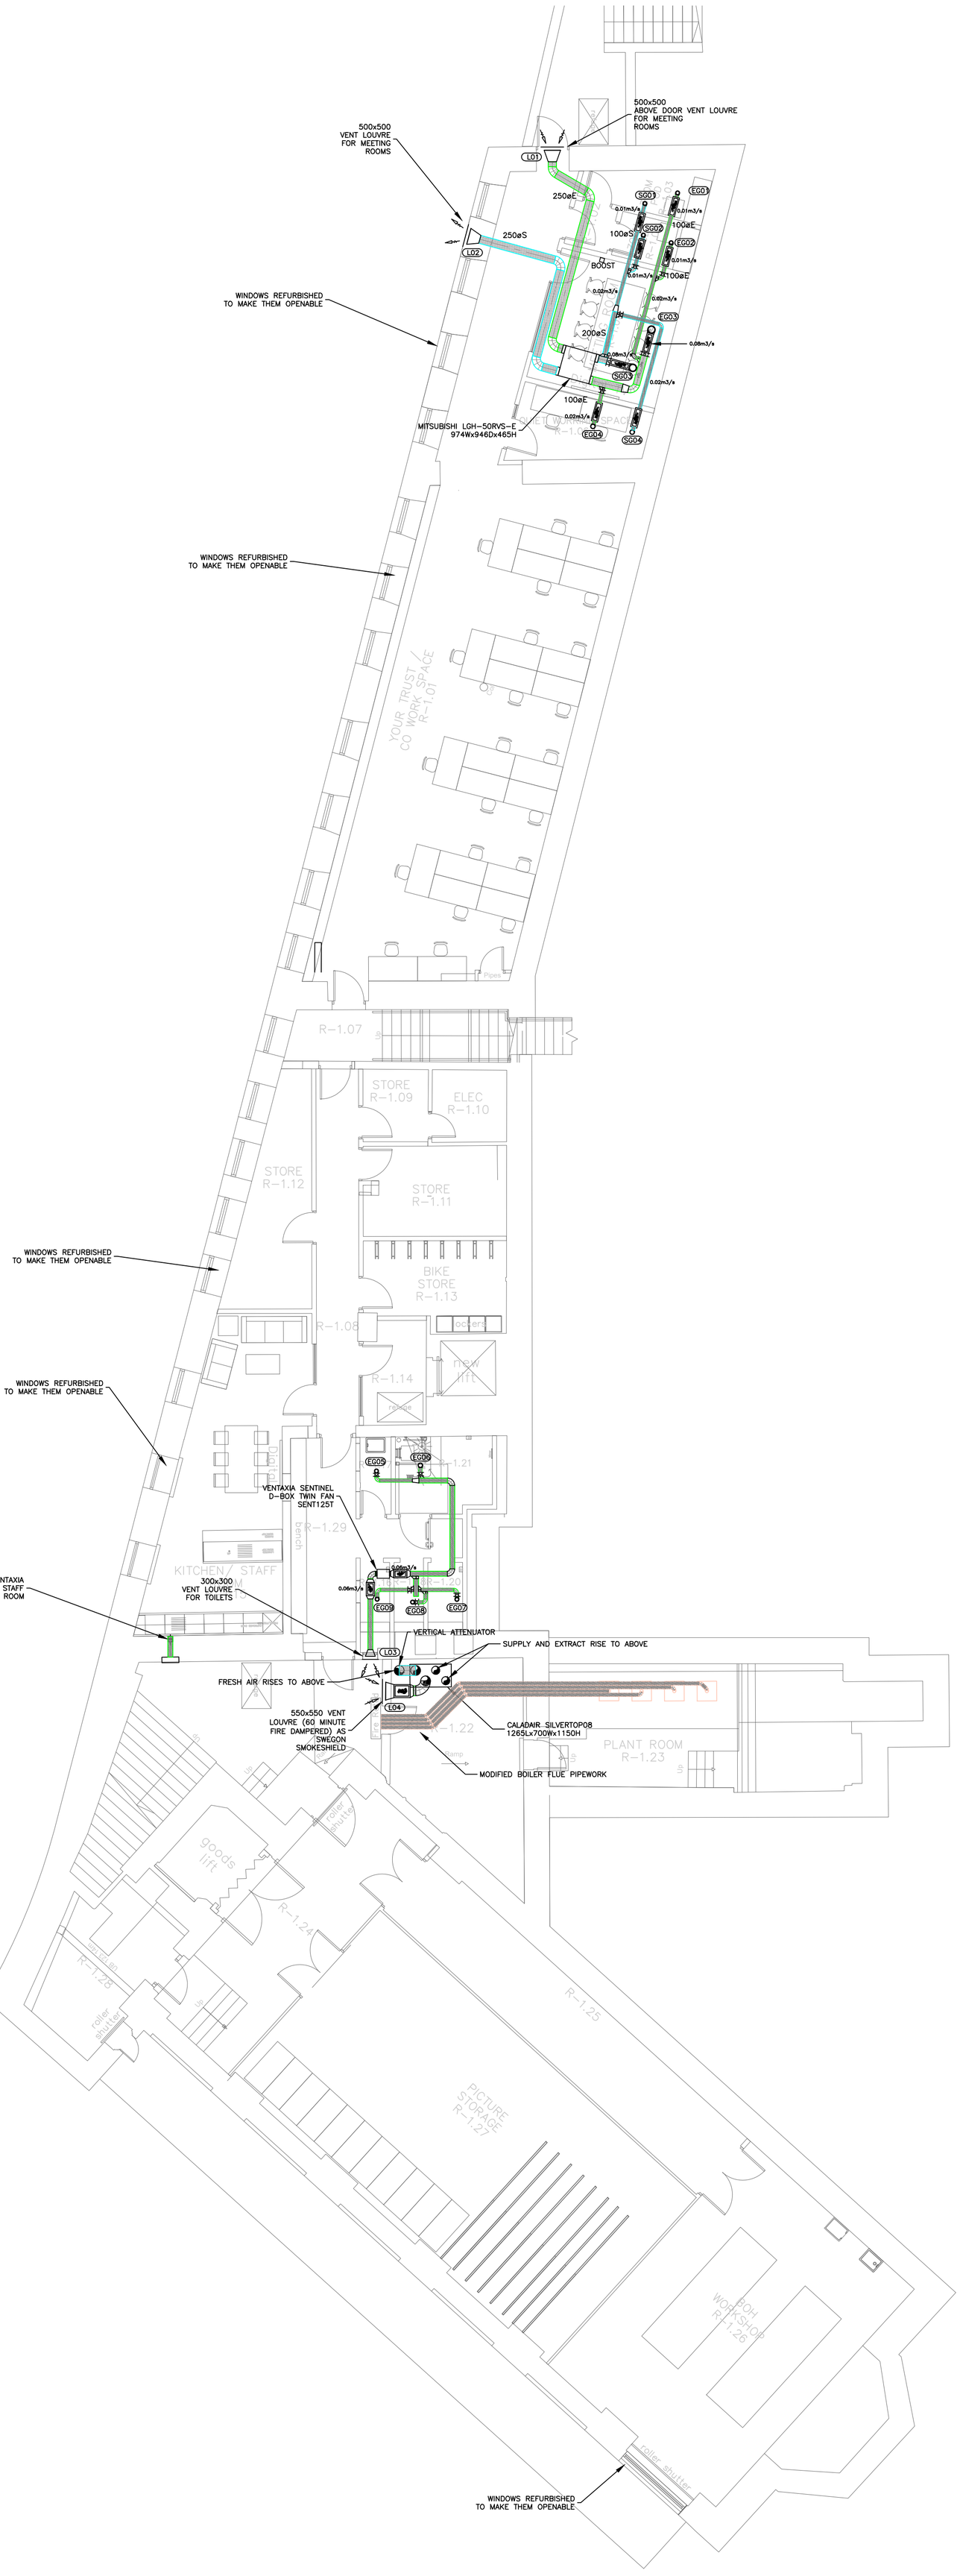

LEGEND

- SUPPLY CIRCULAR DUCTWORK
- EXTRACT CIRCULAR DUCTWORK
- SUPPLY DIFFUSER
- EXTRACT GRILLE
- VOLUME CONTROL DAMPER (VCD)
- CIRCULAR DUCTWORK RISER
- DUCTWORK REDUCER
- INTAKE LOUVRE (SUPPLY)
- EXHAUST LOUVRE (EXTRACT)
- SD SMOKE DAMPER (SD)
- FD FIRE DAMPER (FD)
- WALL FAN
- HEATER BATTERY
- COOLING COIL
- SUPPLY/EXTRACT VALVE
- SUPPLY SWIRL DIFFUSER
- ACOUSTIC ATTENUATOR

Revision	Date	Description
T2	09/11/23	TENDER ISSUE
T1	02.10.23	TENDER ISSUE
P1	17.08.23	STAGE 3 ISSUE

Client & Site

YOUR TRUST
TOUCHSTONES
ROCHDALE

Title

VENTILATION

BASEMENT

Steven A. Hunt & Associates
Hangar 9, De Havilland Drive, Liverpool L24 8RN
T 0151 427 8009
W www.stevenhunt.com E info@stevenhunt.com

Scale: 1:100 Size: A1 Drawn: EB Chkd: SH

ISO19650 Compliant

Drawing No.

Project	Origin	Zone	Level	File Type	Role	Number	Suitability	Rev:
4025	SHA	XX	B1	DR	M	3000	S2	T1

TENDER

ETHAN BAYLEY

Y:\4025 - Rochdale Touchstones\6.0 Drawings\6.1 Mechanical Engineers\M300 - Ventilation.dwg
Plot Date: 10 November 2023 Layout Name: 4025-SHA-XX-B1-DR-M3000 - Basement Ventilation Paper Size: ISO A1 (841.00 x 594.00 MM)