


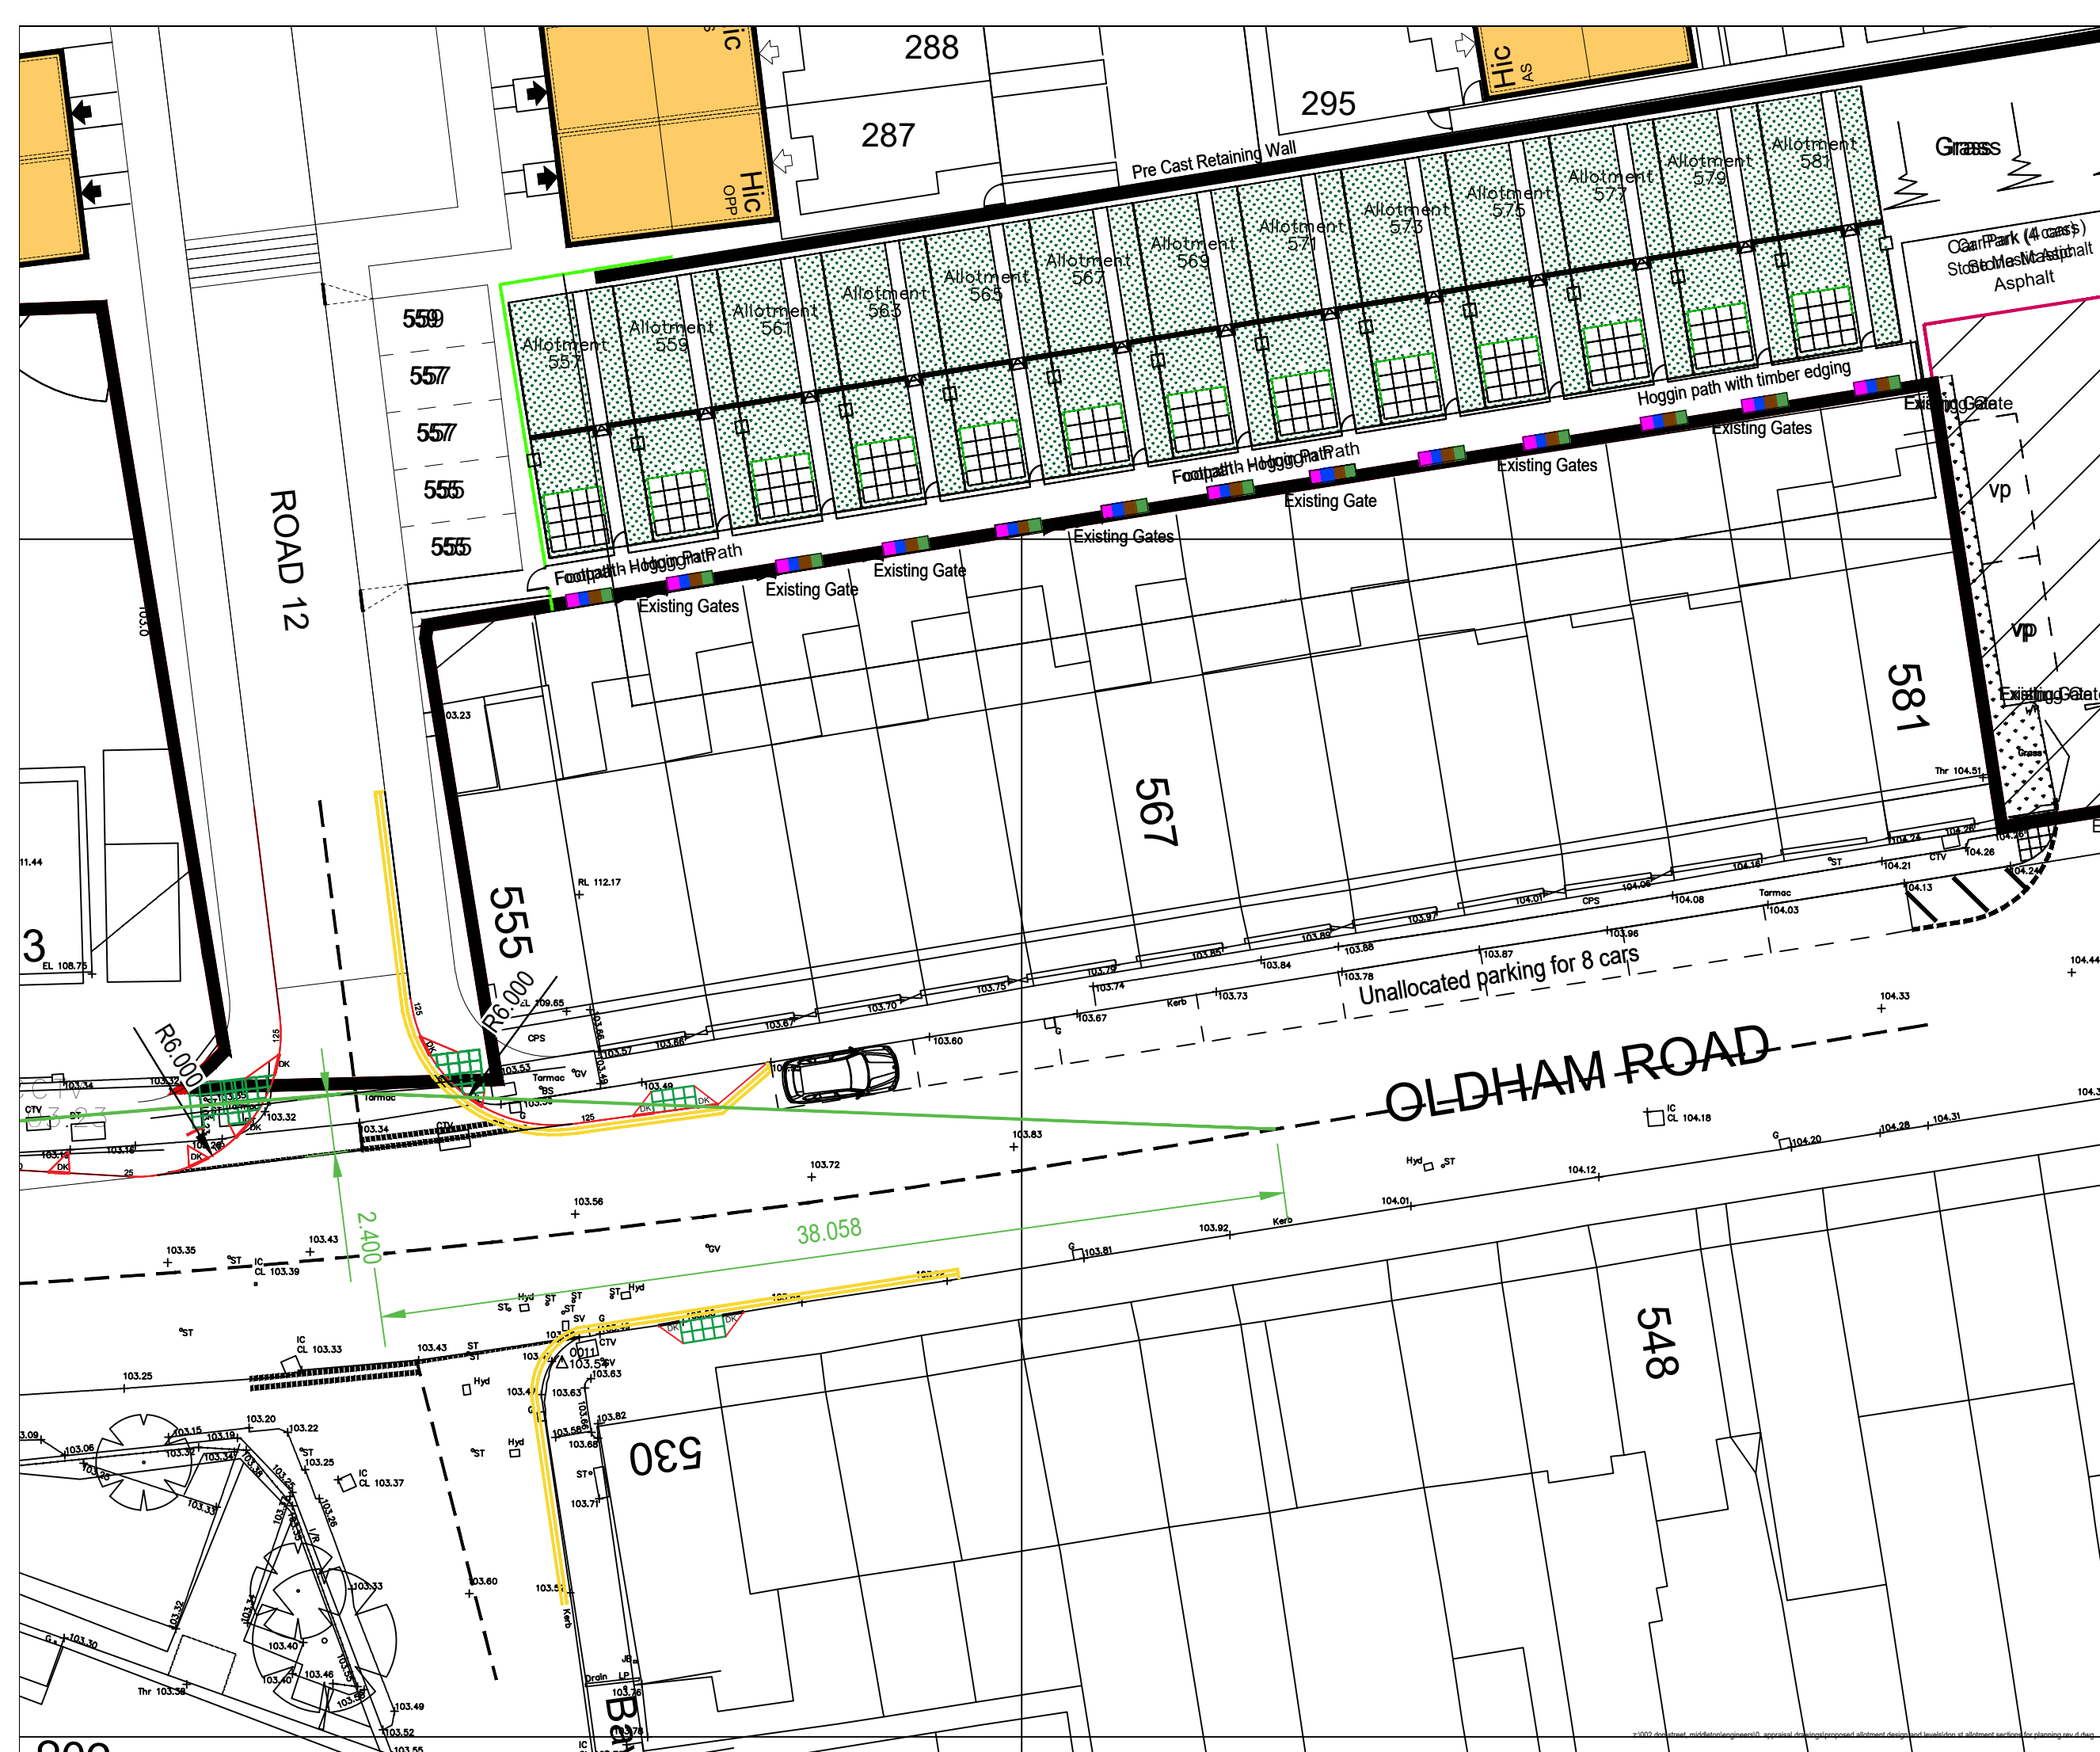

C	25.05.23	Visibility Splays amended	ASB
B	30.11.22	Amended following comments from LA	ASB
A	30.09.22	Width Amended following resident consultation.	ASB
Revision	Date	Amendment	Initials

Development	Don Street		
Location	Middleton		
Marketing Name	Middleton		
Drawing Title	ALLOTMENT LAYOUT (2)		
Drawing Number	KELL-PAL-04-2022		
Revision	C	Scale @ A3	NTS
Drawn By	ASB	Date Started	14.03.2022
Checked by	ASB	Date Checked	14.03.2022

1st Floor, 103 Dalton Avenue, Birchwood Park,
Warrington WA3 6YE
T: 01925 363108 W: www.kellenhomes.com

K

H

KELLEN

HOMES