



Overall Plan - Scale 1:200

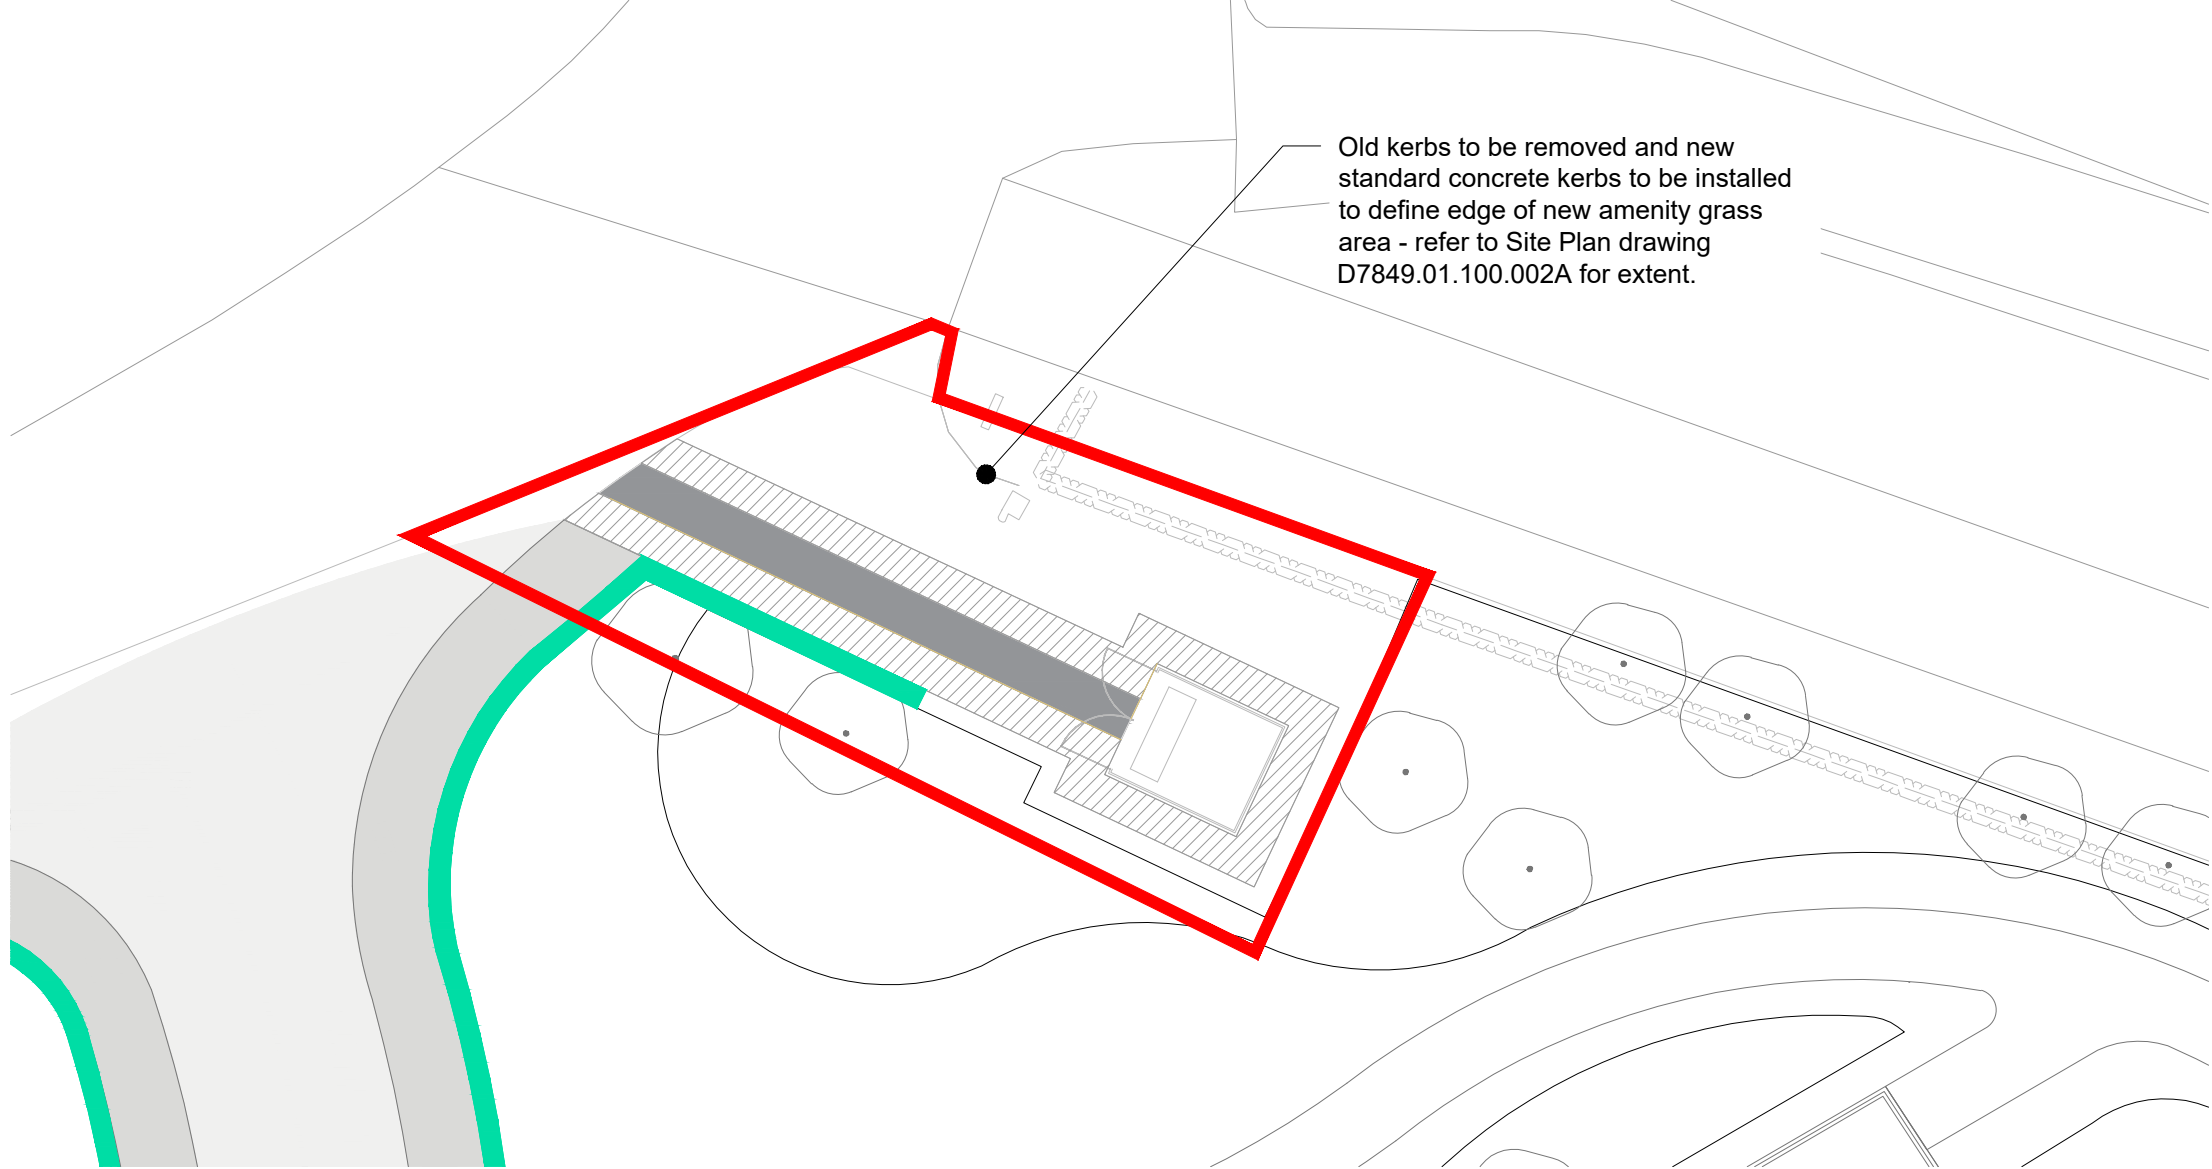

- Key**
- Proposed**
- Red line application boundary
 - Asphalt concrete surfacing to carriageway
 - Asphalt concrete surfacing to public footpath
 - Standard grey concrete flag path to substation
 - Substation Perimeter - 18mm limestone chippings with standard concrete pin kerb to edges
 - 700mm high low natural stone wall

Natural Stone Wall with vertical coping, 0.70m high

Typical Section, Scale 1:20

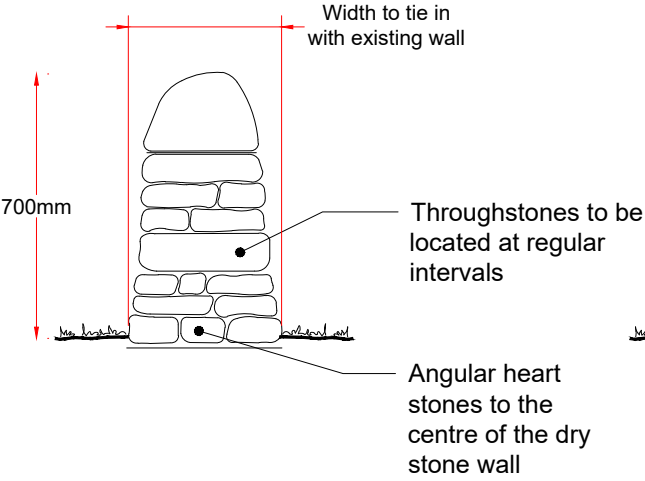

Typical Elevation, Scale 1:20

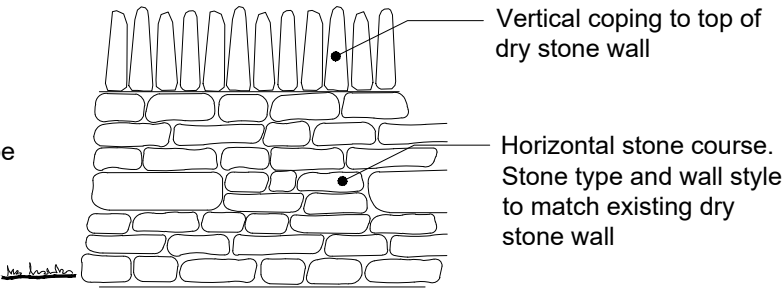


Image of the existing dry stone wall with vertical coping at the entrance to the site from Wildhouse Lane. The proposed wall is to match the vernacular of the existing wall.

Reproduced by permission of Ordnance Survey on behalf of Her Majesty's Stationery Office.
© Crown Copyright and database right 2010. All rights reserved.

A	Updates to surfacing as per comments	SW	CAH	22.11.23
Rev	Description	Drawn	Approved	Date

TEP | **THE ENVIRONMENT PARTNERSHIP**

401 Faraday Street, Birchwood Park, Warrington WA3 6GA
Tel 01925 844004 e-mail tep@tep.uk.com www.tep.uk.com

Project
Wildhouse Lane, Milnrow, Rochdale

Title
Hard Landscape and Boundary Treatment Plan - Substation

Drawing Number
D7849.01.100.003A

Drawn	Checked	Approved	Scale	Date
SW	CAH	CAH	See drawing @ A3	07/11/2023