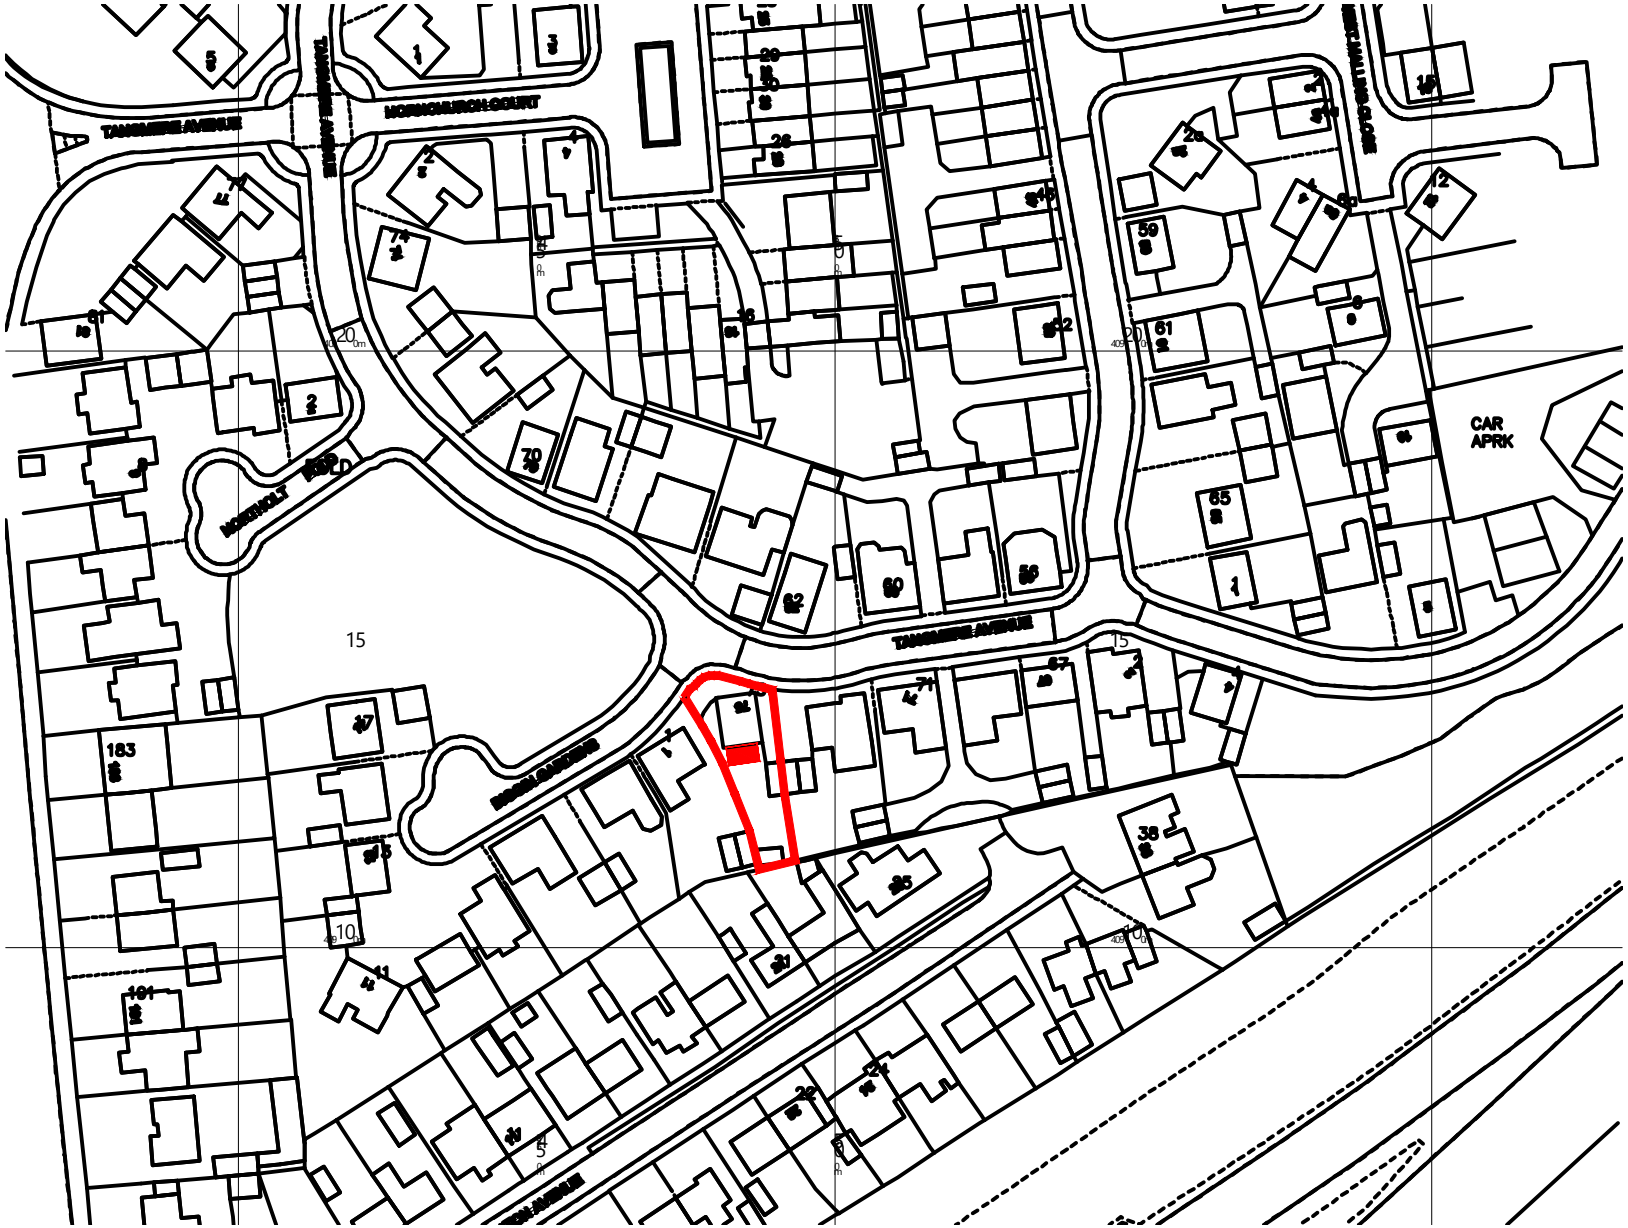


LOCATION PLAN 1:1250

75 TANGMERE AVENUE, HOPWOOD, HEYWOOD, OL10 2WA

NORTH UP