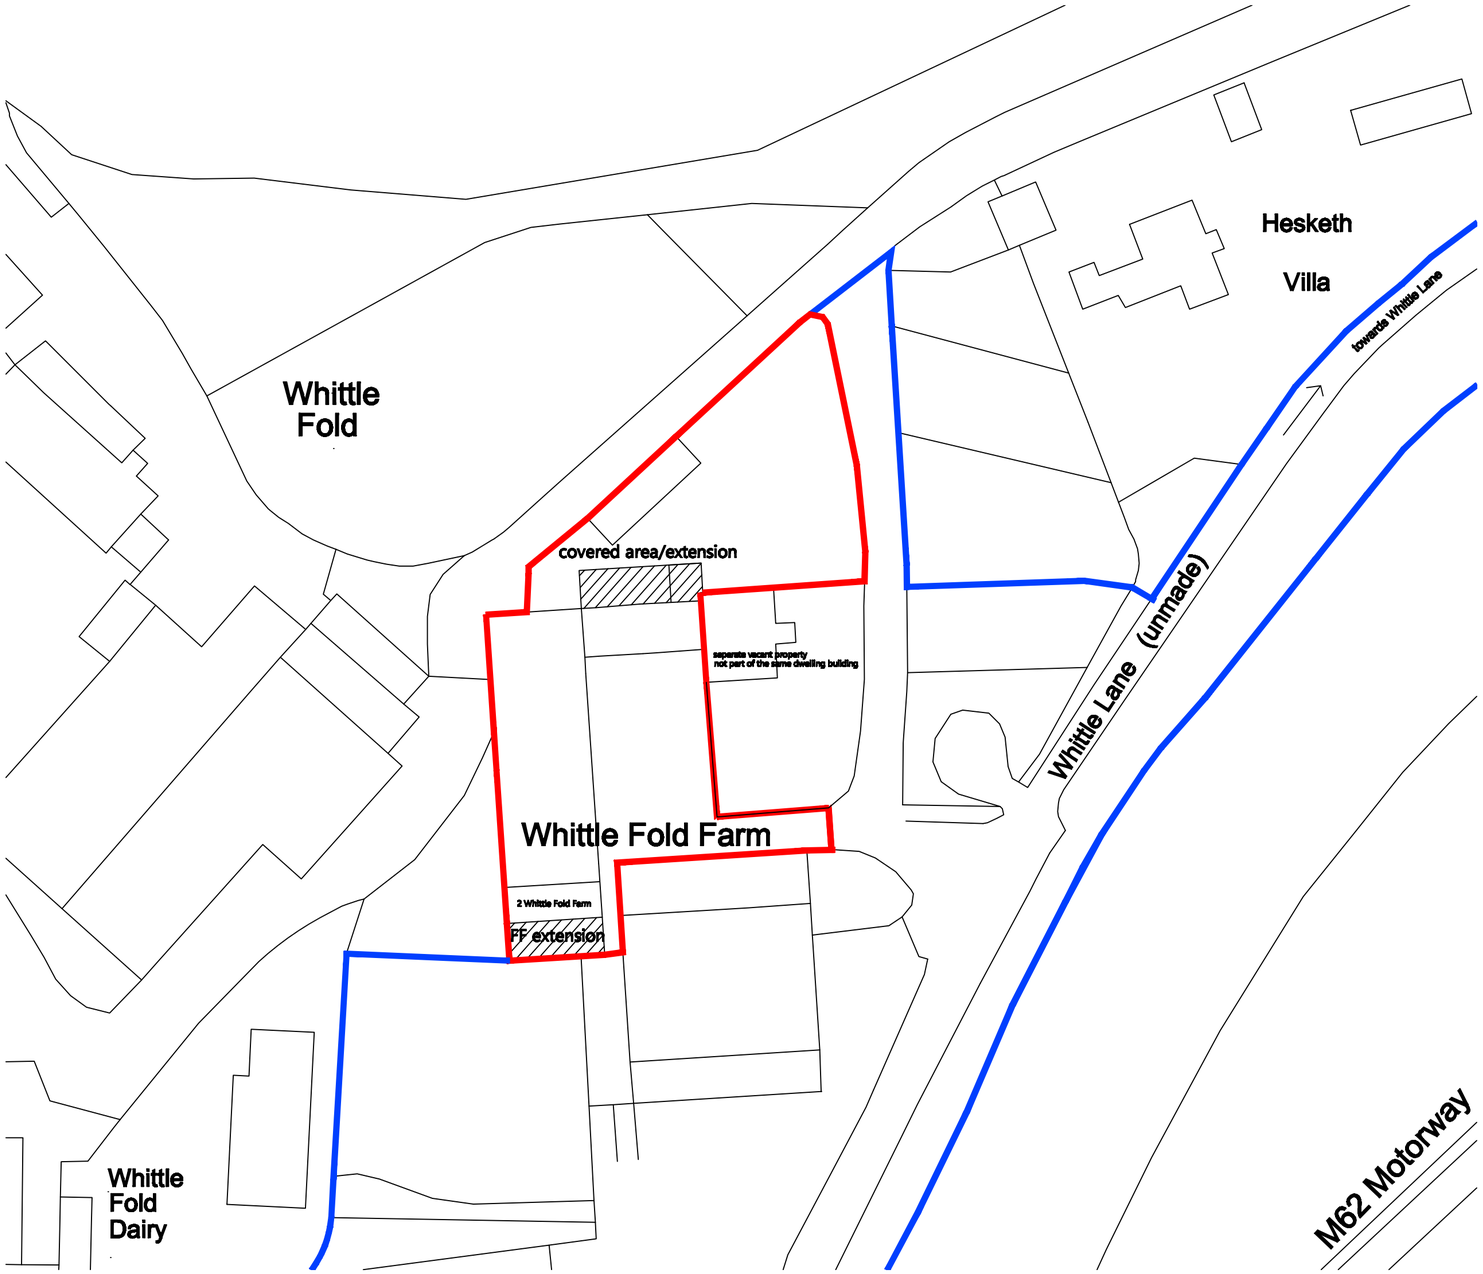

Site Location Plan Plan Scale 1:500

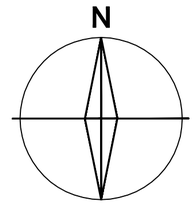

NOTES

Do not scale from this drawing.

All dimensions are to be checked on site prior to construction, manufacture of any components and ordering of materials and equipment.

Any discrepencies are to be reported to the architect for clarification.

REV	DESCRIPTION	CHECK	DATE

CLIENT

Ms Lucinda Docker
Whittle Fold Farm, Whittle Lane, Heywood OL10 2RD

PROJECT

Proposed Extensions

DRAWING

Site Plan 1:500
blue line indicates adjacent land owned by applicant

SCALE	DATE	DRAWN	CHECKED
as noted @ A2	Oct 2020	rb	

DRAWING NO.	CAD REFERENCE NO.	REVISION
2033-LD-05		