



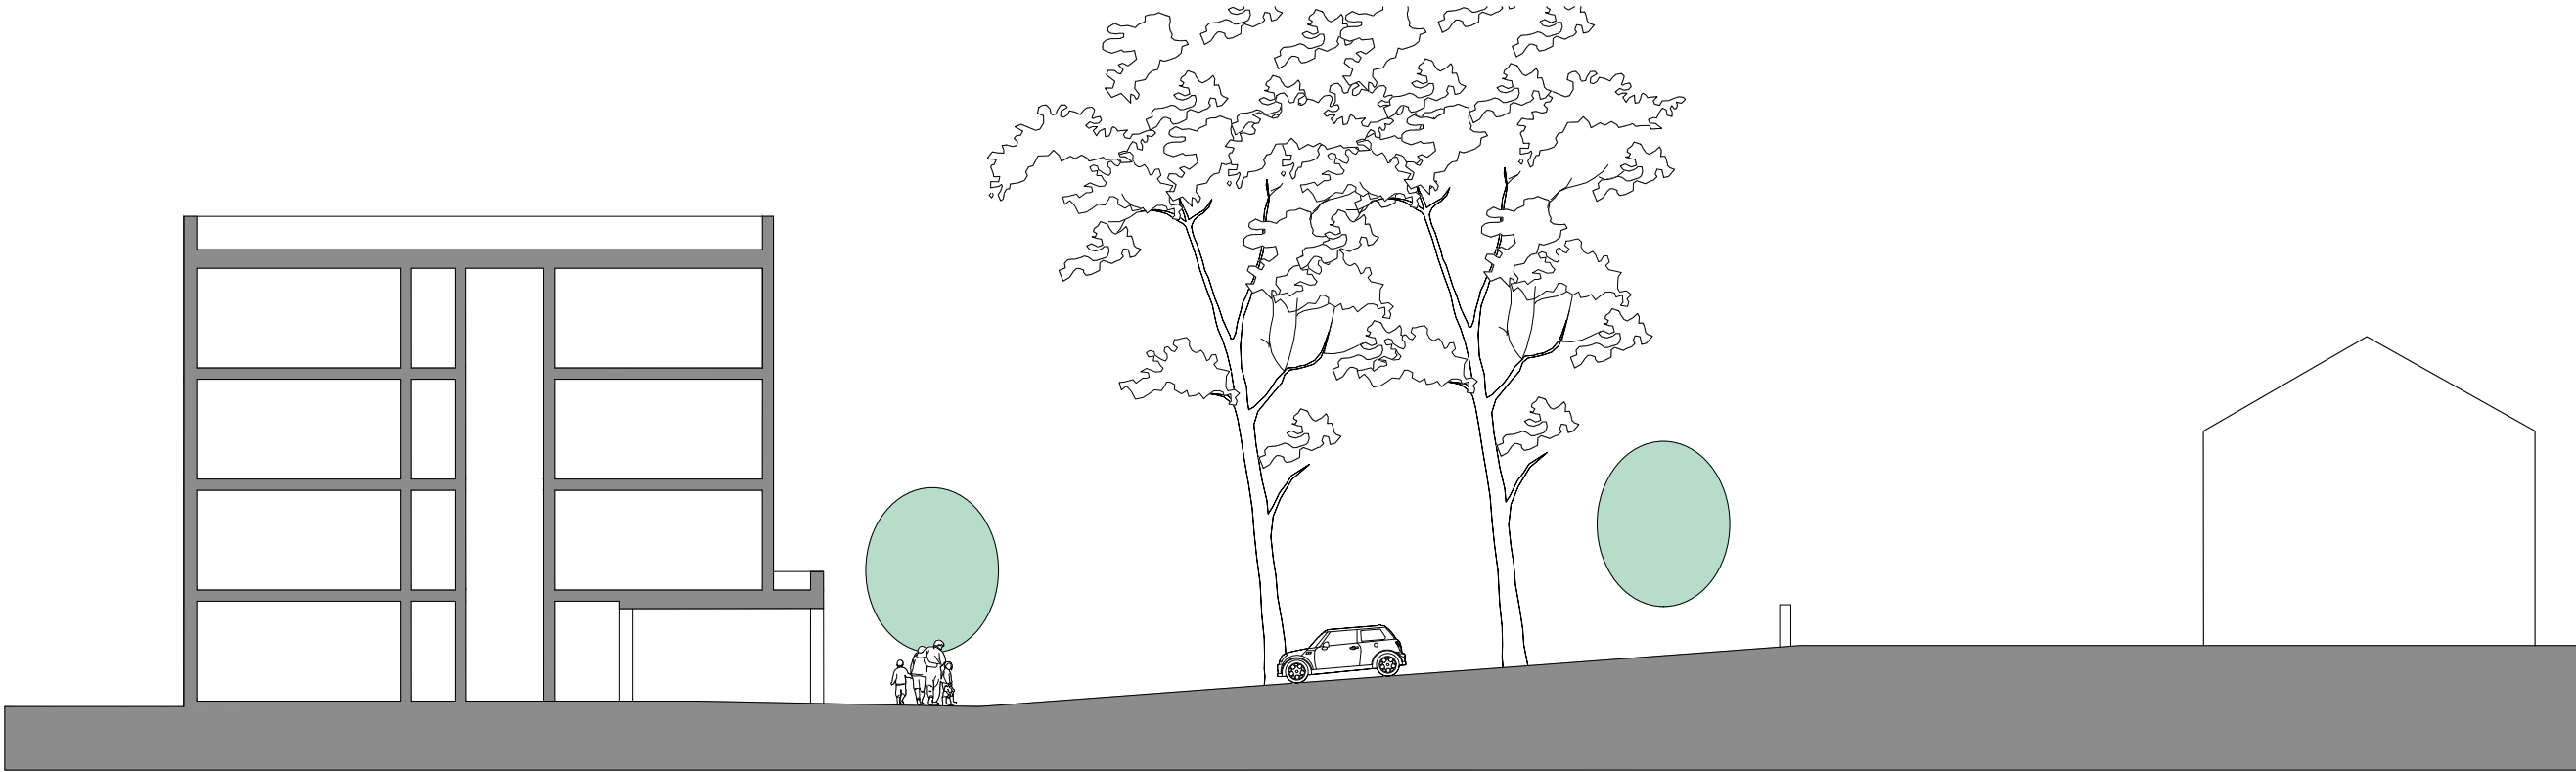

cross section A-A

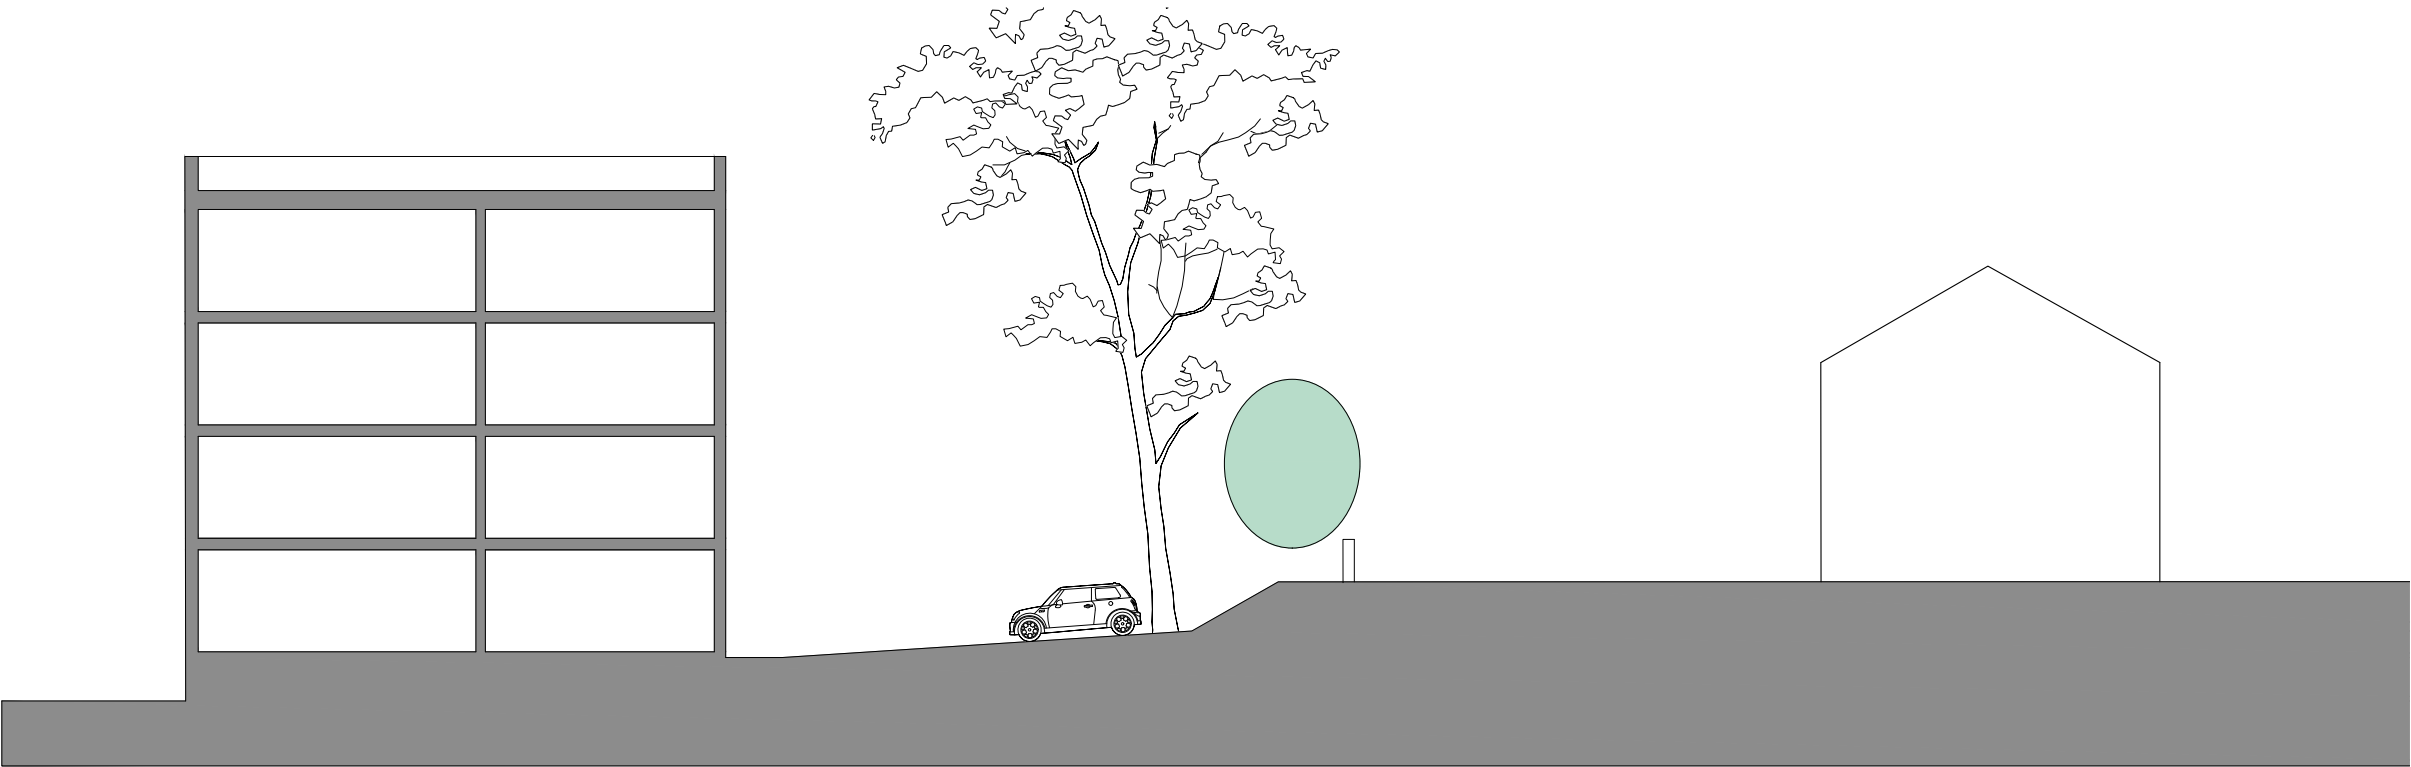

cross section B-B

Casey Group
Residential Development
Brown Street
Littleborough

Indicative Cross Sections

work to figured dimensions

© CJ Partnership owns the copyright of this design / drawing which must not be reproduced in whole or in part without the written permission of CJ Partnership

contract no
3601

drawing no
07

drawn by
PDC

date
August 2021

revision

scale @ A3
1:200

planning

Revisions:
A.

Blue Pit Mill Queensway
Castleton Rochdale OL11 2PG

+44 (0)1706 631347
info@cjpartnership.com
www.cjpartnership.com

CJPARTNERSHIP

ENVIRONMENTAL ARCHITECTS