


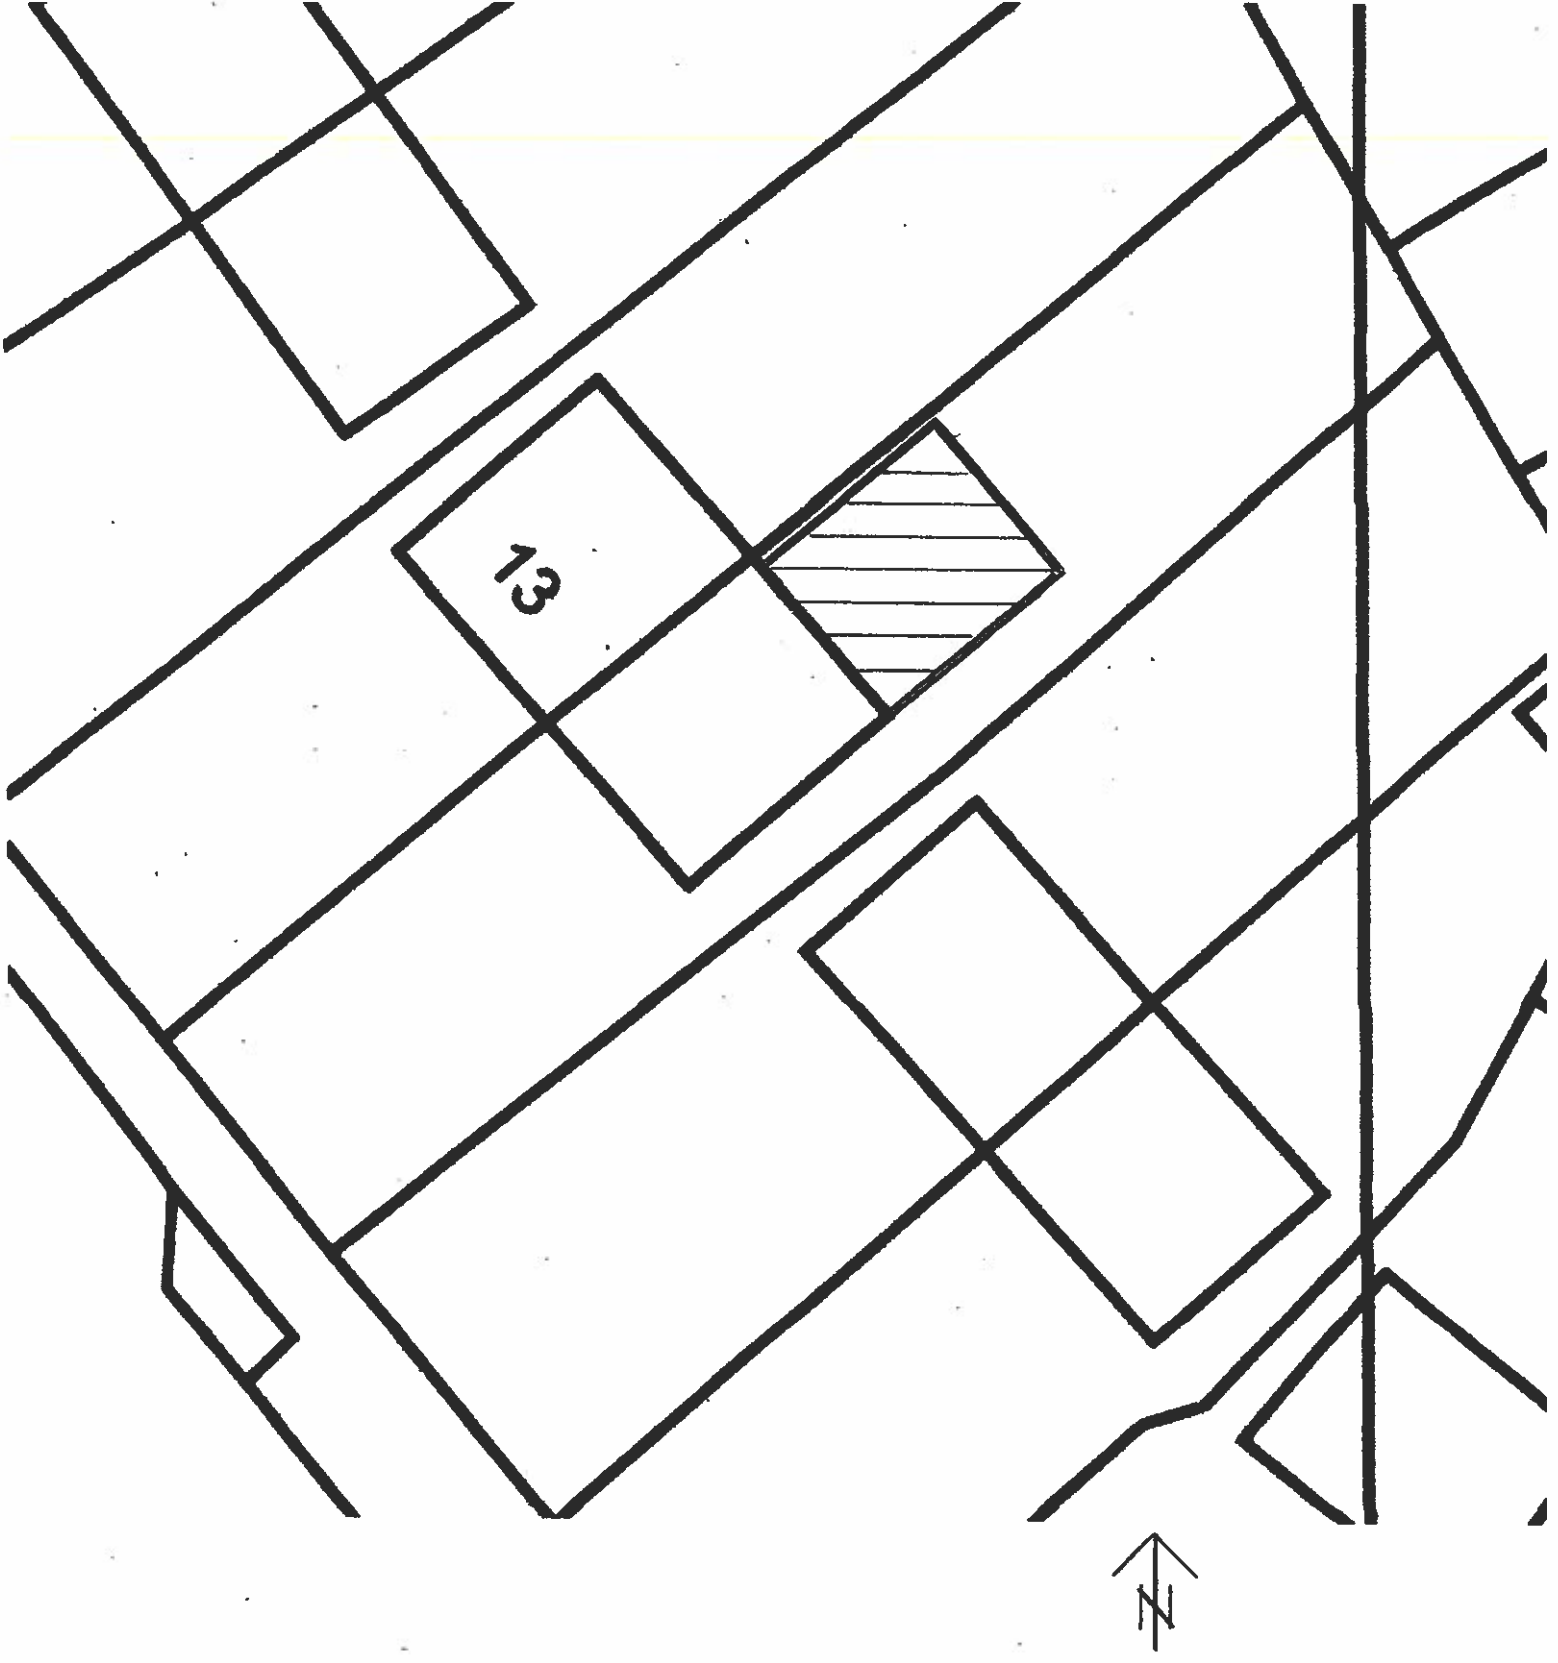

PROPOSED SITE ROAD SCALE 1:200

Rochdale BC
16 JUN 2023
Planning and Development
Service