

BLOCK ROOF PLAN (SCALE 1;200)

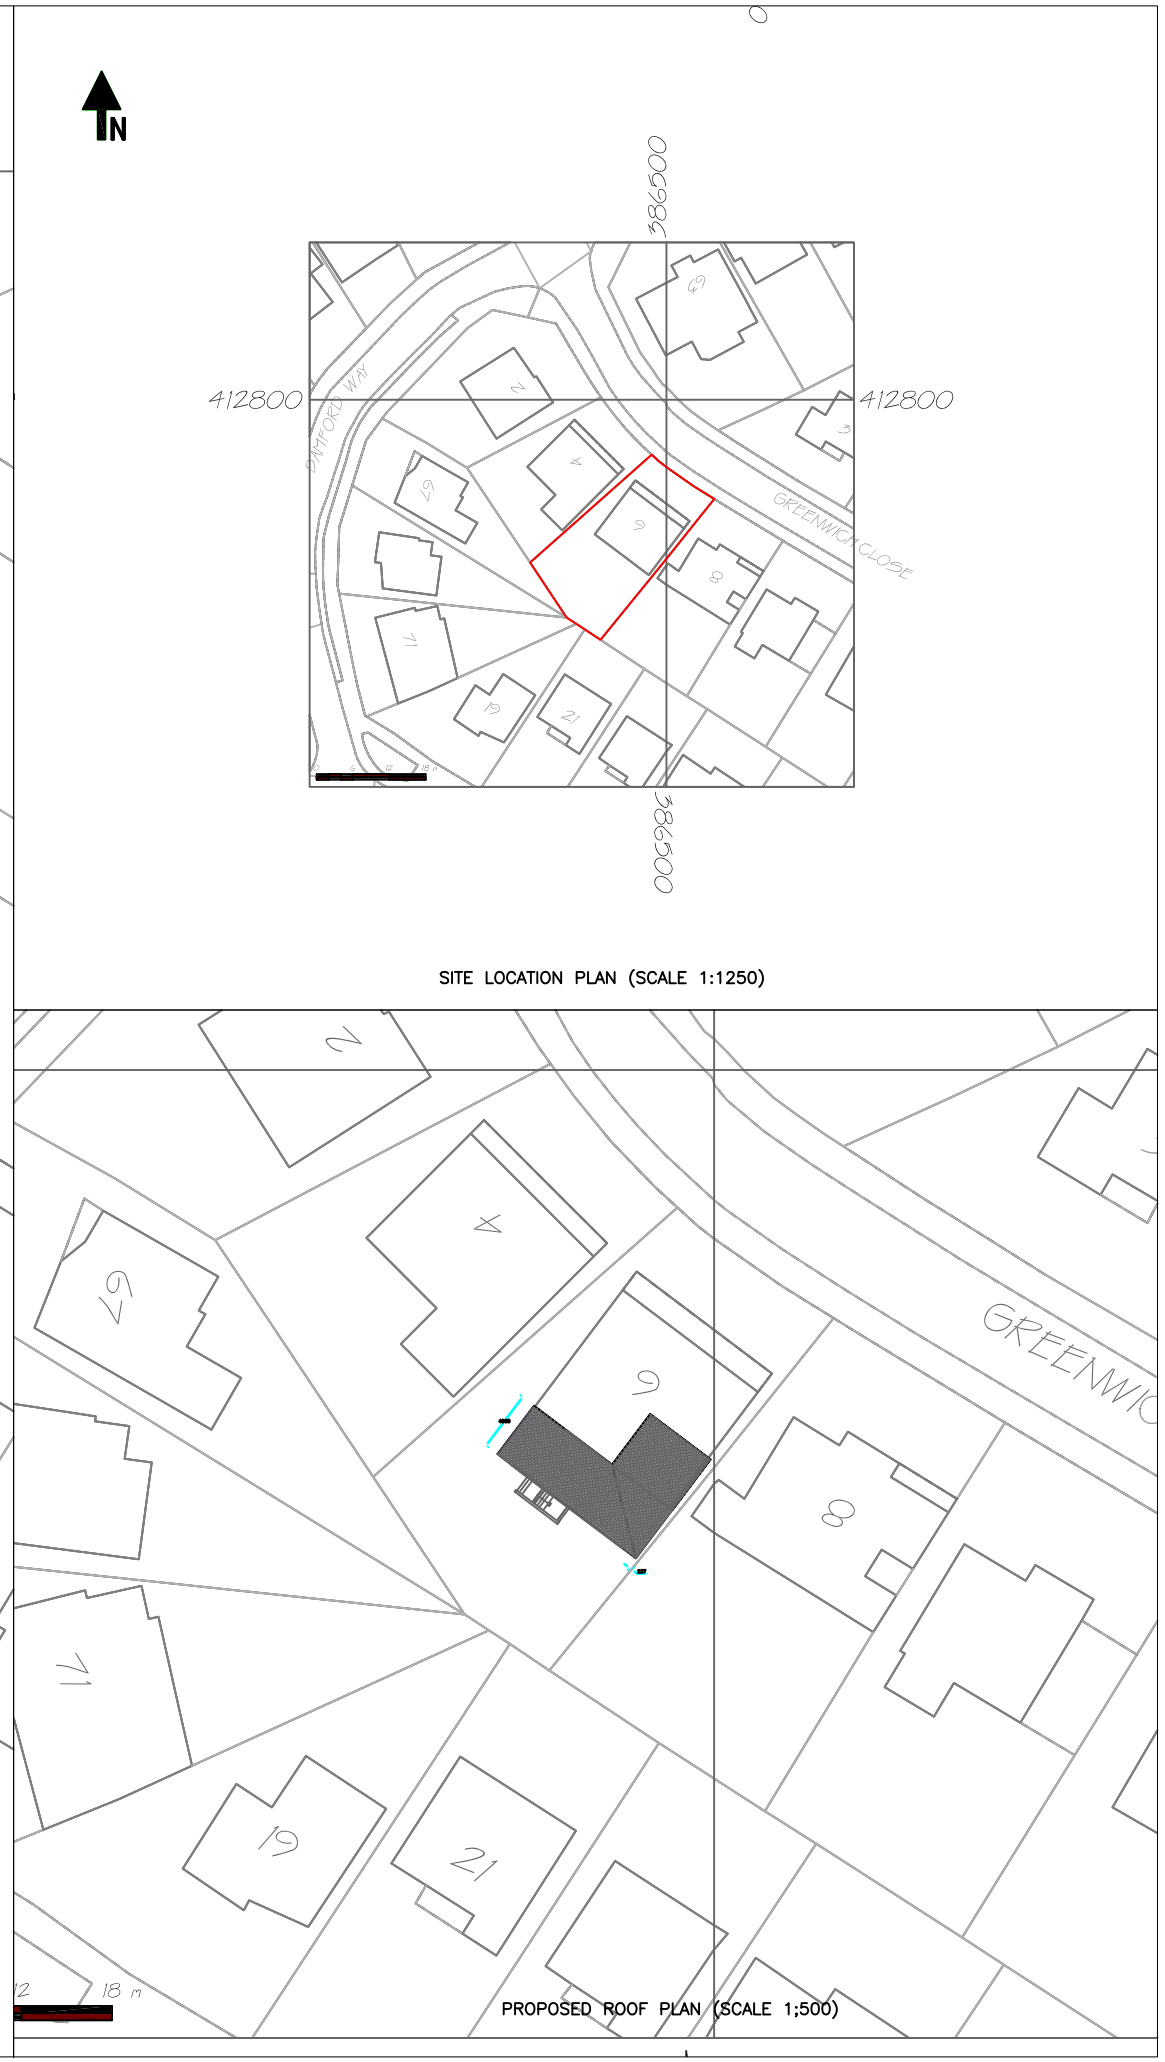

SITE LOCATION PLAN (SCALE 1:1250)

PROPOSED ROOF PLAN (SCALE 1;500)

NOTES

Rev.	Description	Dr'n	Chk	Date
		-	-	-

Contract: 6 GREENWICH CLOSE, BAMFORD, ROCHDALE, OL11 5JN

Title: PROPOSED SINGLE STOREY REAR EXTENSION AND INTERNAL ALTERATIONS

Scales: AS SHOWN		Sheet Size: A3	
Drawn: -	Checked: -	Date: 07.01.2021	
Drg. No.: DWG 1 OF 6		Revision: E	