

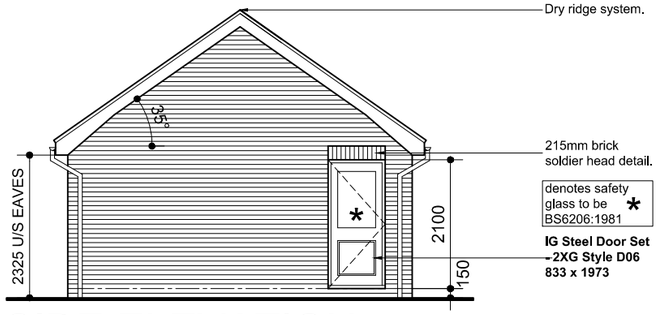



SIDE ELEVATION
Scale 1:100

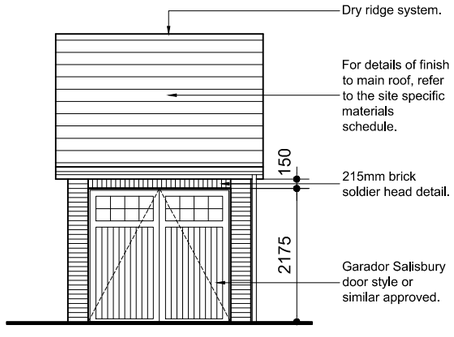


FRONT ELEVATION
Scale 1:100

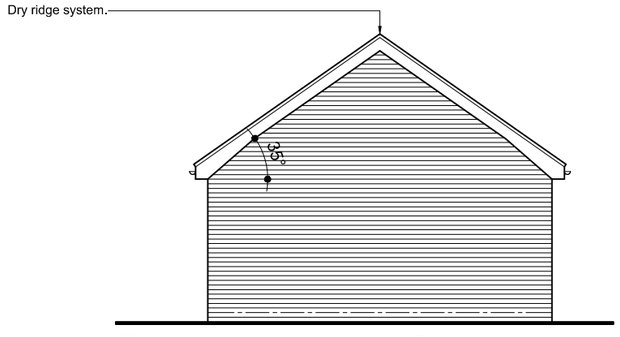


SIDE ELEVATION
Scale 1:100

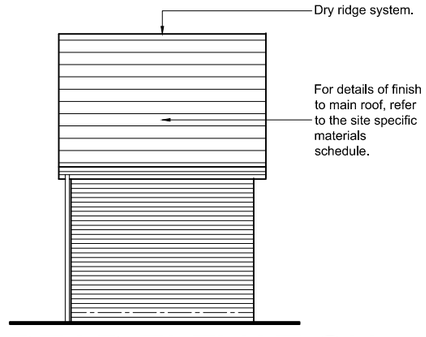

REAR ELEVATION
Scale 1:100

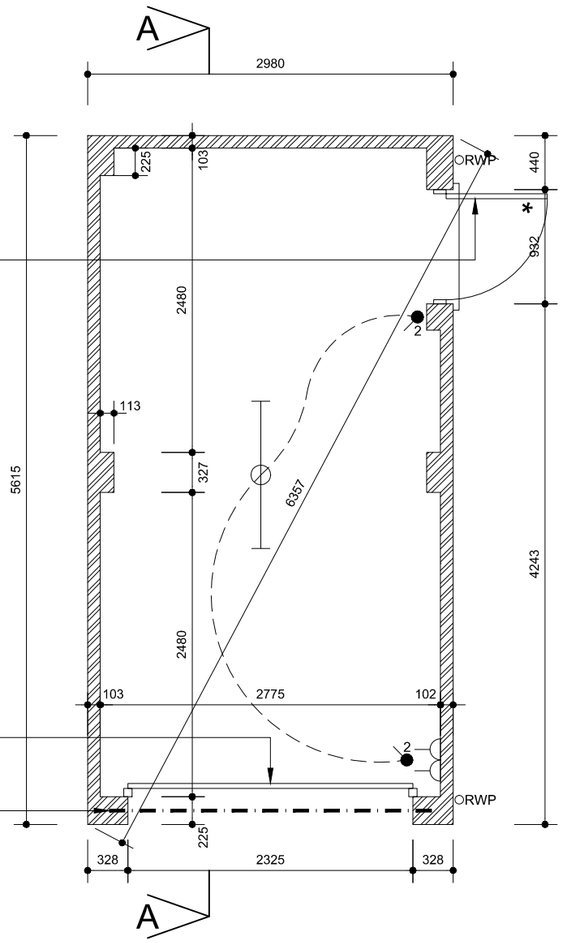

FLOOR PLAN
SCALE 1:50

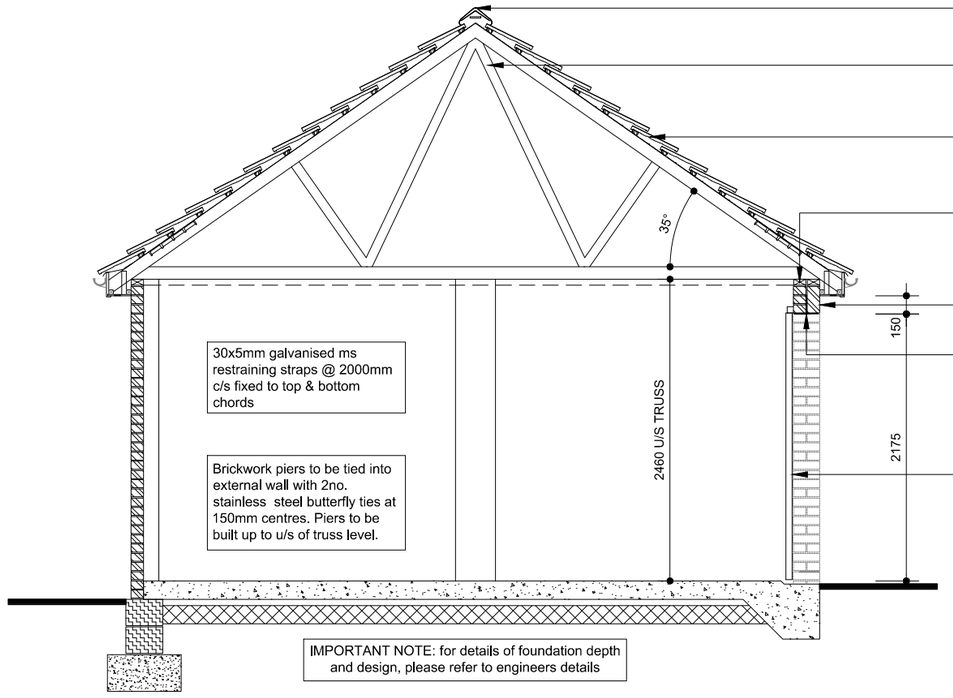

TYPICAL SECTION A-A
SCALE 1:50

0 1 2 3 4 5 m
SCALE BAR 1:100

0 0.5 1 1.5 2.5 m
SCALE BAR 1:50

Rev	Date	By	Description	Chk'd

Countryside Properties
Countryside Properties (UK) Limited
Regeneration North
Countryside House
Lakeside Drive
Centre Park
Warrington WA1 1RW
Tel: 01925 248900 Fax: 01925 248901
www.countryside-properties.com

site:
STANDARD DETAILS TIMBER FRAME / MASONRY GARAGES

title:
SINGLE GARAGE DETACHED

scale: @A3	1:50 / 1:100	drawn by:	CPN
date:	NOV 2013	checked:	
drawing no:	NSD 9800		
sheet no:		revision:	*

FS 53854 ISO 9001:2008
EMS 61920 ISO 14001:2004

© This drawing is copyright of Countryside Properties Plc and must not be copied or reproduced in whole or in part, nor used in conjunction with any project without Countryside's written consent.

g:\1. p&d\4. standard details\1. nsd\nsd - masonry and generic\9000 - external works\9800 - single garage detached.dwg