LOFT FLOOR PLAN
as proposed
scale1:50 @ A3

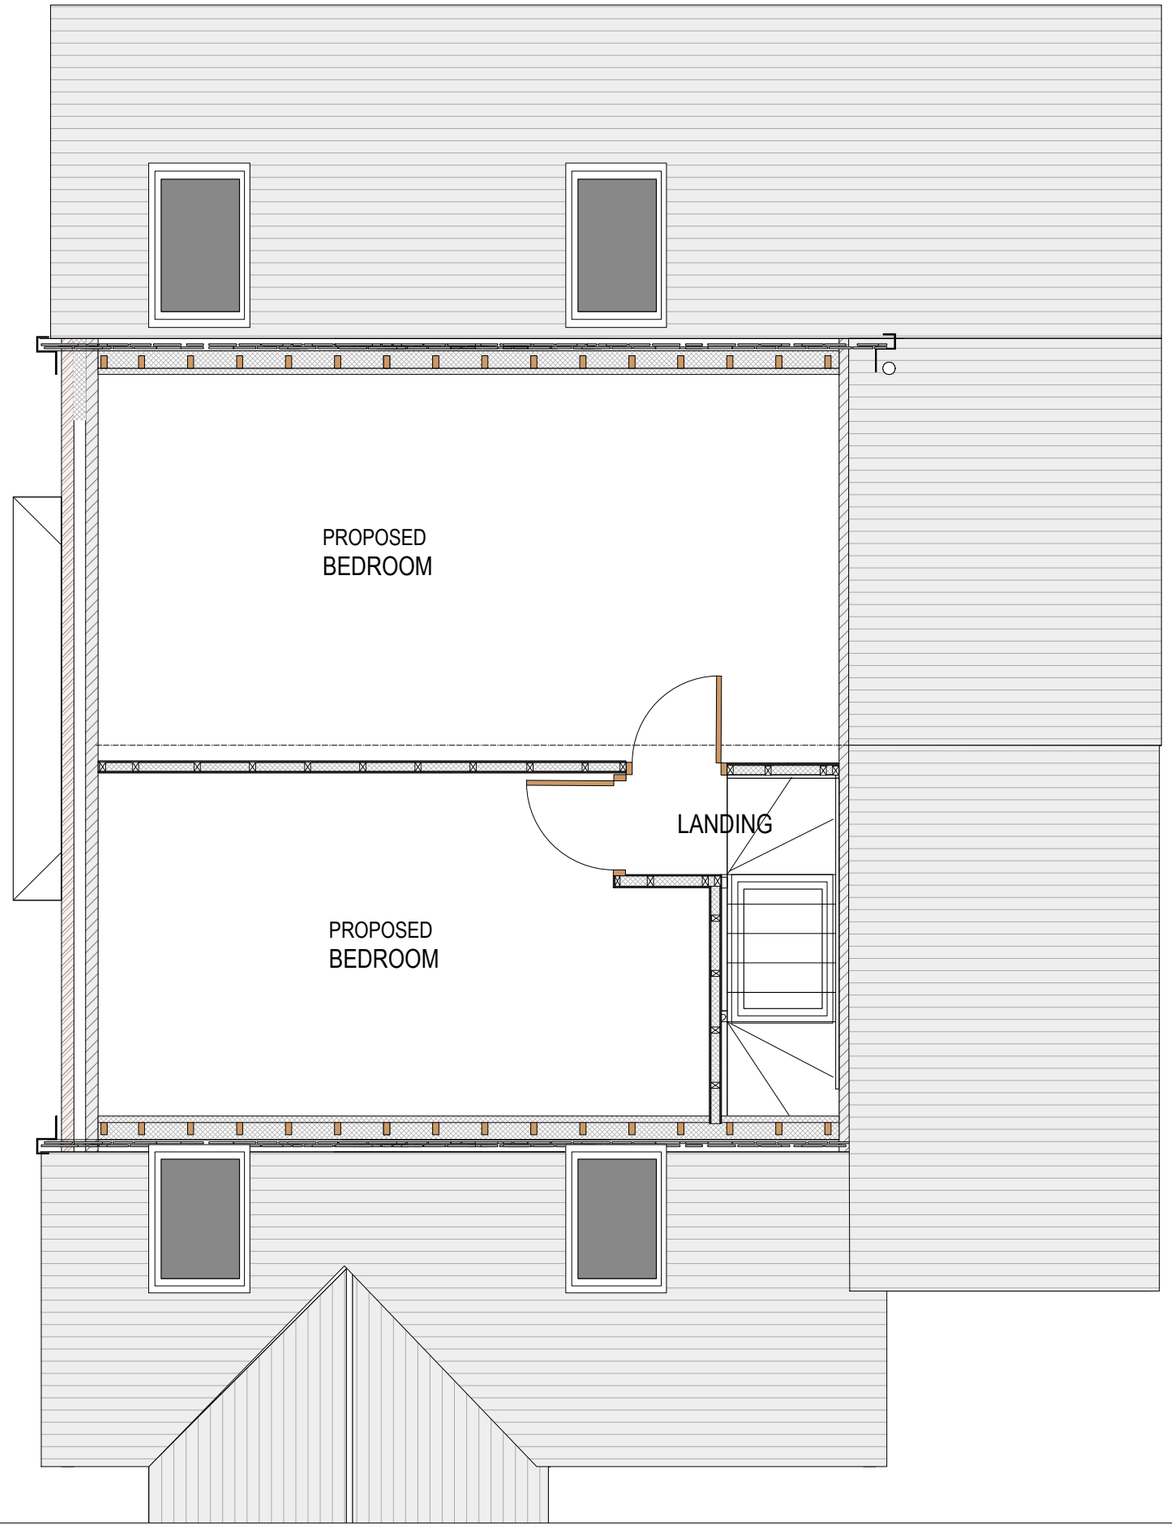

SUBJECT TO PLANNING
AND
BUILDING REGULATION APPROVAL

Commencement on site before full
Building Regulation approval at own risk

Revisions

project
Proposed taking down existing single storey side and rear extension and construction of Two Storey Side and Rear Extension.
at
30 Moss Lane, Middleton.
M24 1WX
client
Mr and Mrs R. White

drawing
LOFT FLOOR PLAN
as proposed

date Sept 2020

sheet

scale
as indicated @ A3

status
PROVISIONAL COPY

rev.

Building Regulation Submission
& Planning Lawful Consent