





'Existing' Front (west) Elevation

Brick wall with intermediate piers and infill metal railing panels

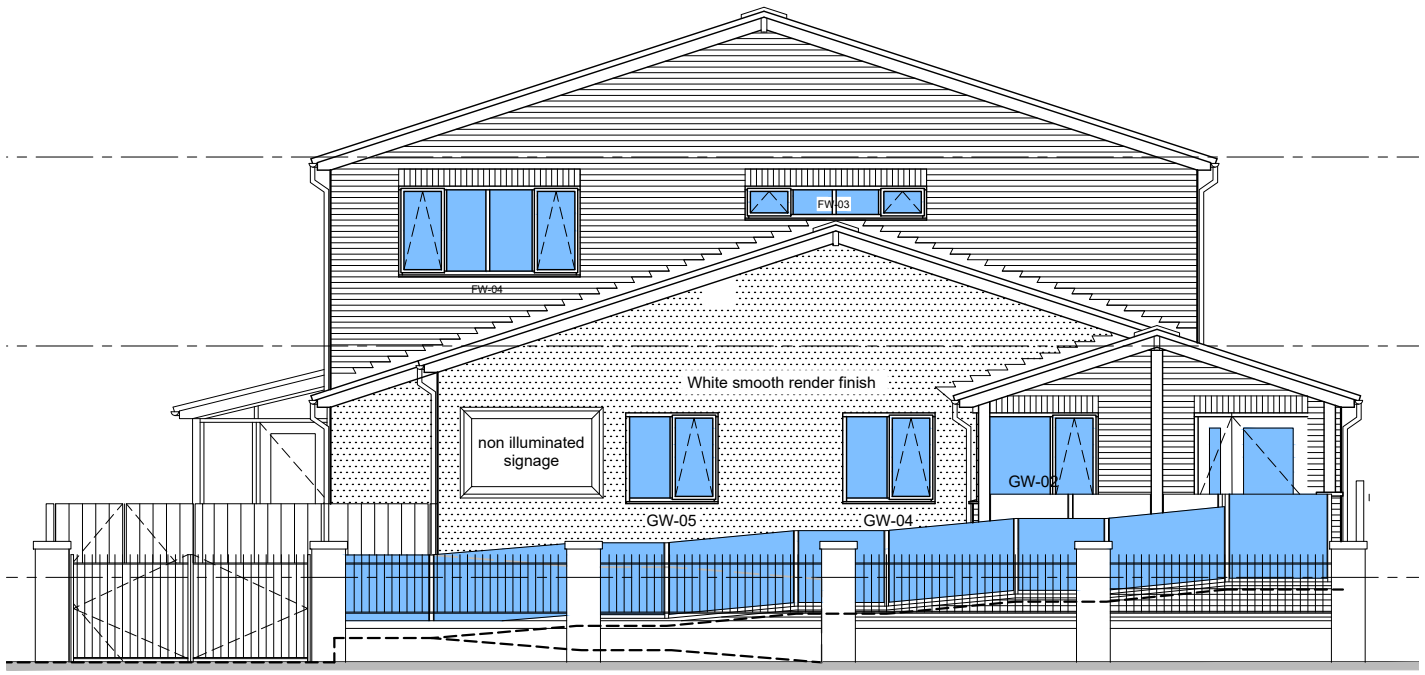

Proposed Front (west) Elevation

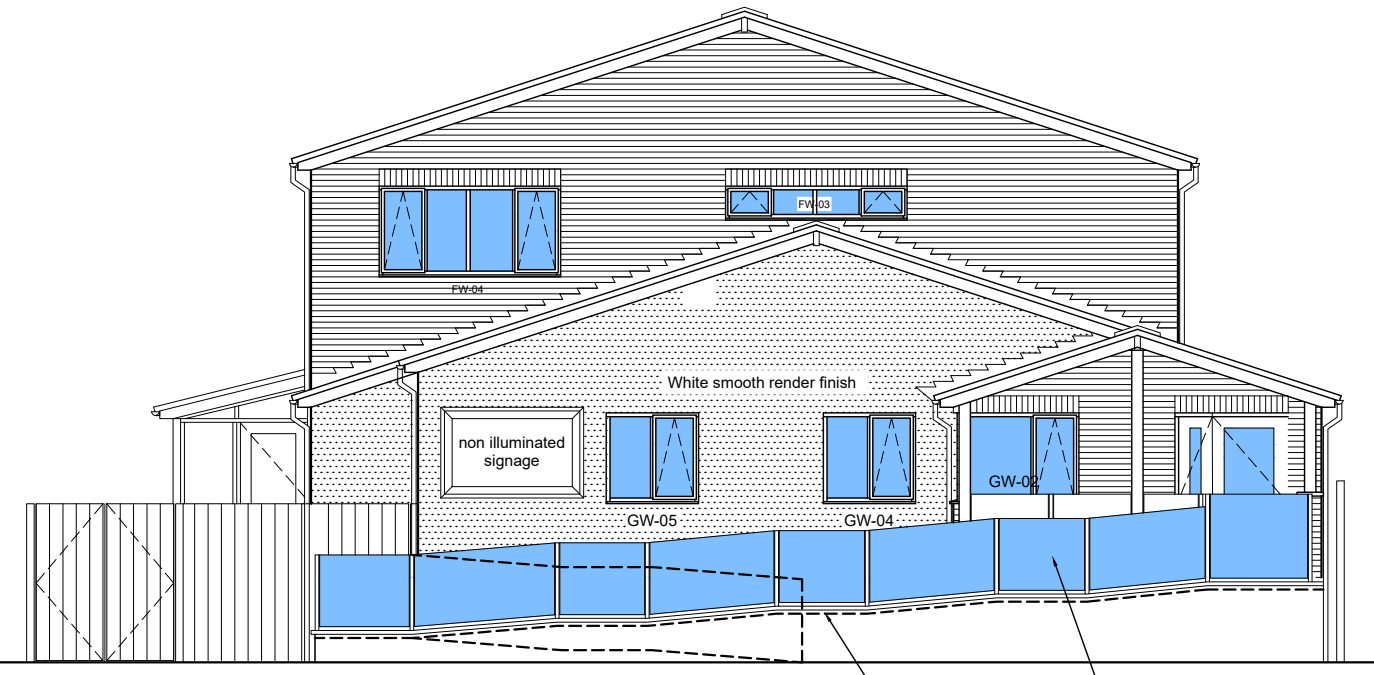


Proposed Front (west) Sectional Elevation

Glass guarding, 1100mm high, with intermediate stainless steel support posts



'Existing' Side (north) Elevation to "Sandon House"

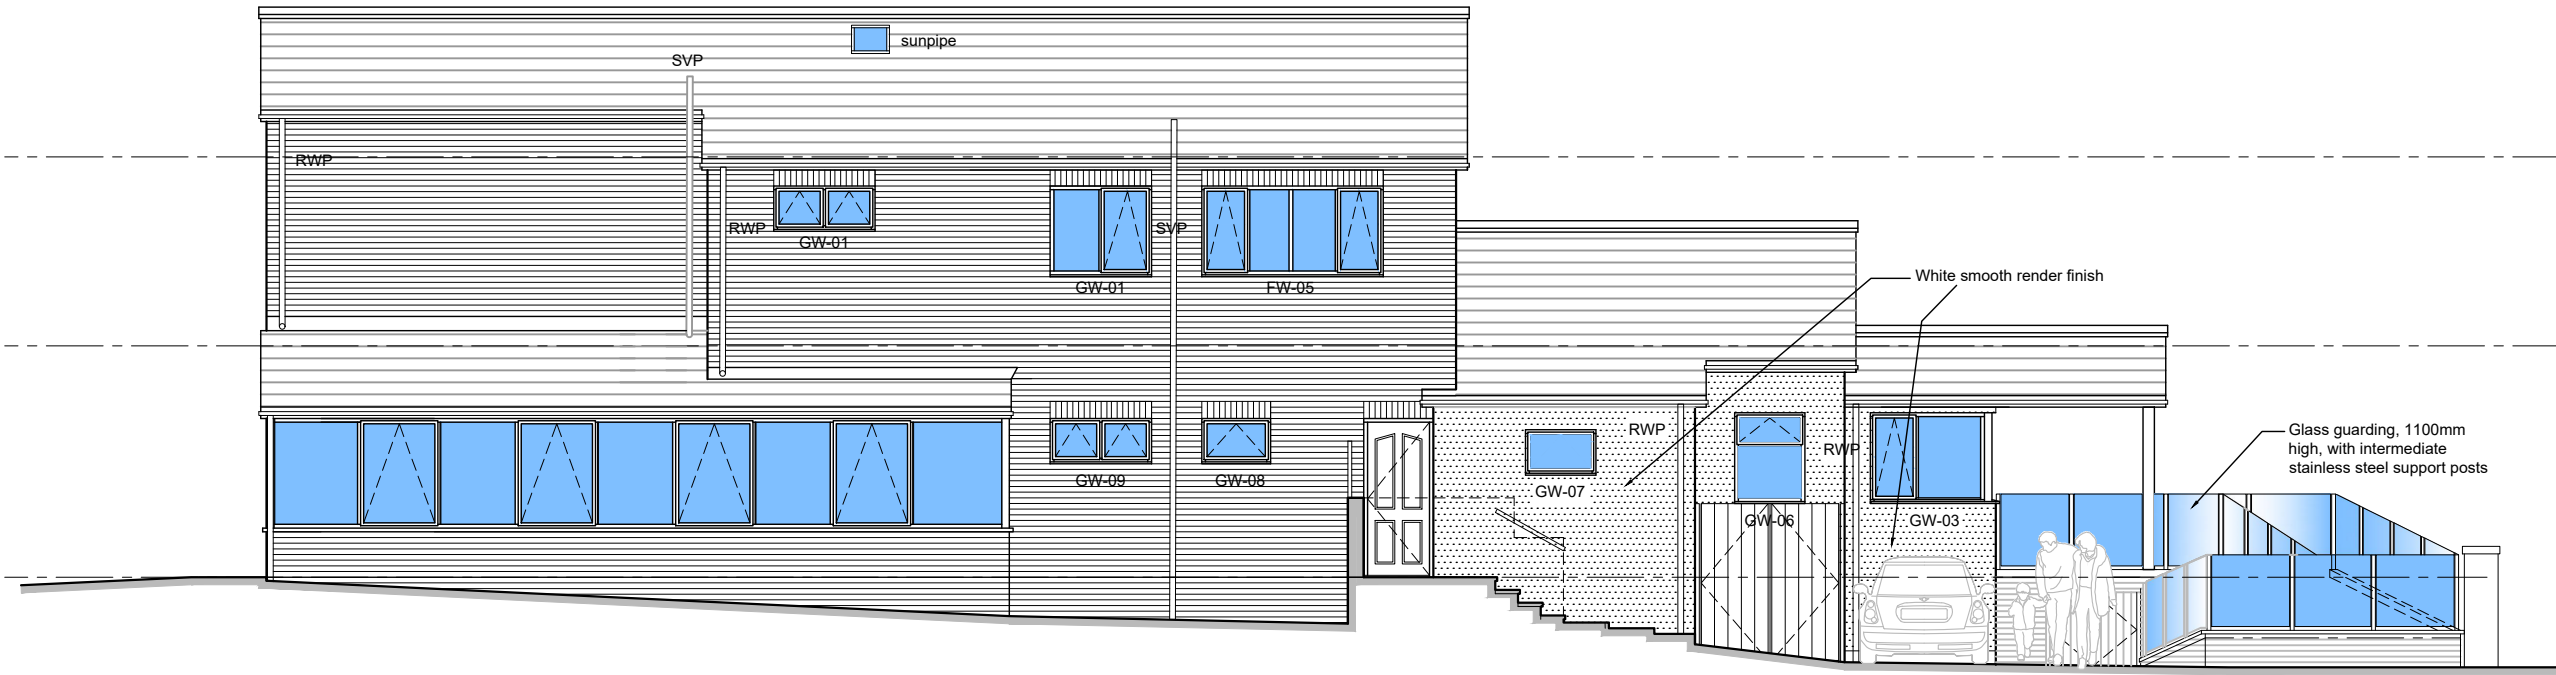


Proposed Side (north) Elevation to "Sandon House"

White smooth render finish
Glass guarding, 1100mm high, with intermediate stainless steel support posts



'Existing' Rear (east) Elevation

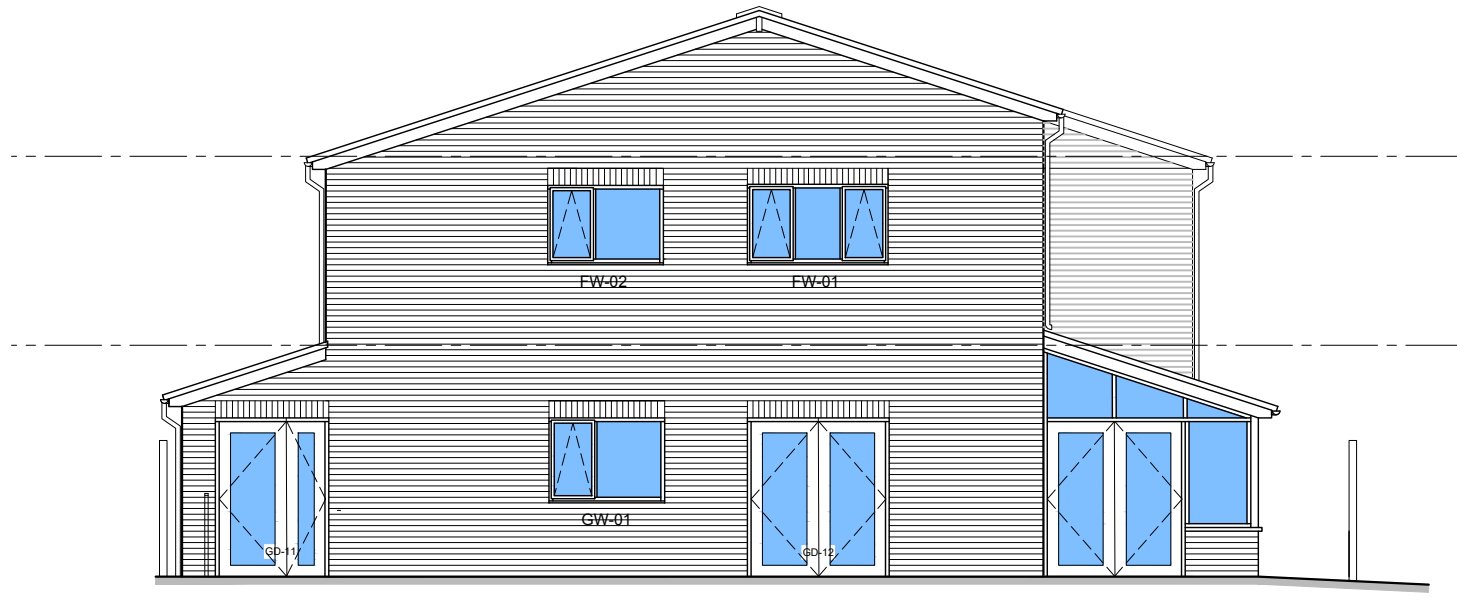

Proposed Rear (east) Elevation

PROPOSED EXTERNAL MATERIALS


ROOF:-
Smooth grey concrete interlocking roof tiles

FASCIA / VERGE / SOFFITS / GUTTERS / RAINWATER DOWNPIPES / SOIL VENT PIPES:-
Anthracite grey uPVC


WINDOWS / DOORS:-
Anthracite grey uPVC

BRICKWORK:-
Brown facing brick similar match to existing

WHITE RENDER TO RETAINED EXISTING SINGLE STOREY STRUCTURE AT FRONT:-
Smooth, white colour finish

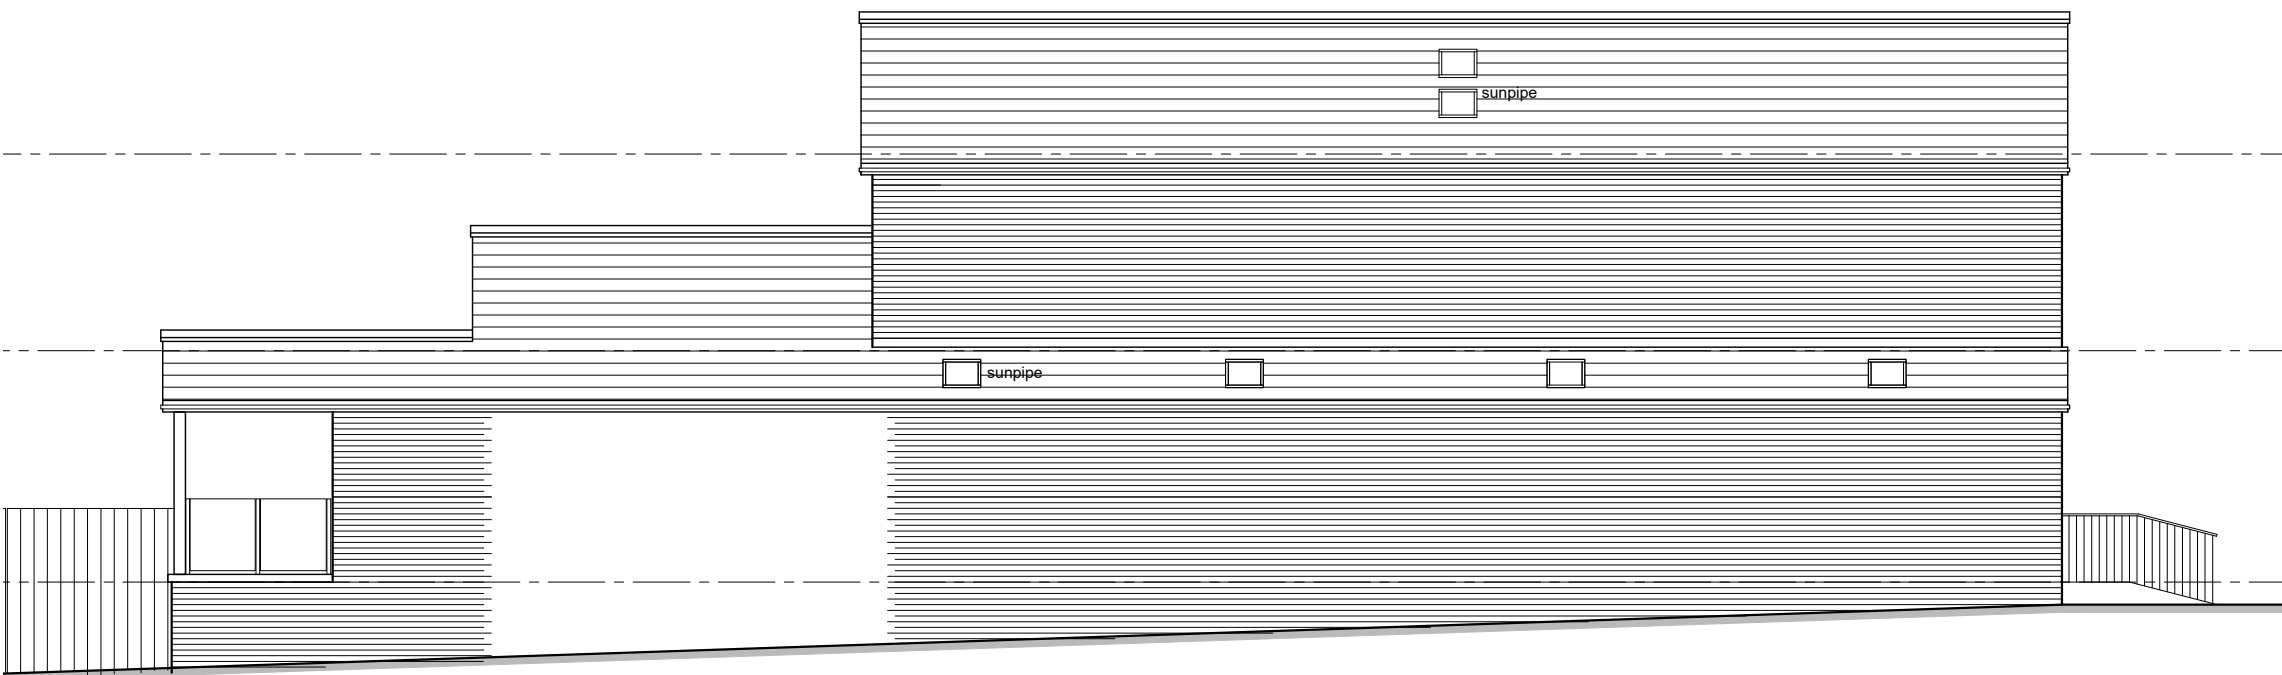

'Existing' Side (south) Elevation to 9 Taylor Street

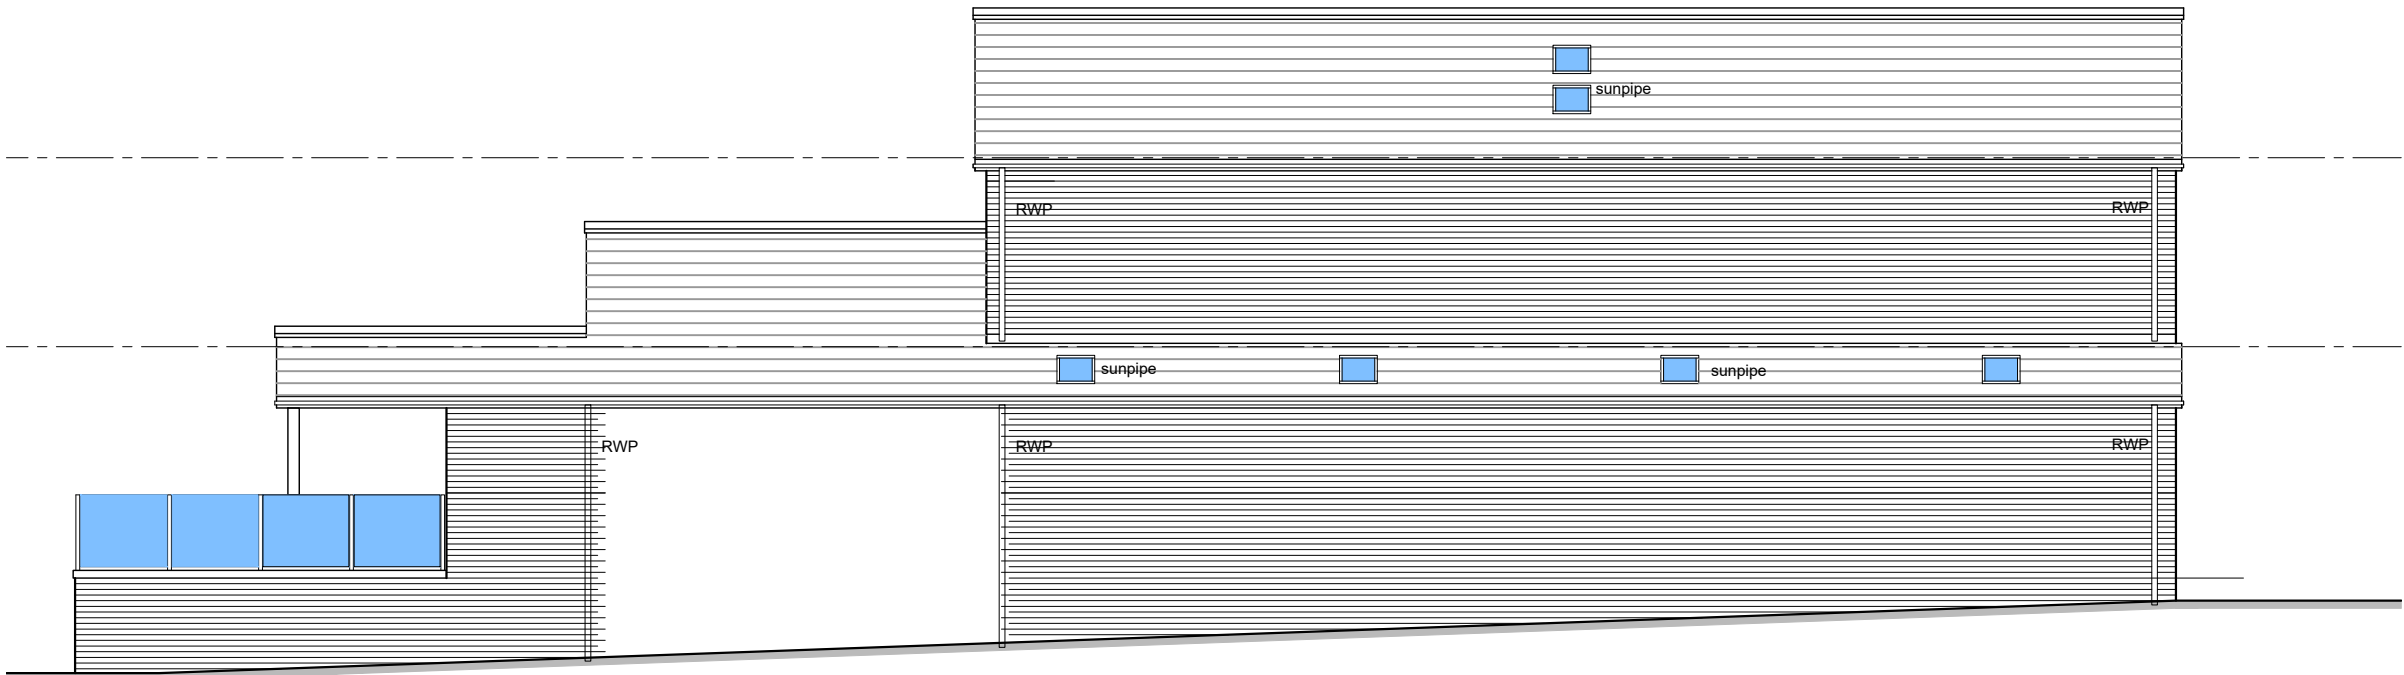

Proposed Side (south) Elevation to 9 Taylor Street

Rev	Date	Description
B	08/01/24	Updated as Planning Department requirements
A	01/12/23	Planning Permission Issue

Site:
Aunt Marys Day Nursery
Taylor Street
Heywood. OL10 1EF

Project:
Single storey side extension following alterations to side fenestration, application of render, replacement of brown roof tiles to grey tiles. Front staircase to be replaced with ramped access together with relocation of car parking space, and removal of rear ramp

Drawing Title:
Existing & Proposed Elevations

Date:
01/12/23

Scale:
1:100 @ A1

Drawing Number:
LM-02/02

Revision:
B