




ELEVATION 8

Reinstate existing window openings -remove brickwork panels and make good- and refit using aluminum framed double glazed windows to match existing window patterns and in accordance with approved window replacement for adjoining 'West Mill'. Window to w.c. area to be obscure glazed - shown hatched.

Reinstate existing door openings -remove brick panels and make good - and fit out with new timber frames and doors with glazed lights to match 'west mill' with double glazed fan lights over

Datum 125.00m

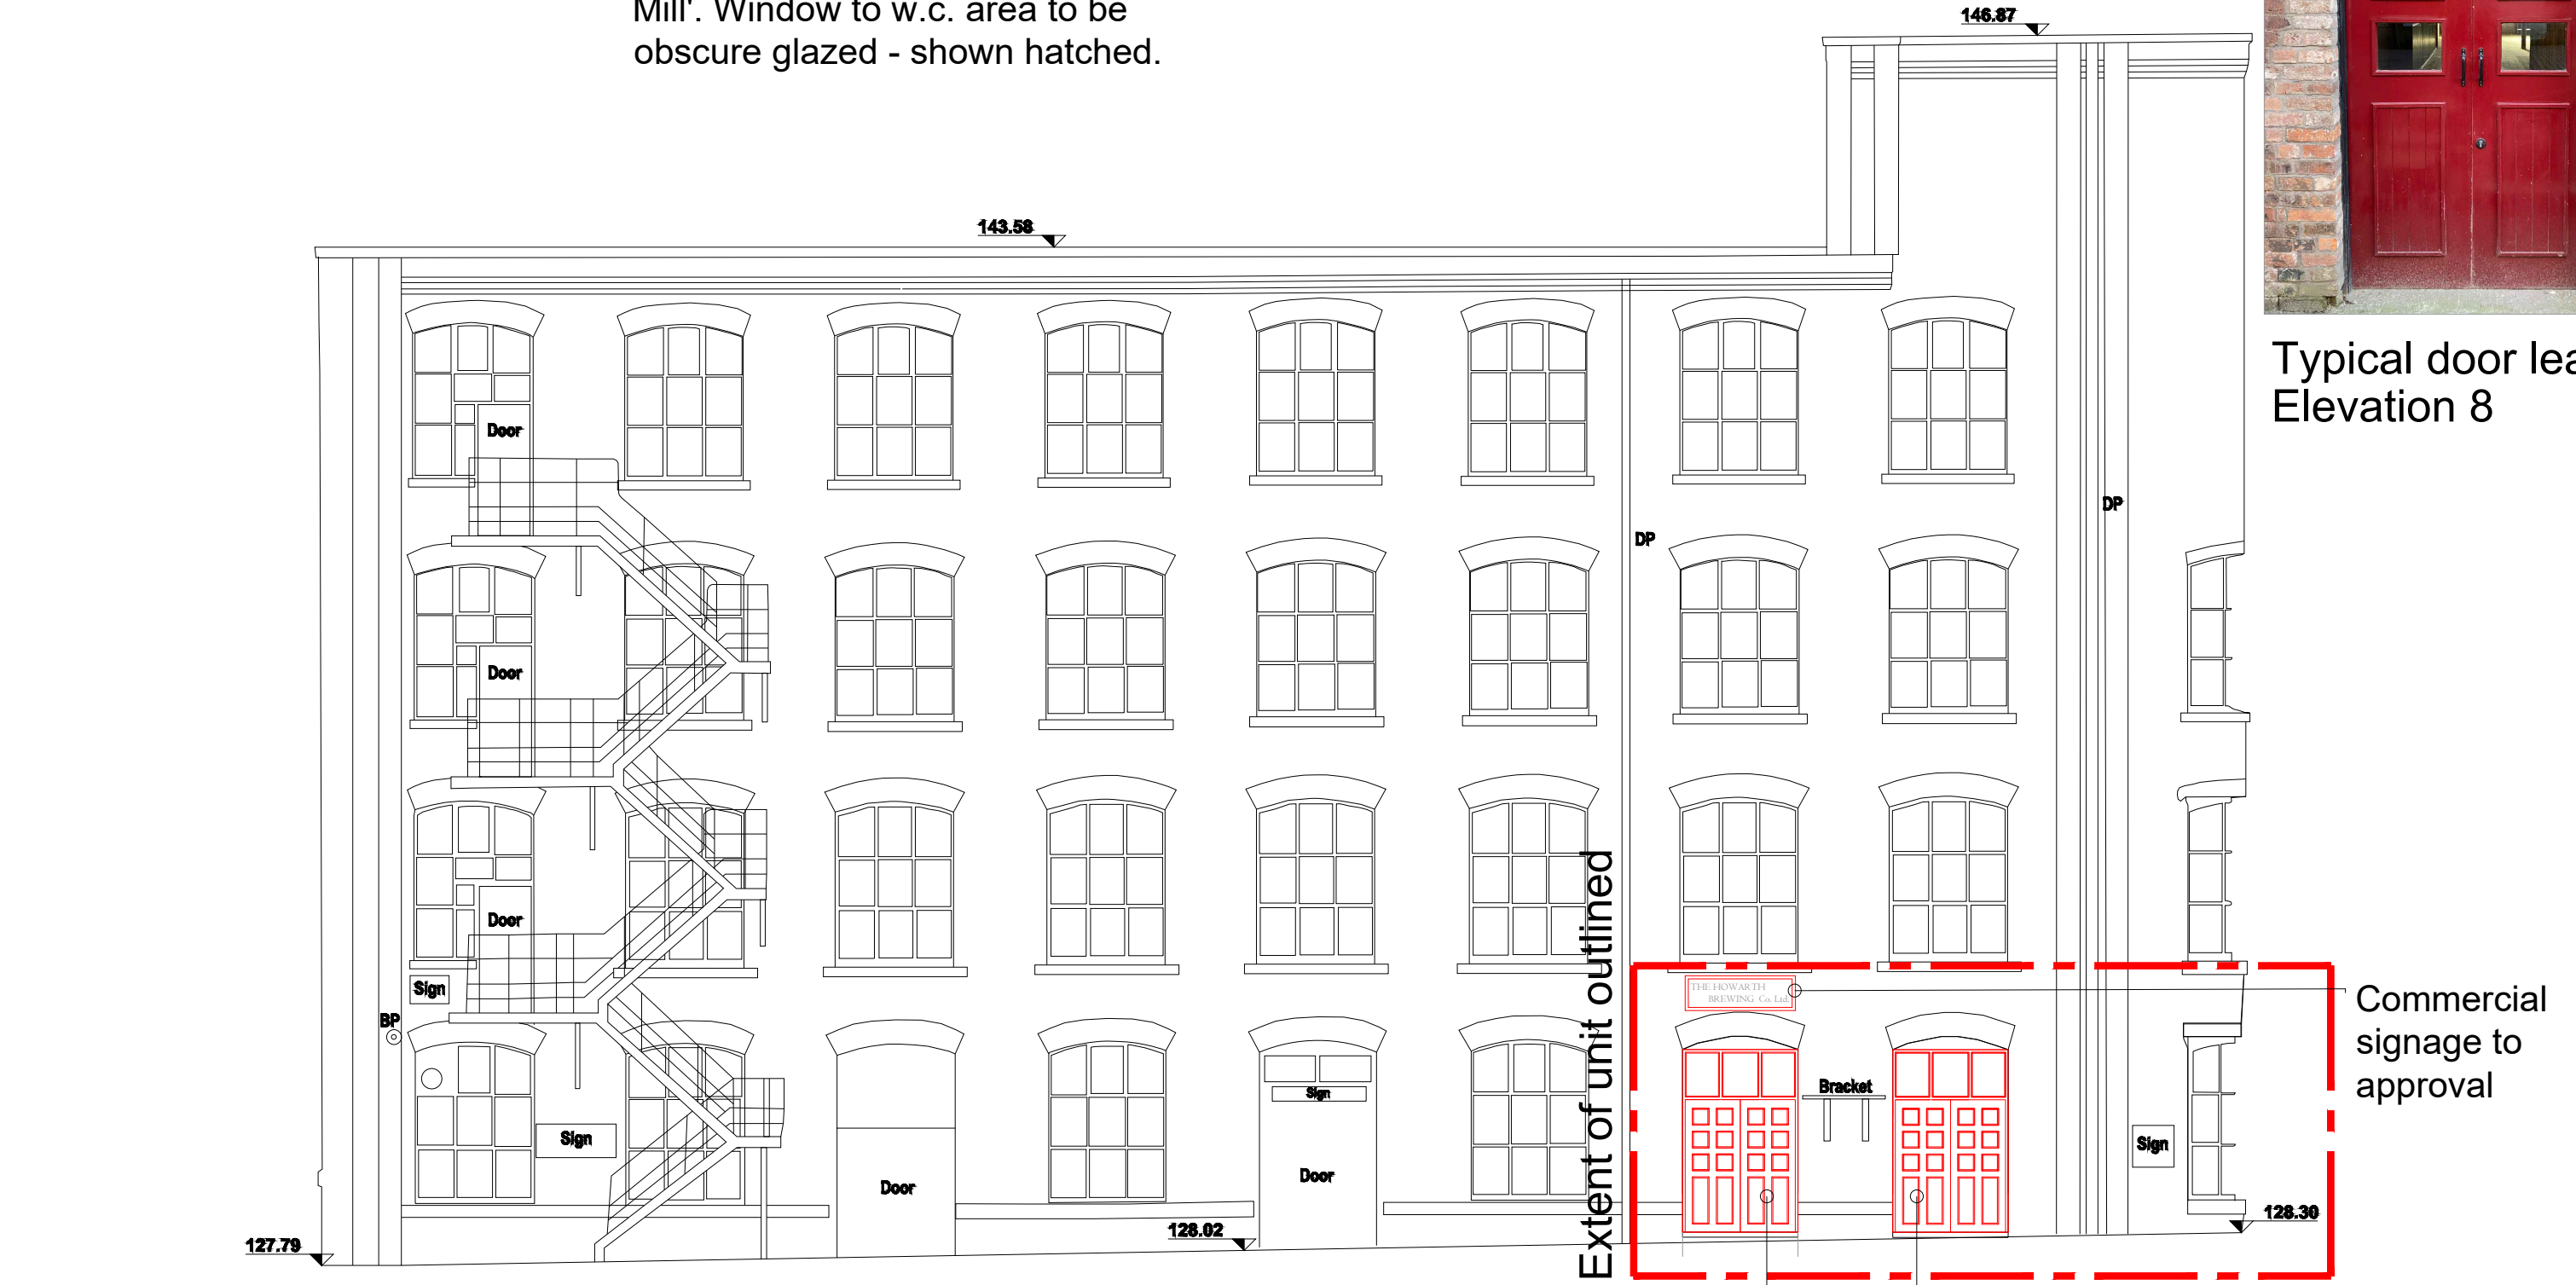

ELEVATION 3

Replace existing timber frames and doors with new timber frames and solid doors with recessed panel detail to match 'west mill' with double glazed fan lights over

Datum 125.00m


Typical door leaf detail Elevation 3



Typical door leaf detail Elevation 8



Typical door leaf detail Elevation 3

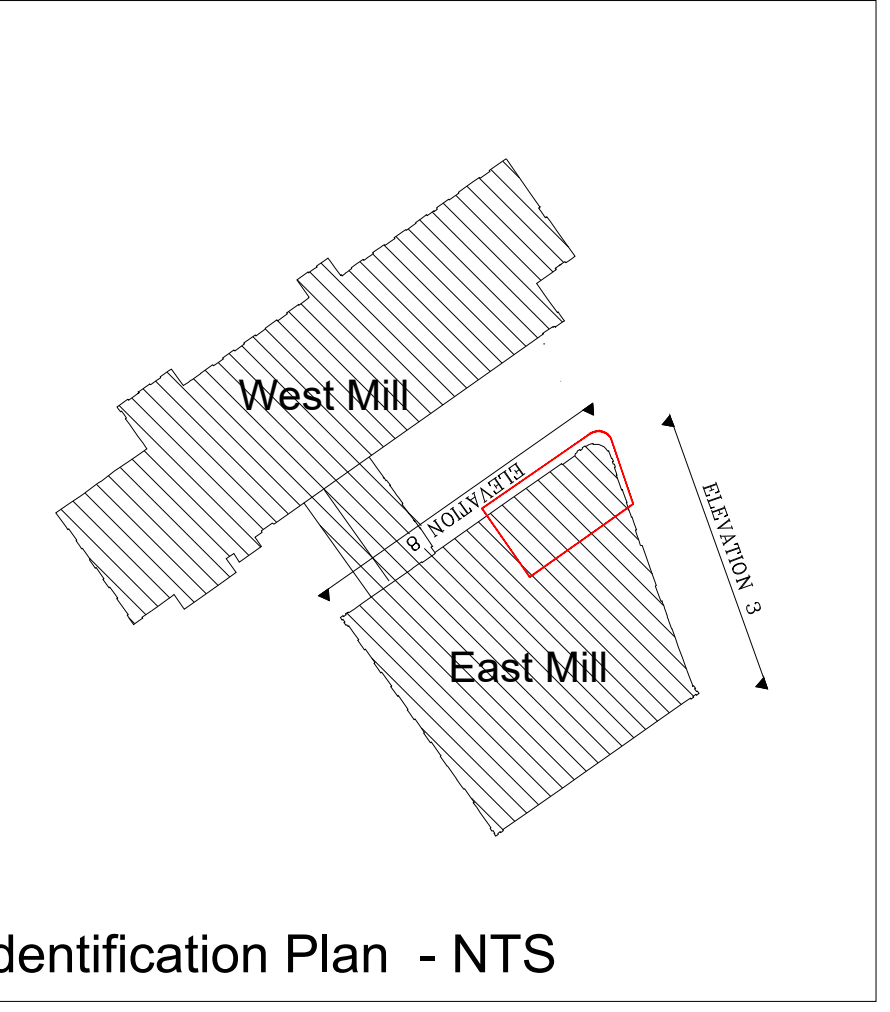

Identification Plan - NTS

COPYRIGHT RESERVED.
This drawing is the property of A.J.Cocker Associates Ltd. and must not be copied or used in whole or in part without their consent.
CDM:
Clients and contractors must fulfil their duties under the CDM regulations 2015. The client is required to notify the HSE of any projects lasting more than 30 days or involving more than 500 person days.

rev:	date:	description:
 AJ COCKER ASSOCIATES CHARTERED BUILDING SURVEYORS		
New Century House 176 Drake Street Rochdale OL16 1UP Tel: 01706 764880 Fax: 01706 764881 www.ajcockerassociates.co.uk mail@ajcockerassociates.co.uk		
 RICS the mark of property professionalism worldwide		
Project: Proposed microbrewery and brewery tap unit 3 Spotland Mills, Spotland, Rochdale Proposals		scale: 1:200 date: Sept. 2022 drawn: NL
Client: Mr. M.Howard		Dwg. Nr. H474-02