

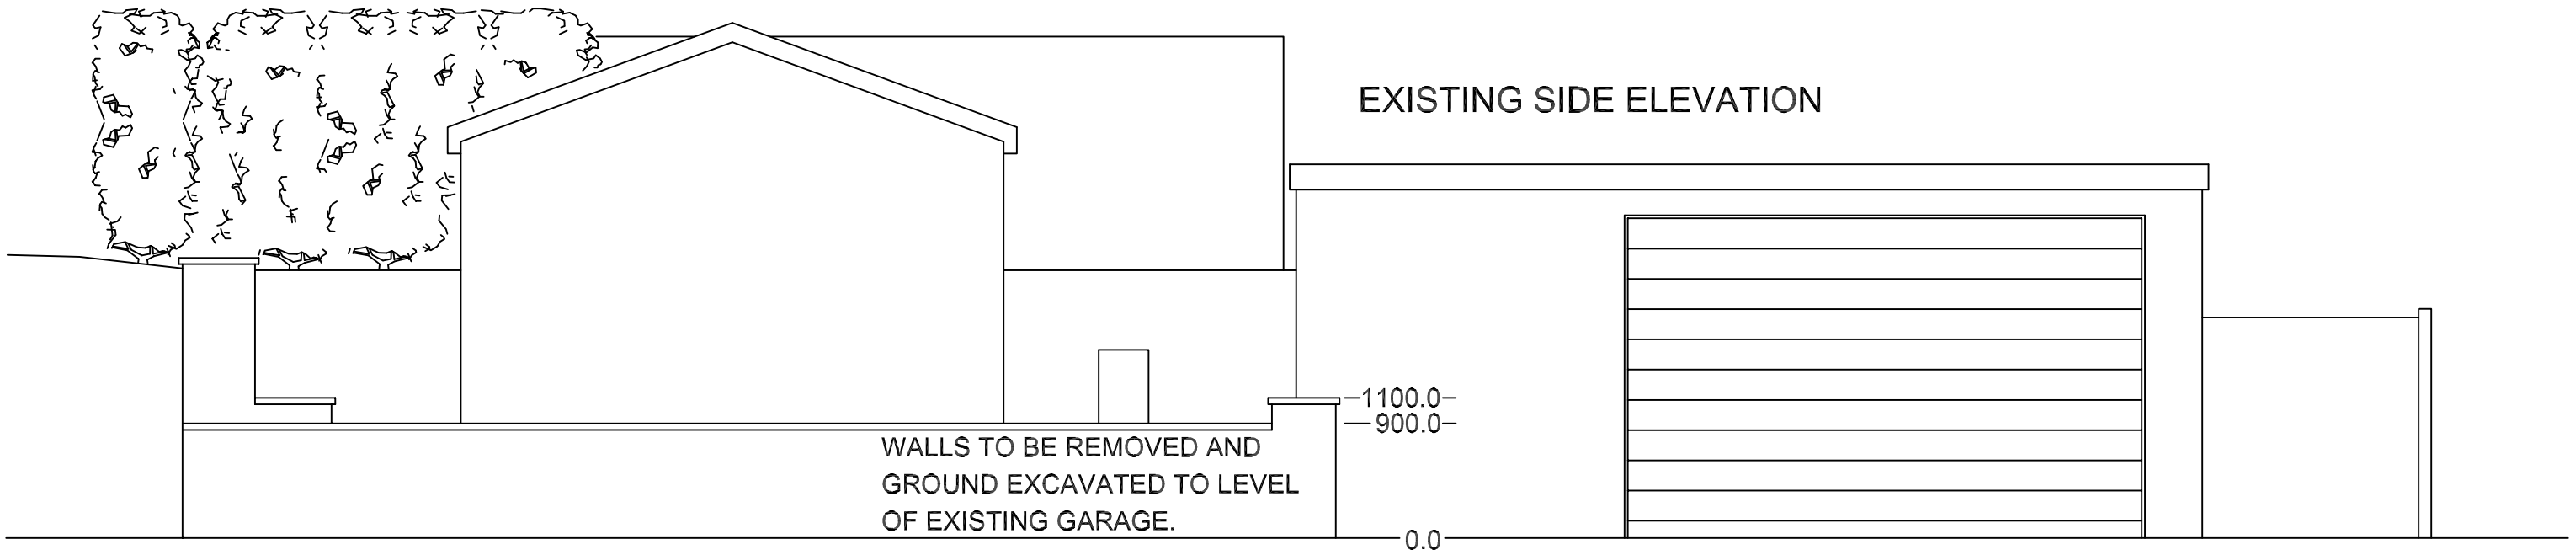


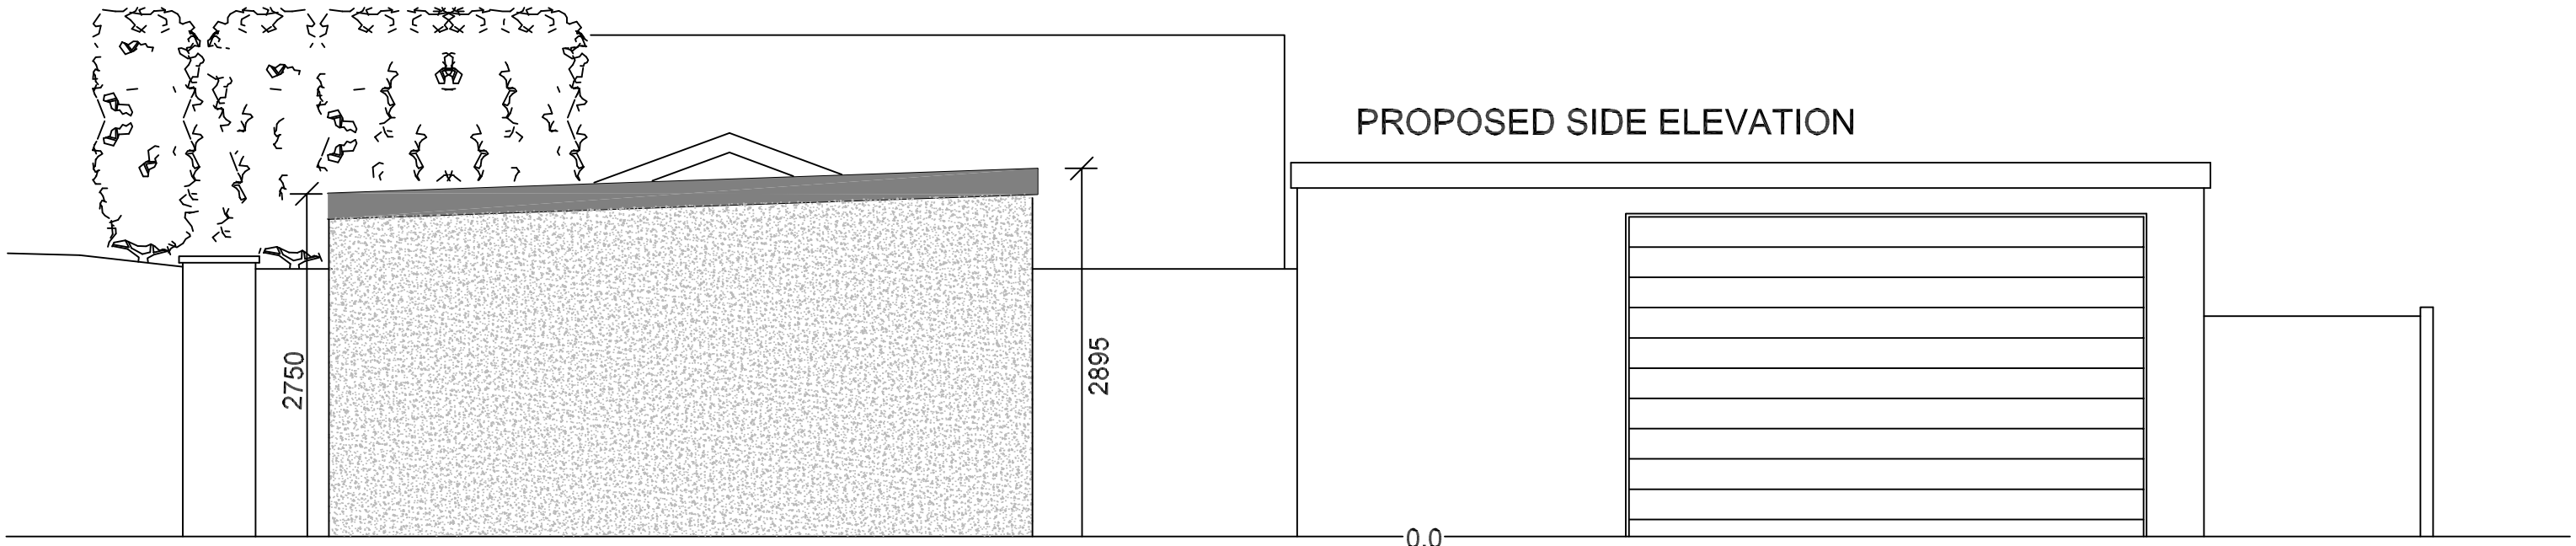

ROOF TO BE STEEL CLADDING ON TIMBER RAFTERS,
SIDE AND REAR WALLS TO BE CONCRETE BLOCKWORK,
FRONT WALLS TO BE RED BRICK TO MATCH EXISTING GARAGE.
IBSTOCK COLONSAY RED RUSTIC BRICK A2964A

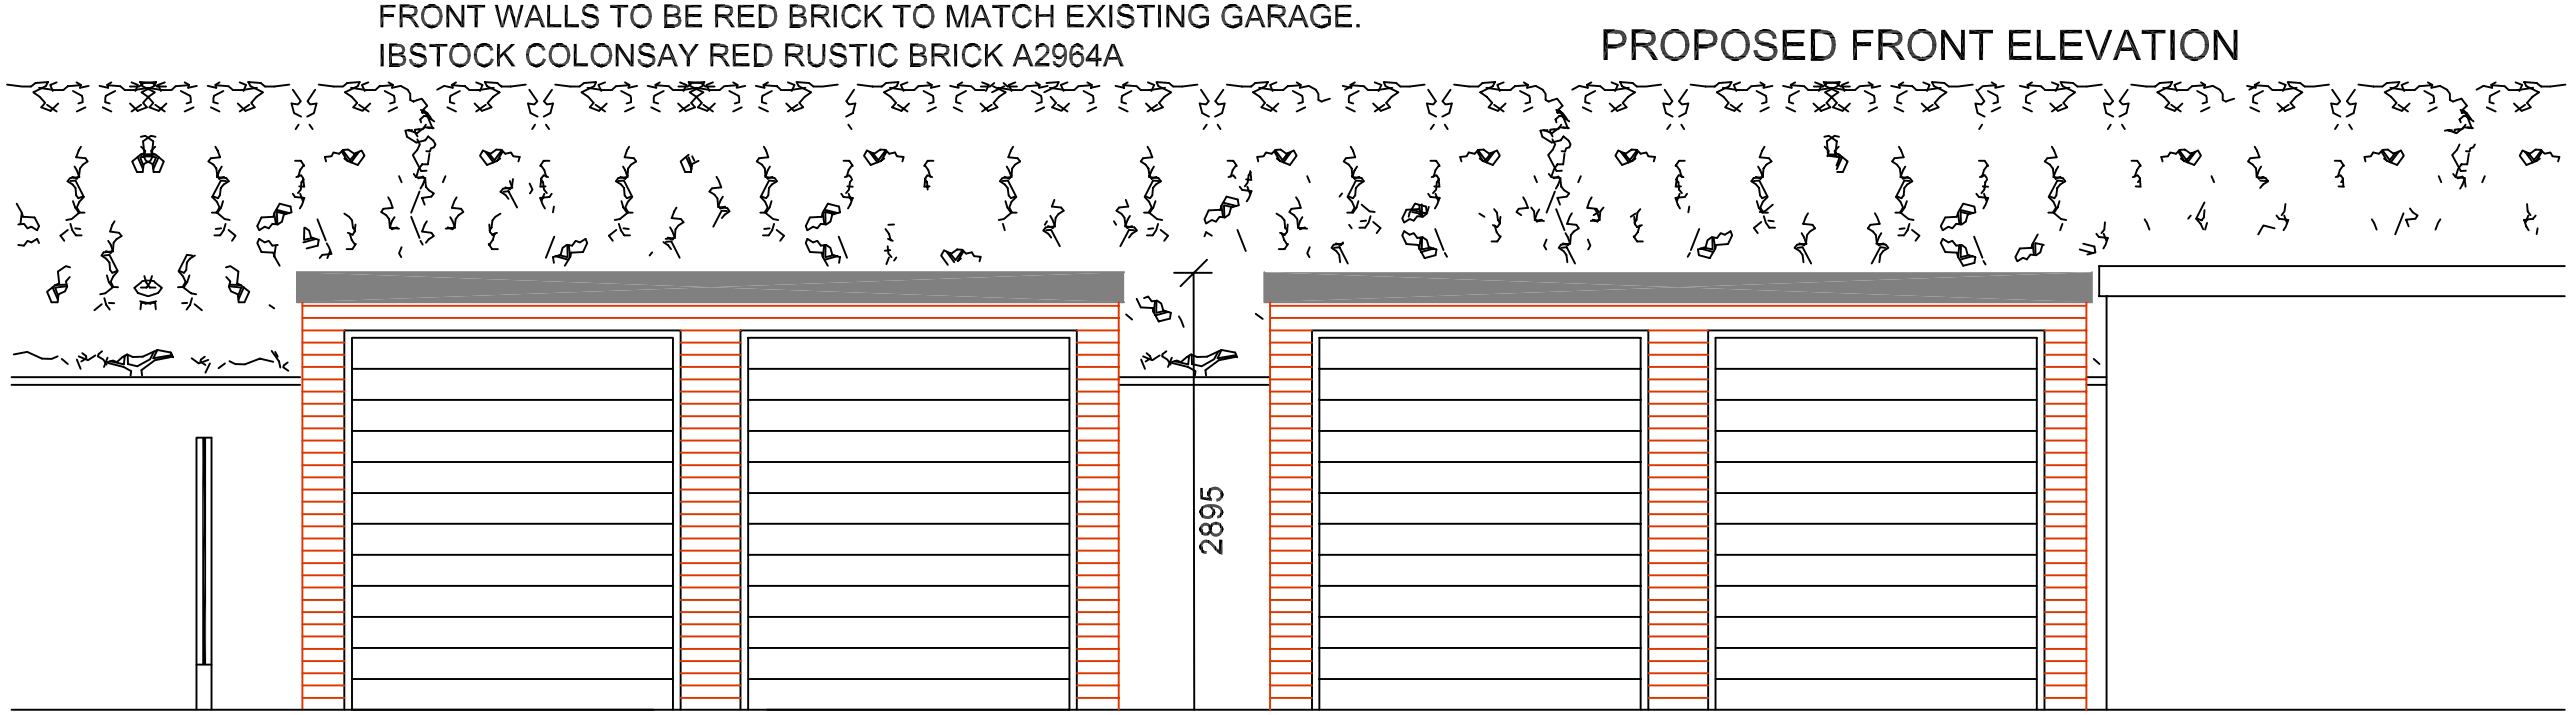

SLW DESIGNS
Tel: 0161-678 2055
Mob: 07796-617845
e-mail: brian_slwdesigns@talktalk.net

ADDRESS: Land to rear of
13 Bruce Street
Heywood
OL11 3NH

PROJECT: Erection of 4no garages

DRAWING: SLW/PB/03 Rev1

SCALE 1:50 @ A3 DATE 18:06:2019