


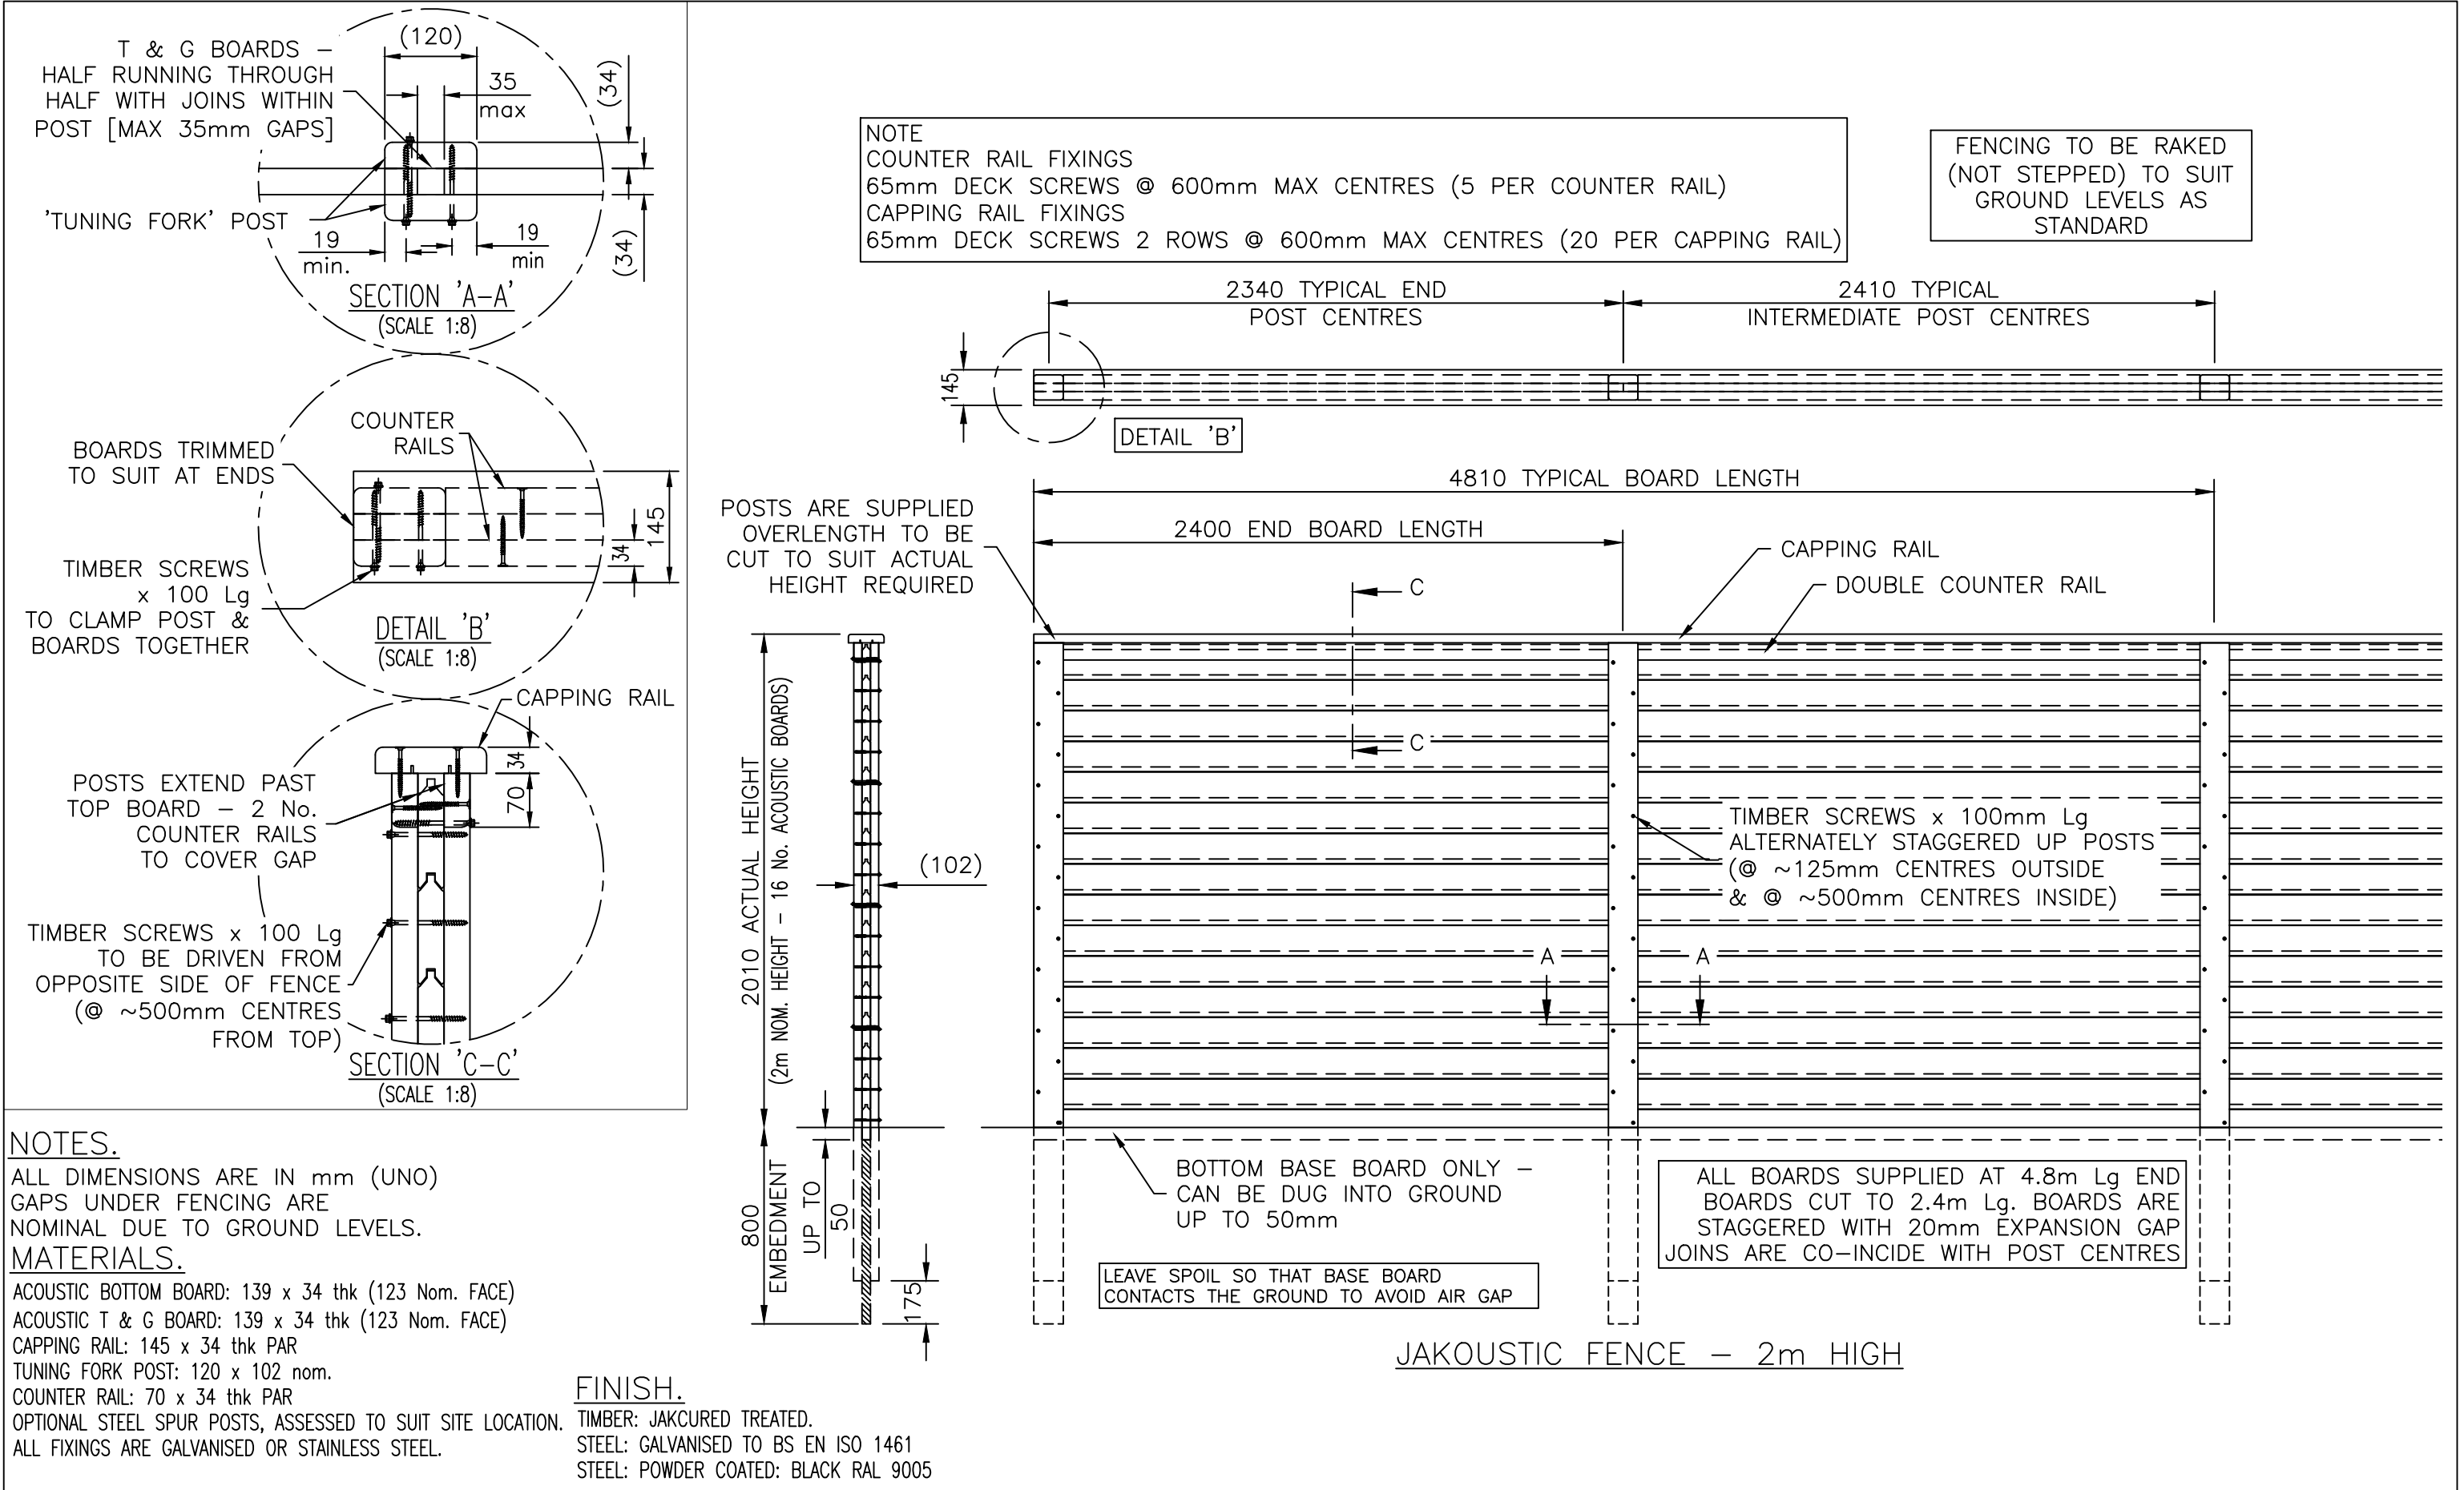

Jacksons Fencing Stowting Common, Near Ashford, Kent. TN25 6BN Telephone: 01233 750393 Fax: 01233 750403 www.jacksons-fencing.co.uk This Drawing Is The Property Of H.S. Jackson & Son (Fencing) Ltd, And May Not Be Copied Or Reproduced In Any Way Without Prior Written Permission.	DO NOT SCALE – IF IN DOUBT ASK		Drawn JR		TITLE SALES & INSTALLATION DRAWING		
	12	29/03/23	NOTES ADDED	Date 16/01/2005		JAKOUSTIC FENCING SYSTEM – 2.0m HIGH	
	11	26/03/2020	NEW BORDER + NOTES	Checked AT		CUSTOMER	Drawing No. J7/01043
	10	01/05/19	update	Size A3	Scale 1:25 U.O.S		
	9	21/09/18	COVER BOARD DETAIL				
8	16/03/18	TIMBER SCREWS	ACK No.		Sheet 1		