FOR SECTION POSITIONS SEE DRAWING NUMBER
1389/404

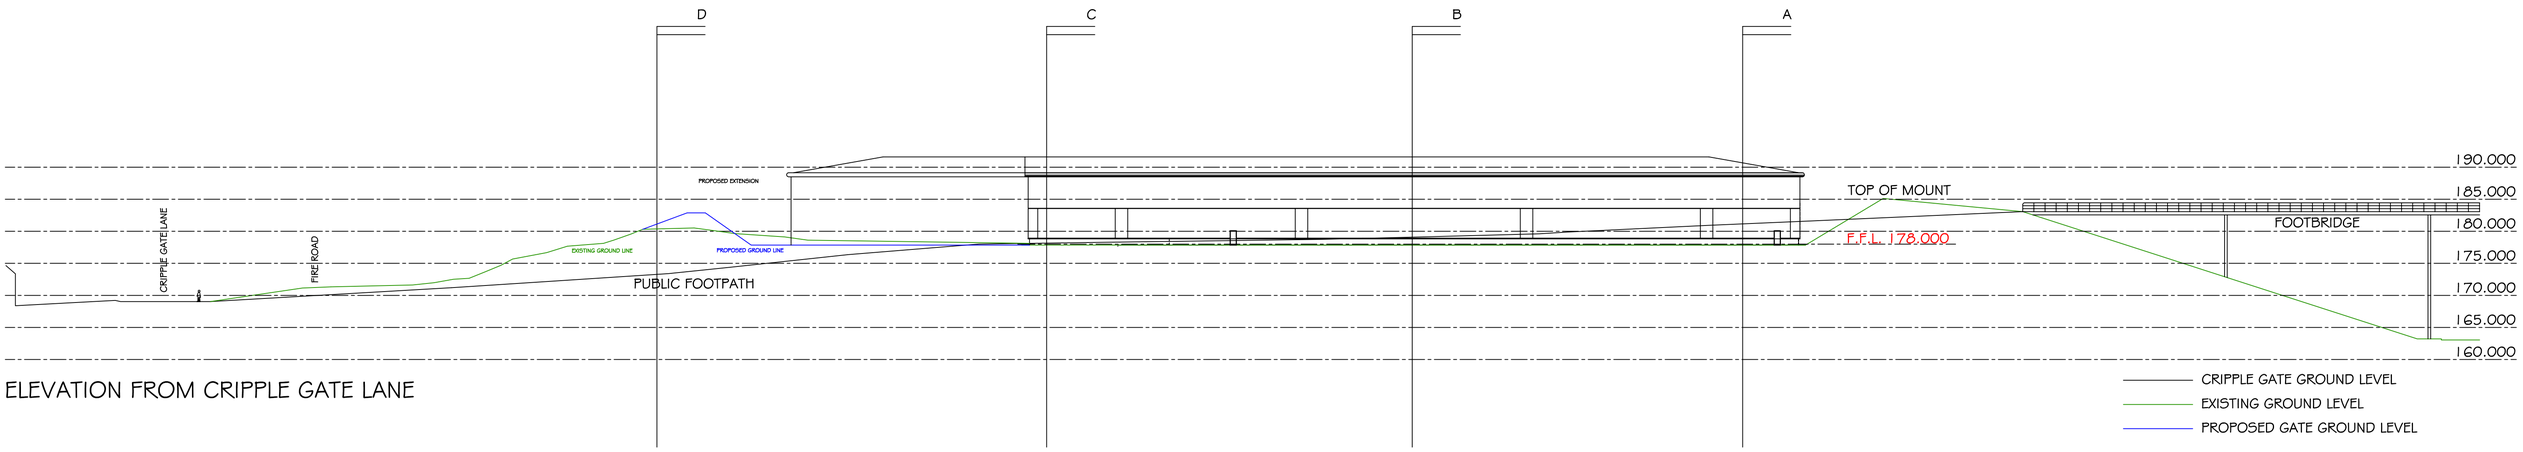

ELEVATION FROM CRIPPLE GATE LANE

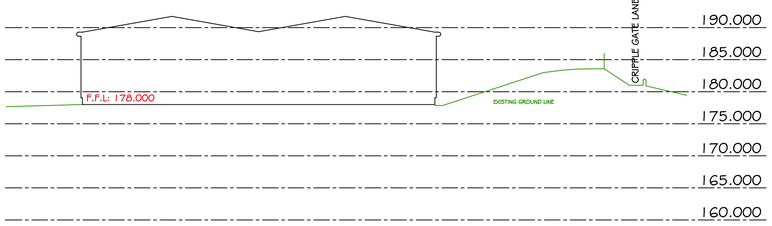

SECTION A

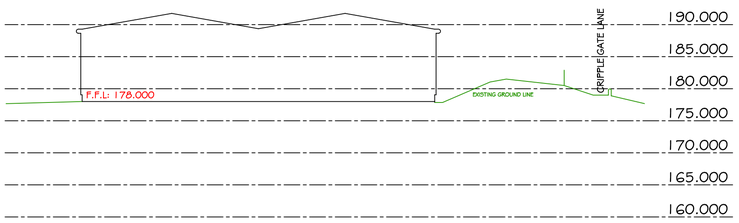

SECTION B

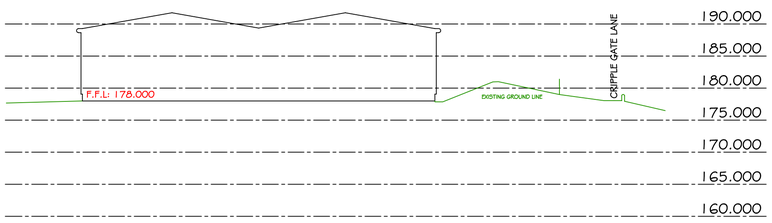

SECTION C

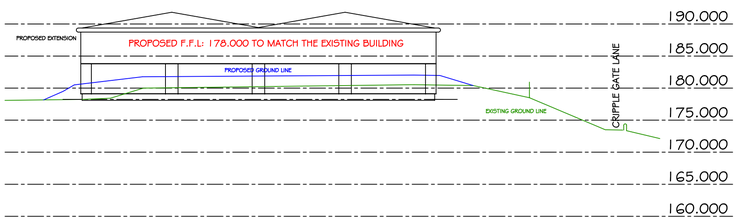

SECTION D

Proposed Development
Genesis Park
Rochdale

PROPOSED AND EXISITNG SITE SECTIONS

Scale: 1:500 Date: June 2016 No. 1389/406A

Barnfield construction
Barnfield Construction Limited
Building and Civil Engineering Contractors
Kenyon Road
Lomeshaye Industrial Estate
Nelson, Lancashire BB9 5SP

Telephone: (01282) 442300 (5 lines)
Fax: (01282) 442301

CRAVEN DESIGN partnership
Architectural Services

Lairgill Lodge
Mount Pleasant
High Bentham
Lancaster
LA2 7LA
Tel: 01524263442
Mob: 07818060892
Email: vic@cravendesign.co.uk

THIS DRAWING MUST NOT BE SCALED, ONLY WRITTEN DIMENSIONS MUST BE USE.

© Copyright Craven Design Partnership. Must not be reproduced in part or in whole without written consent.