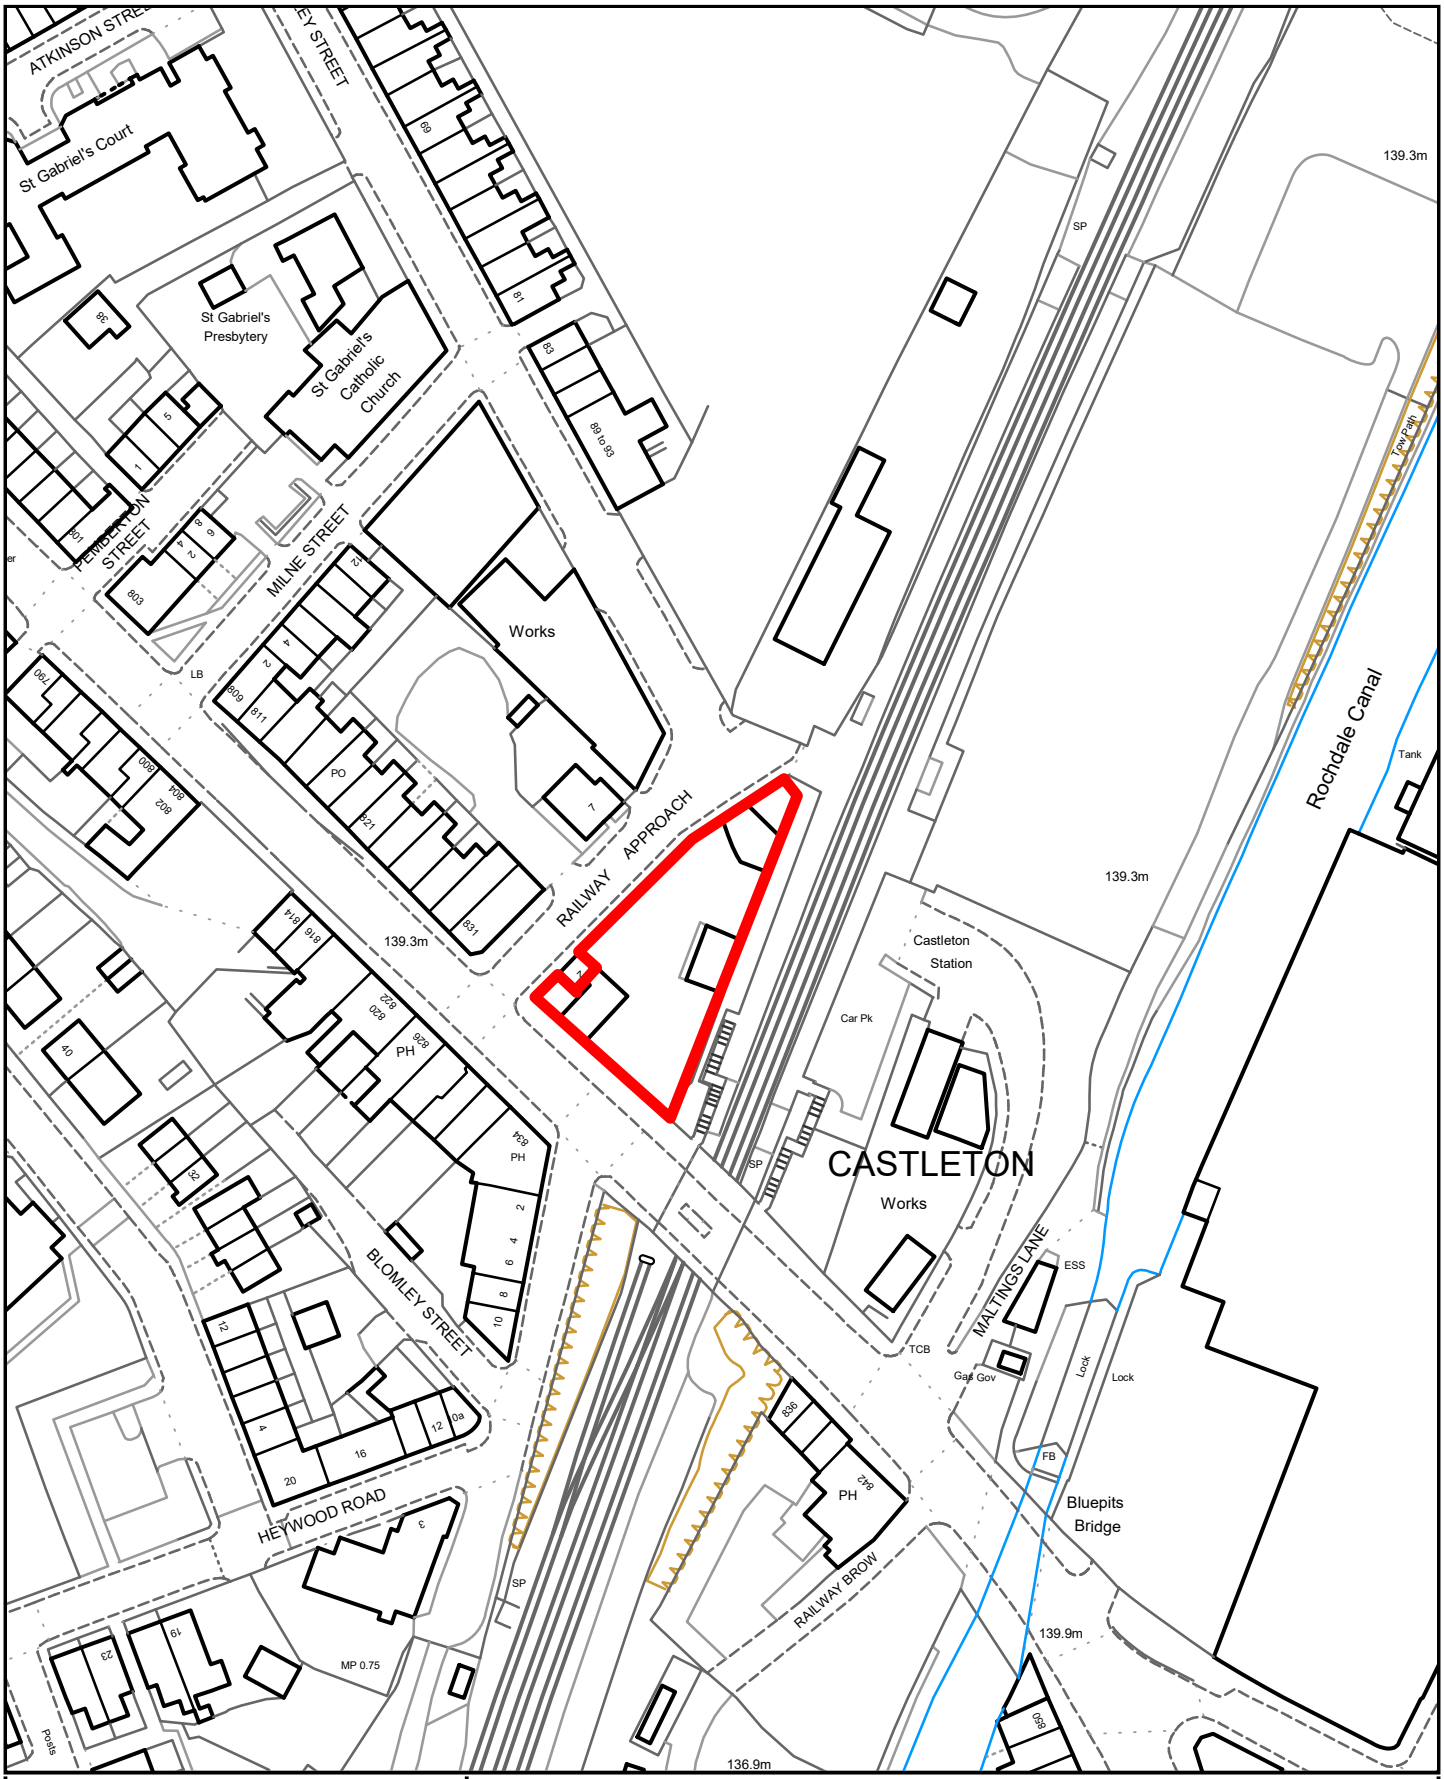


ROCHDALE
BOROUGH COUNCIL

# Railway Approach Location Plan

Scale 1:1250

N

Based on the Ordnance Survey mapping with the permission of the Controller of Her Majesty's Stationery Office © Crown copyright.

Unauthorised reproduction infringes Crown copyright and may lead to prosecution or civil proceedings.

Rochdale BC LA076279 2021.

0 1 2 3 4 5 6 7 8 9 10 11 12 13 14 150m