





3 Front - Proposed
1 : 100

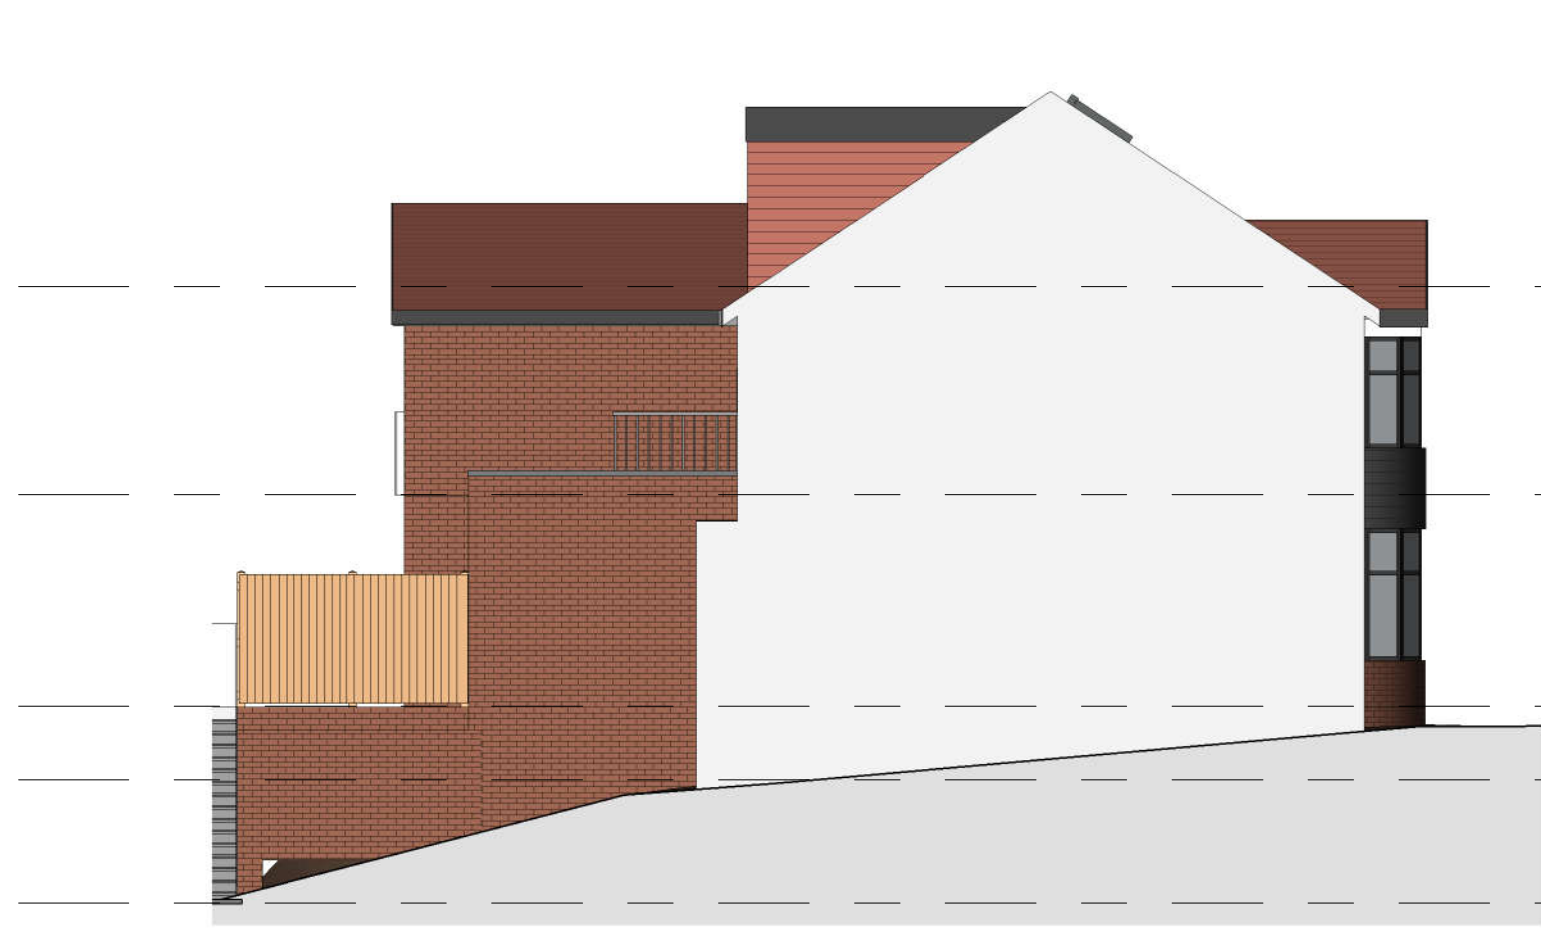


4 Left Side - Proposed
1 : 100




5 Rear - Proposed
1 : 100

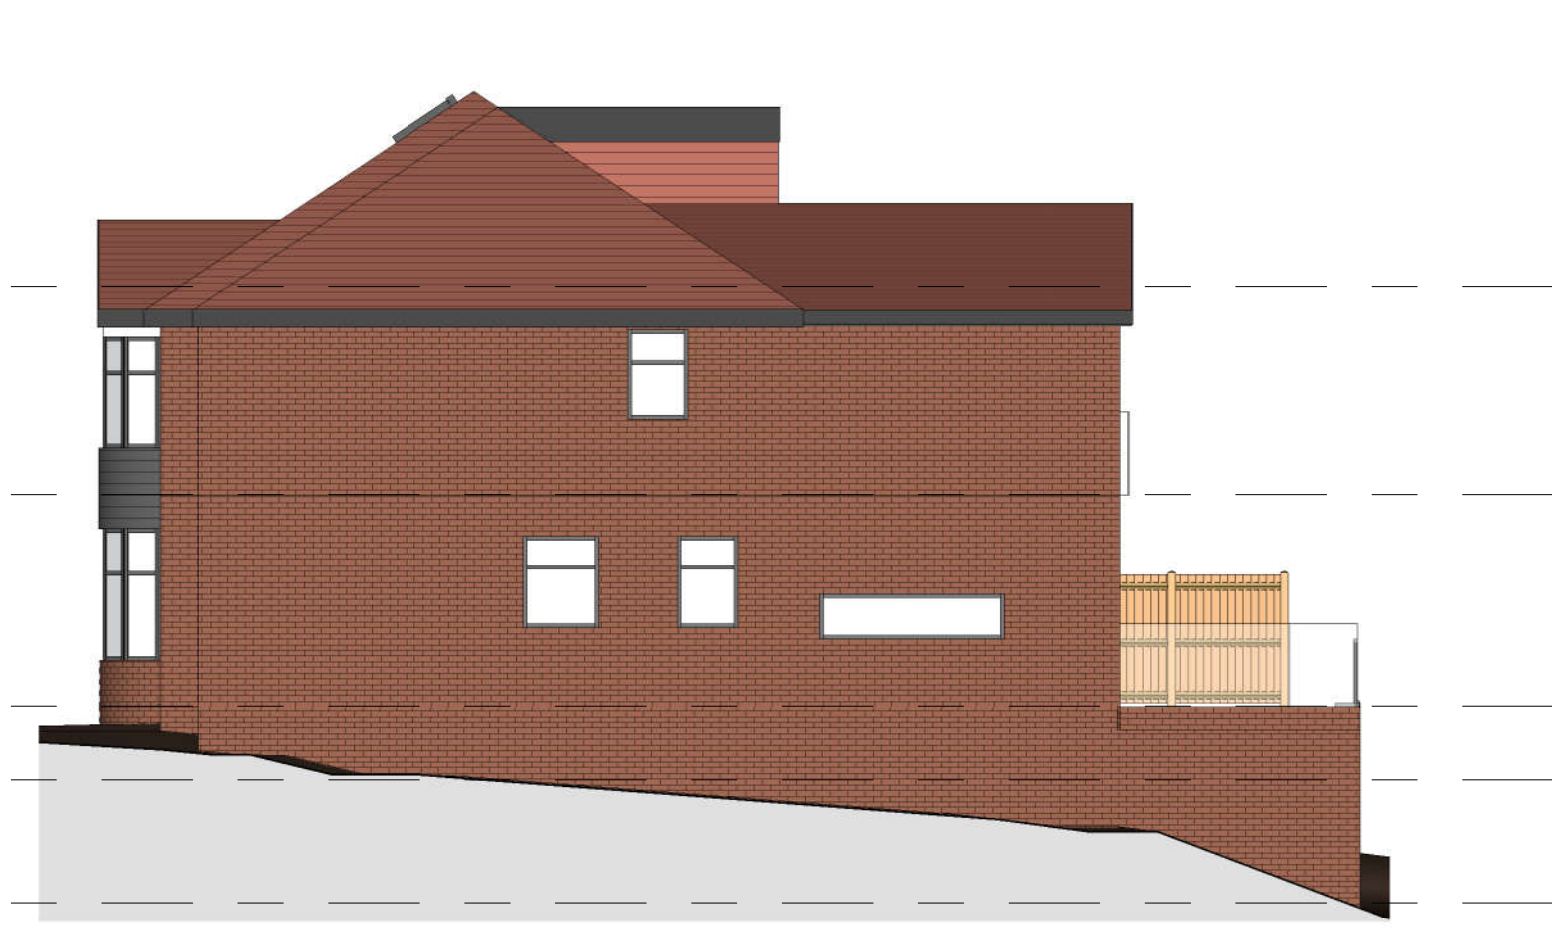


6 Right Side - Proposed
1 : 100

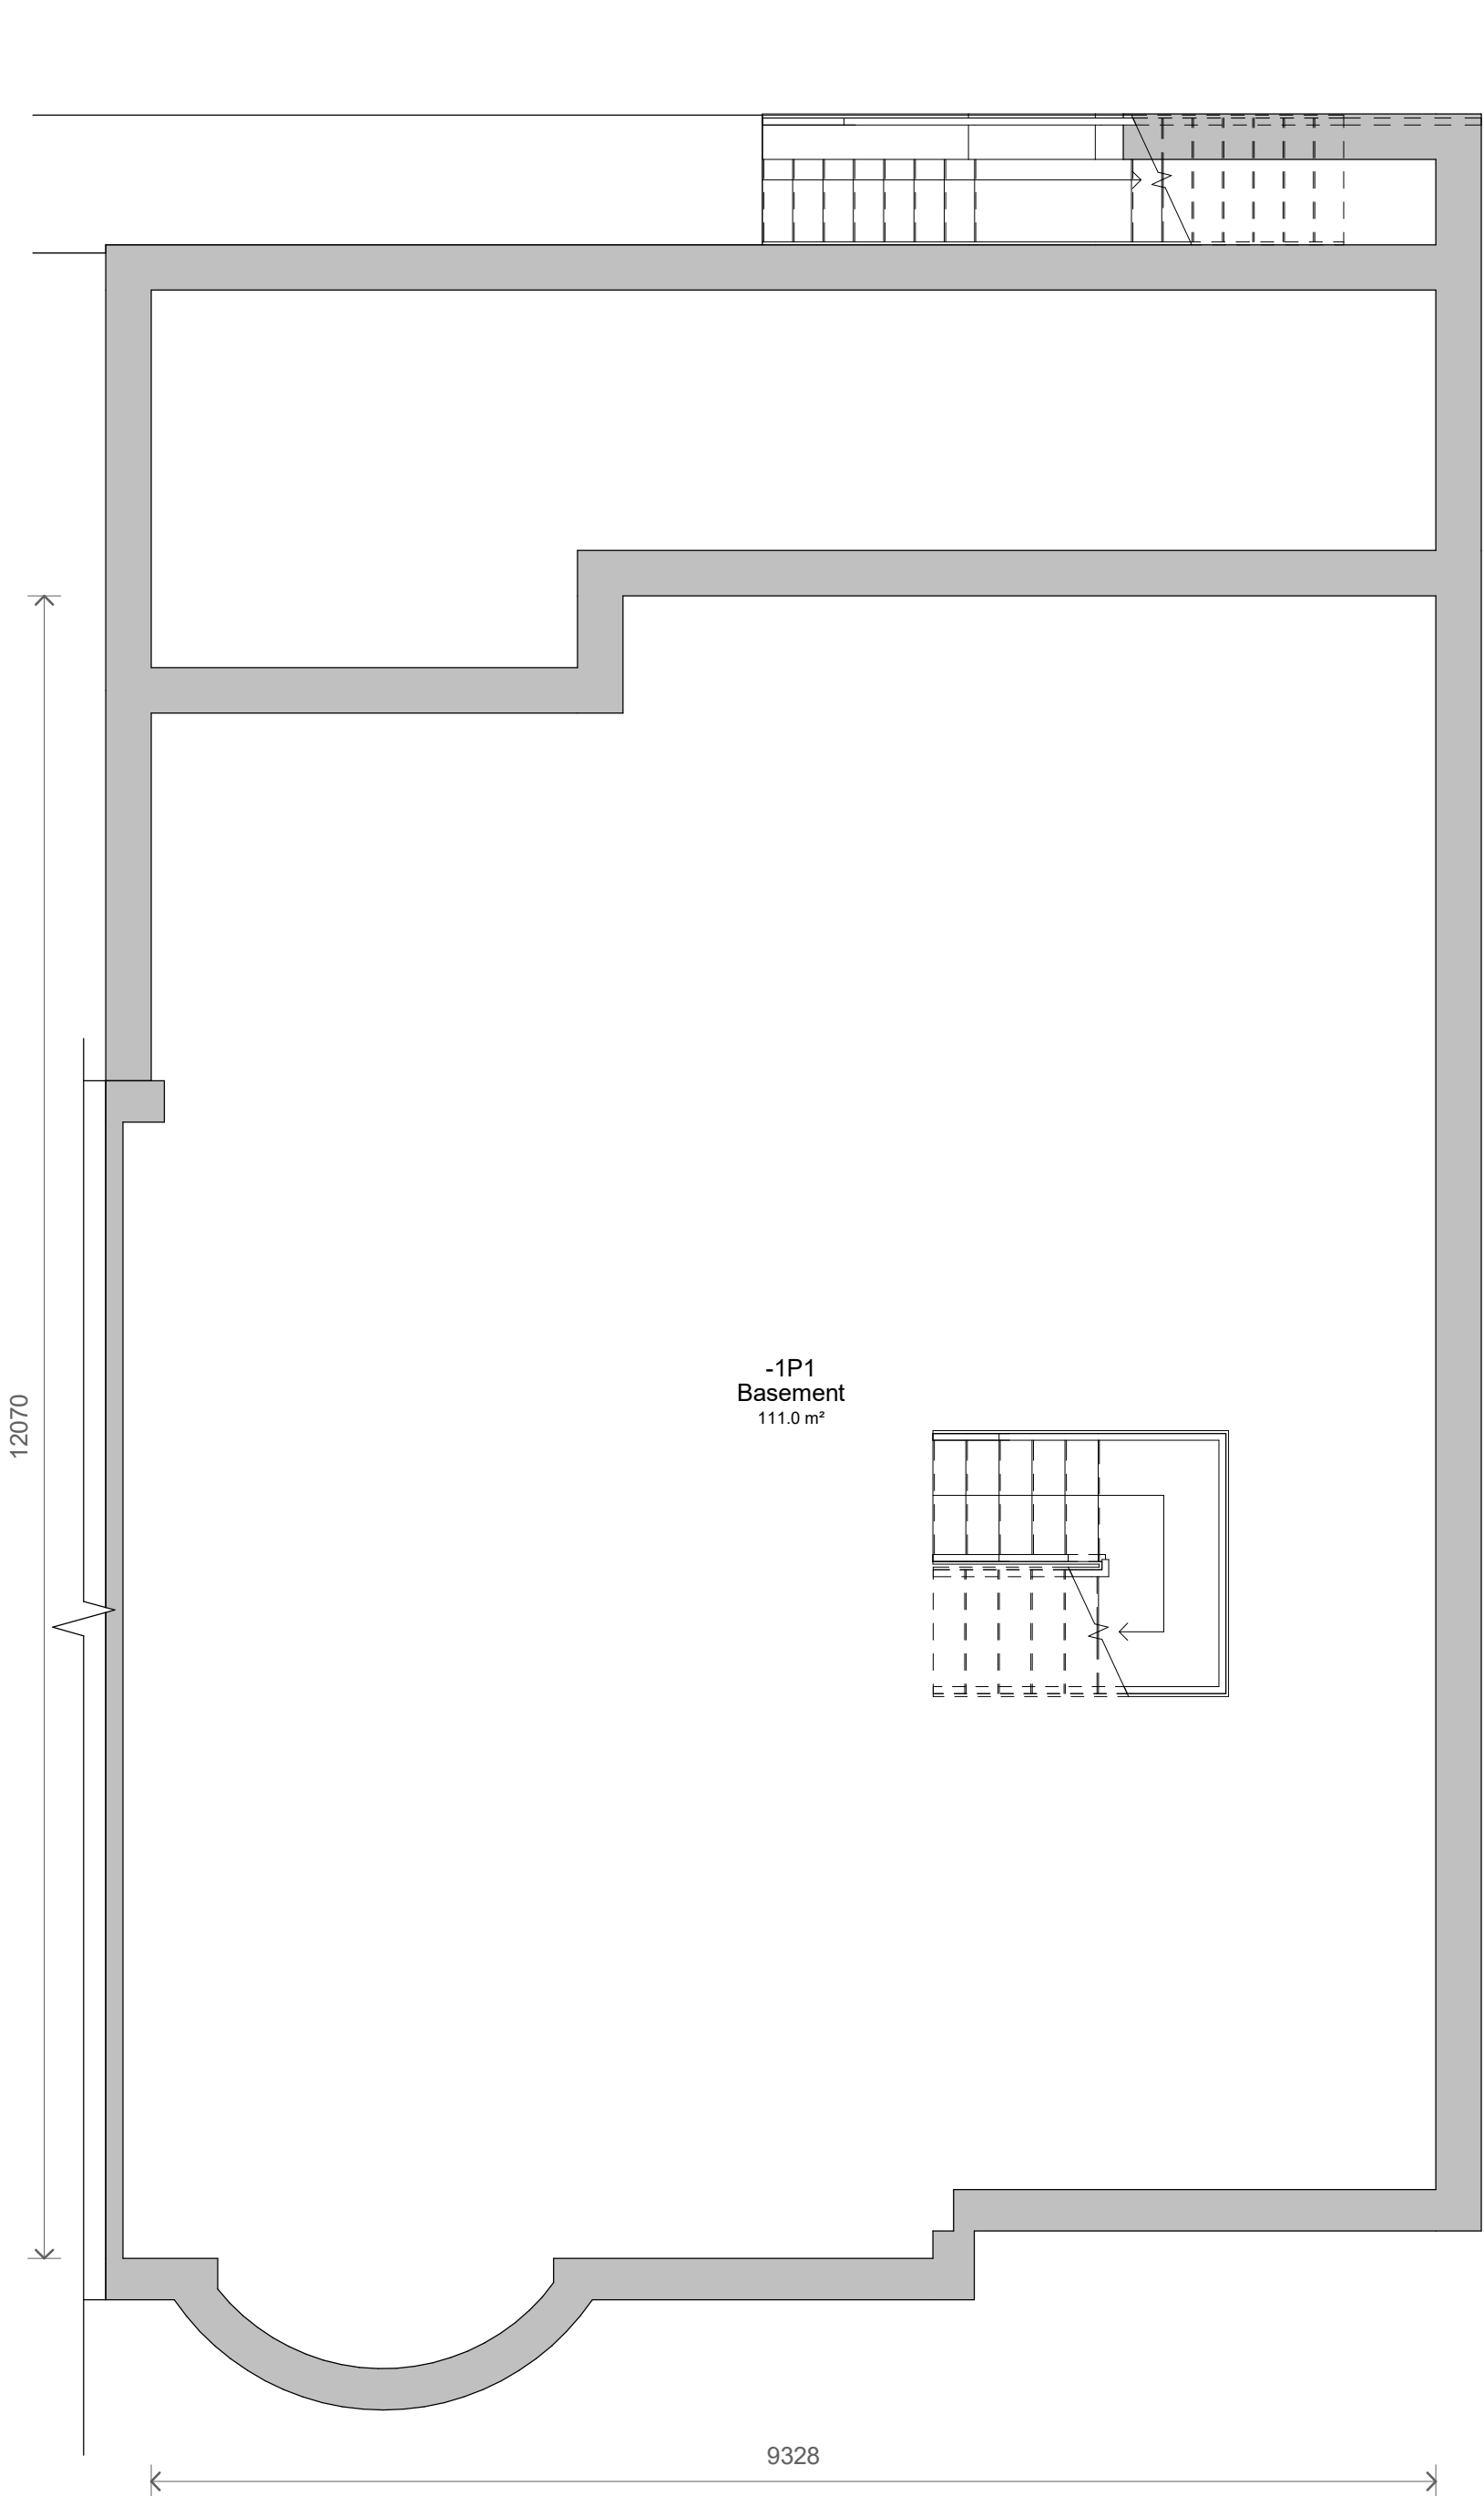

1 Level B1 - Proposed
1 : 50

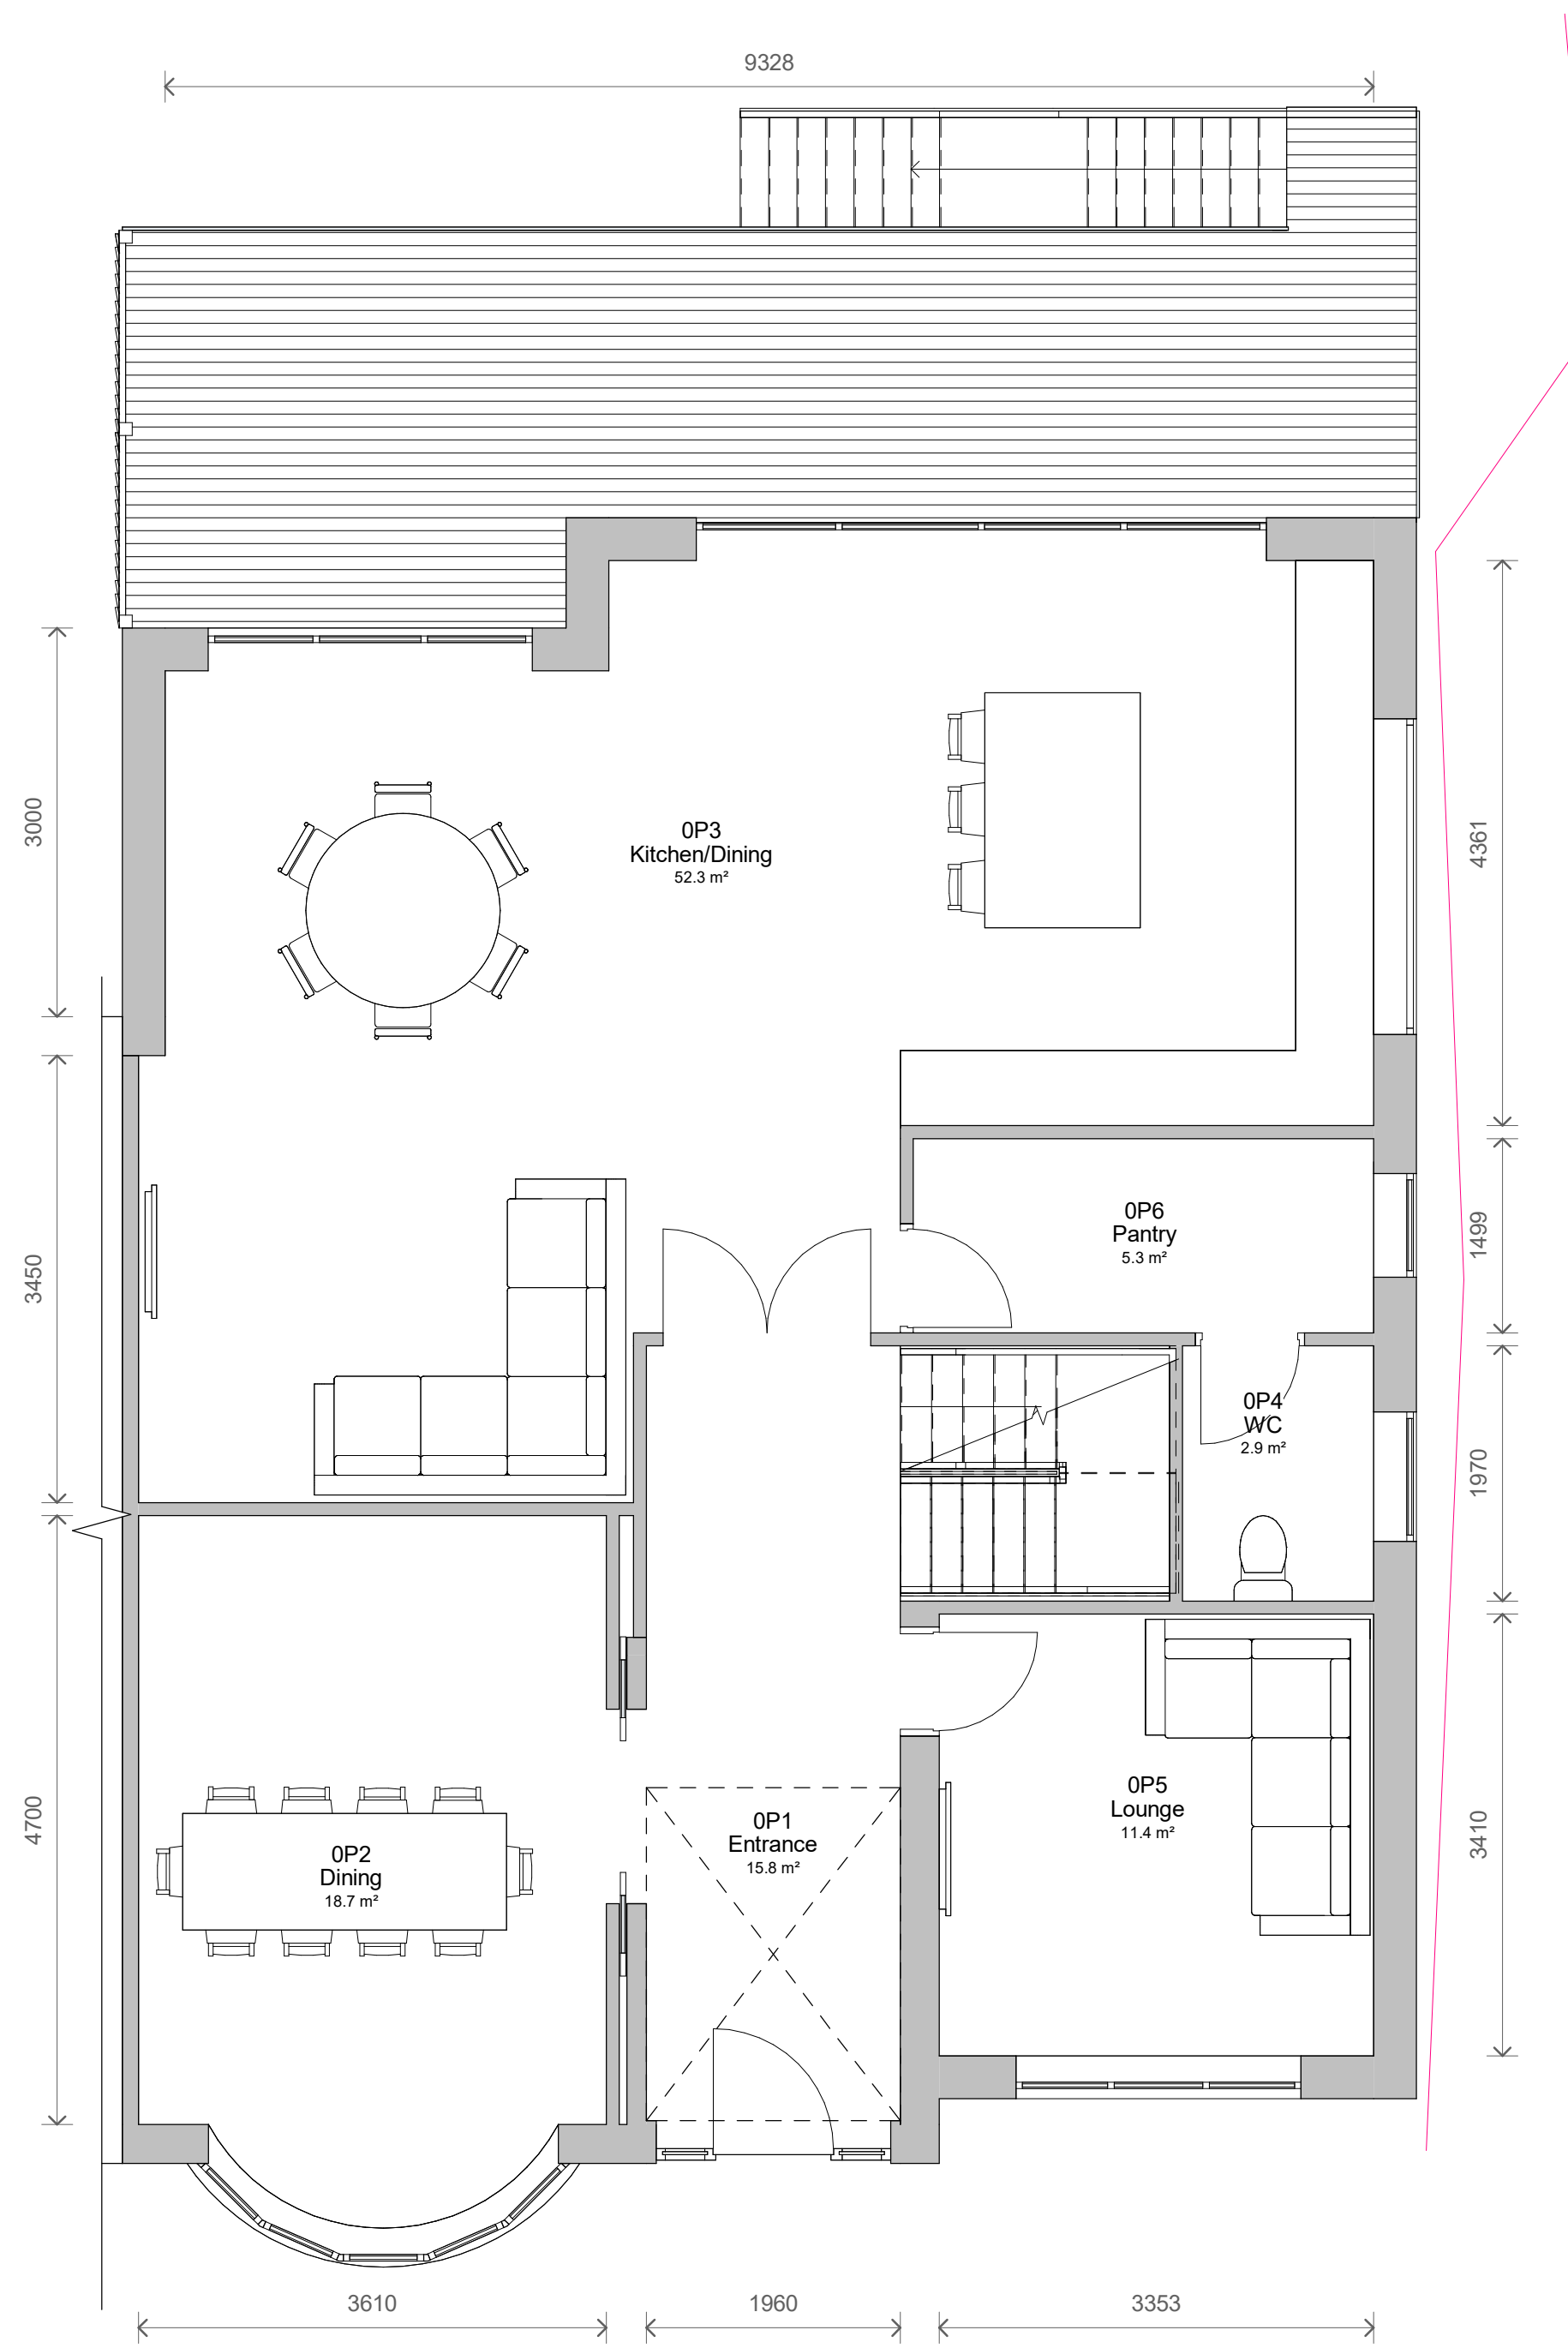

2 Level 0 - Proposed
1 : 50

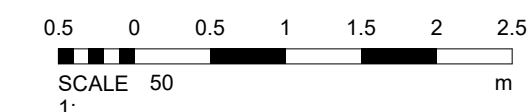

No.	Description	Date
1	Revised Layout	19/04/2023

PROJECT
300 Manchester New RD, Middleton

TITLE
Proposed Plans and Elevations

CLIENT
Client

STATUS
DESIGN

DRAWN BY	DATE	SCALE (@ A1)
TP	28/07/2022	As indicated

PROJECT NUMBER	DRAWING NUMBER	REV
GSS22068.1	003A	1

GOLD SKETCH
S T U D I O S
www.goldsketch.co.uk info@goldsketch.co.uk 0161 792 9595

NOTES
© COPYRIGHT ALL RIGHTS RESERVED.
THIS DRAWING IS NOT TO BE REPRODUCED WITHOUT WRITTEN CONSENT.
DRAWING TO BE USED FOR THE STATUS INDICATED ONLY. ANY DISCREPANCIES TO BE REPORTED TO THE
ALL DIMENSIONS ARE TO THE CENTERLINE OF THE WALLS UNLESS OTHERWISE SPECIFIED.
LEGISLATION, RELEVANT CODES OF PRACTICE AND BRITISH STANDARDS. ALL DIMENSIONS ON THIS DRAWING ARE IN MILLIMETERS UNLESS
OTHERWISE STATED.