

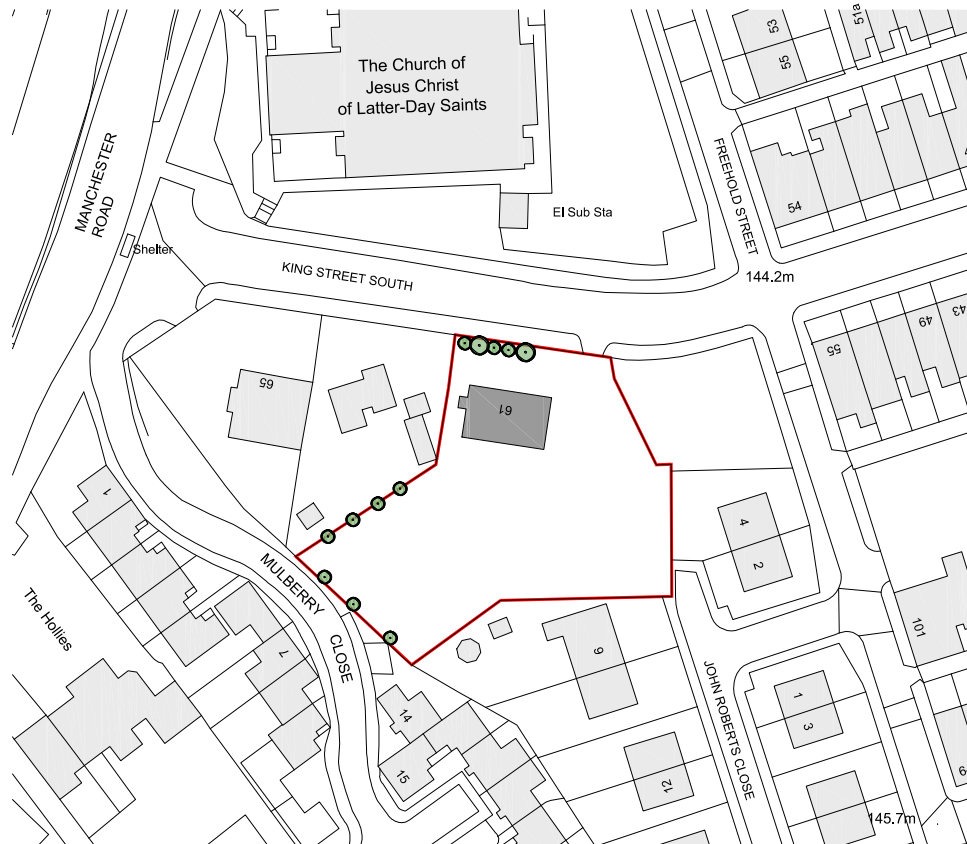


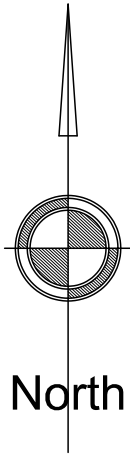

0 10 20 30 40 50 60 70 80 90 100

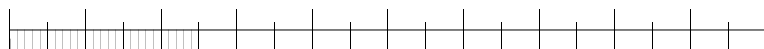

1-1250 Scale Bar (metres)

REV	DATE	AMENDMENT	BY	CHKD

HNA architects
Architecture | Planning | Design

PROJECT:	Land at 61 King Street South, Rochdale				
CLIENT:	Mr & Mrs Mahmood				
DRAWING:	Site location plan				
DRAWN BY:	YQ	CHECKED BY:	MB	CREATED: Jan 2023	SCALE: 1:1250 @ A4
STATUS:	Planning			DRAWING No: 1414-P-SLP	REVISION:

DO NOT SCALE.
COPYRIGHT REMAINS WITH HNA ARCHITECTS Ltd.

TEMPLE WORKS, TEMPLE STREET, OLDHAM, OL1 3NU
TEL: 0161 688 1820
E-MAIL: info@hna-architects.co.uk

RIBA 
Chartered Practice