




REAR ELEVATION - PROPOSED

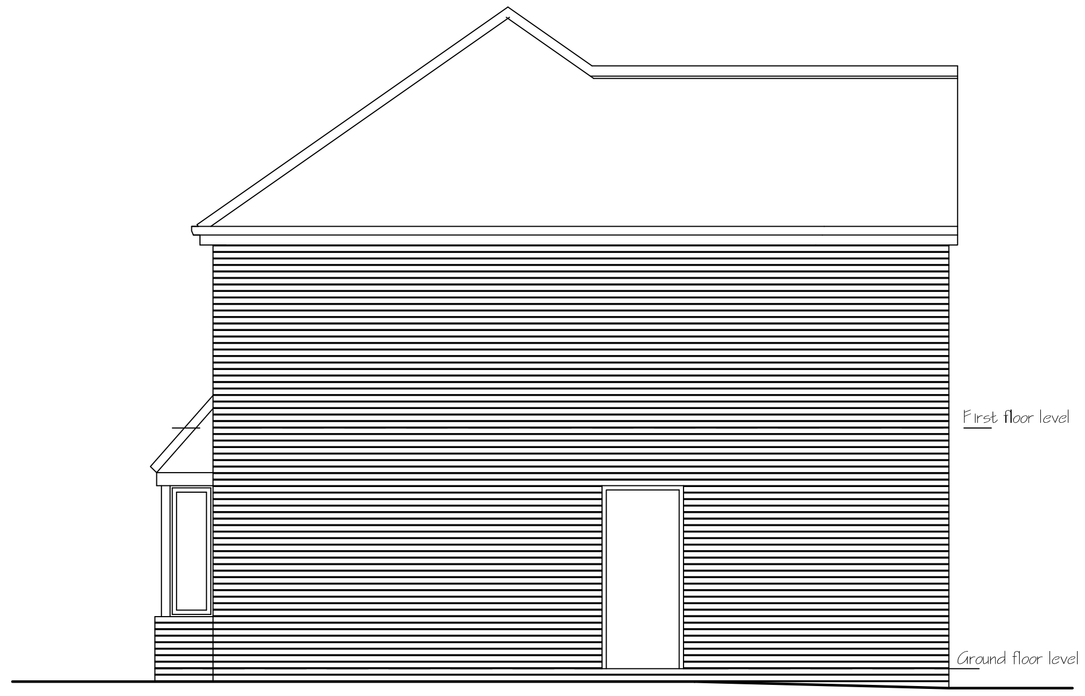


SIDE ELEVATION 2 - No change

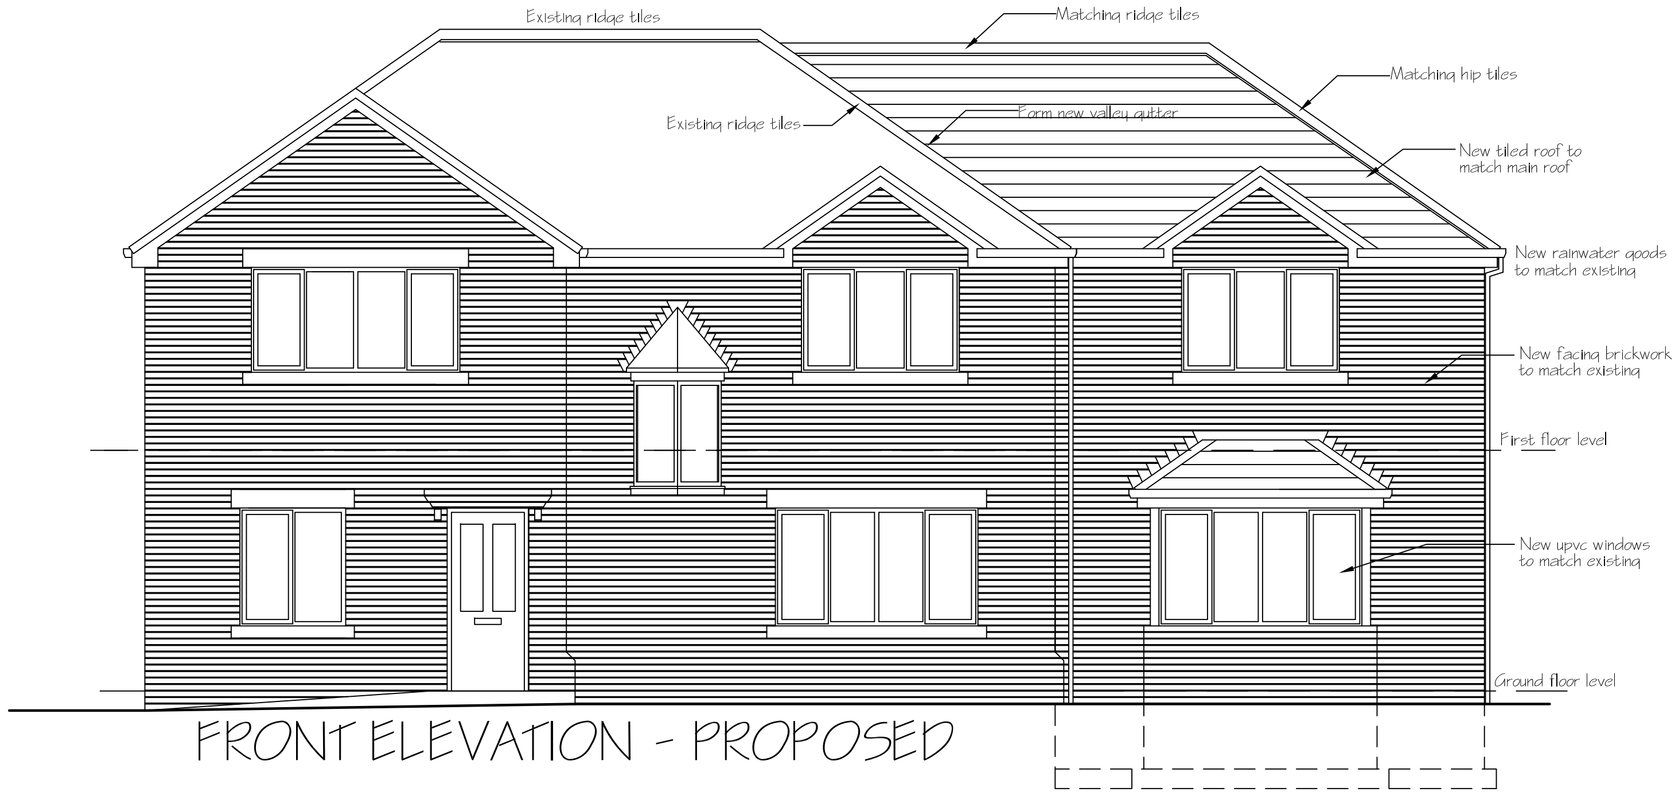

FRONT ELEVATION - PROPOSED

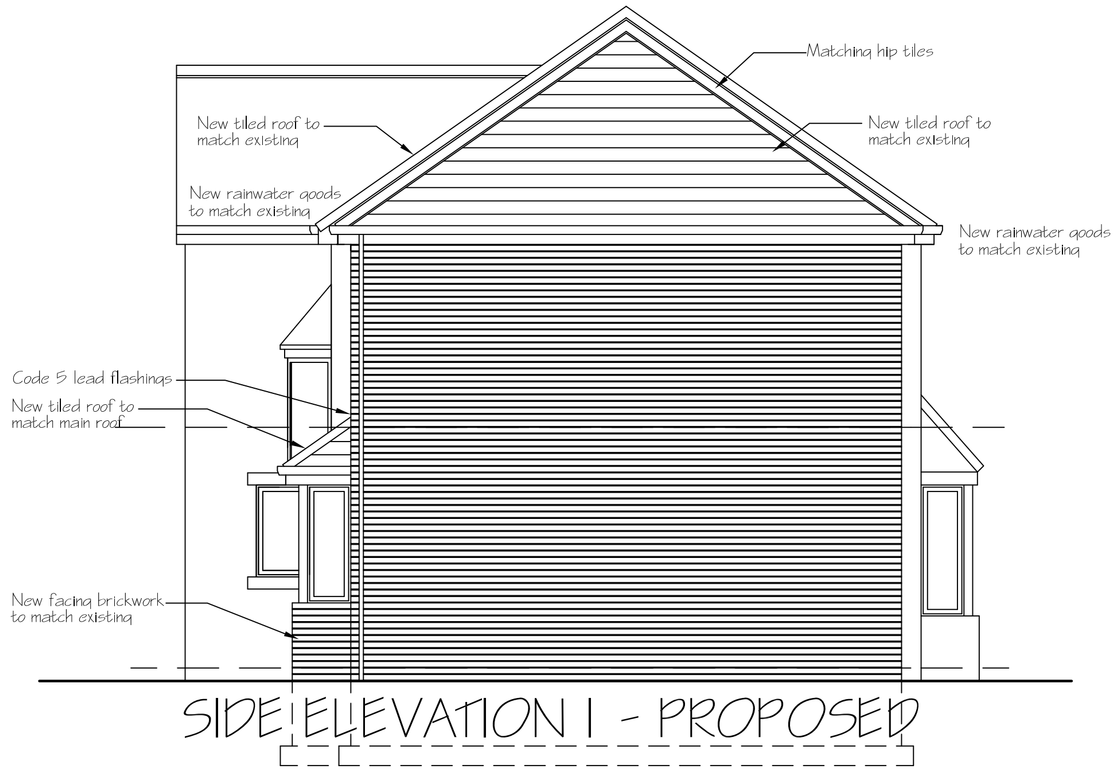

SIDE ELEVATION 1 - PROPOSED

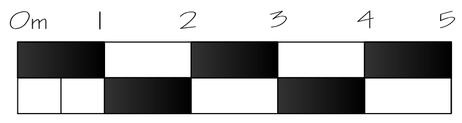

Rev B - Roof revised to Planners comments.

FOR PLANNING PURPOSES

CLIENT	PROJECT TITLE				
Mr David Butler, 45, Apple Tree Way, Rochdale OL16 4SW	Proposed extension to side of 45, Apple Tree Way, Rochdale OL16 4SW				
	Proposed Elevations				
Scale	Date	Job Ref	Drg Ref No	Revision	Drawing Status
1:50 @A1	JAN 2021		GA 03	B	PLANNING