

Roof lvl
+ c.137.00

First floor lvl
+ c.128.50 - c.128.60


Ground floor lvl
+ c.124.00

Basement lvl
+ c.120.50 - c.121

ELEVATION E-E

ELEVATION F-F

ELEVATION G-G

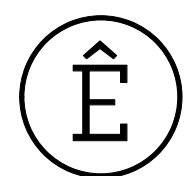


TOUCHSTONES 547

ARCHITECTURAL EMPORIUM Ltd
EMAIL: mail@architectural-emporium.co.uk
WEB: www.architectural-emporium.co.uk
ADDRESS: 13 Hope St, Liverpool, L1 9BQ
PHONE: +44 (0)151 565 0000

0 1 2 5 8

Key Plan:

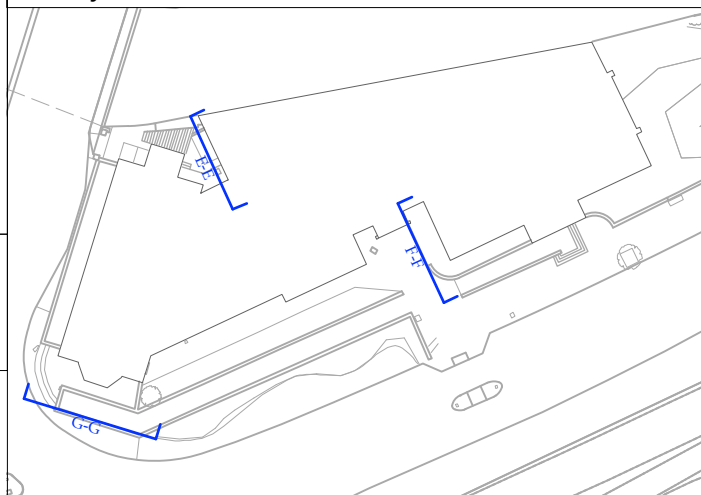

Existing ground floor window openings on elevation
E-E are currently blocked internally

Existing basement entrance/ exit

Rev A: 31.05.23
Planning Issue

FOR: PLANNING
CHECKED BY: LC | DRAWN BY: SE
SCALE: 1:100
PAPER SIZE: A1
JOB: TOUCHSTONES 547

0.230_RevA

FIRST ISSUE: 02.05.23

EXISTING ELEVATION E-E, F-F, G-G