



- LEGEND
- SITE BOUNDARY
- MODAL CONCRETE SETTS - FULL BUILD UP TRAFFIC CATEGORY 4 CBR 5%
- MODAL CONCRETE SETTS - FULL BUILD UP TRAFFIC CATEGORY 4 CBR 3%


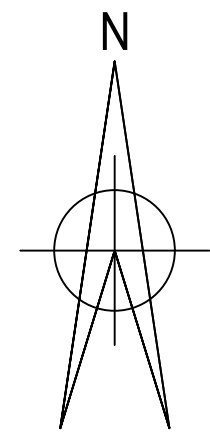


2 1 0 2 4 6 8 1:100

SCALE BEFORE REDUCTION

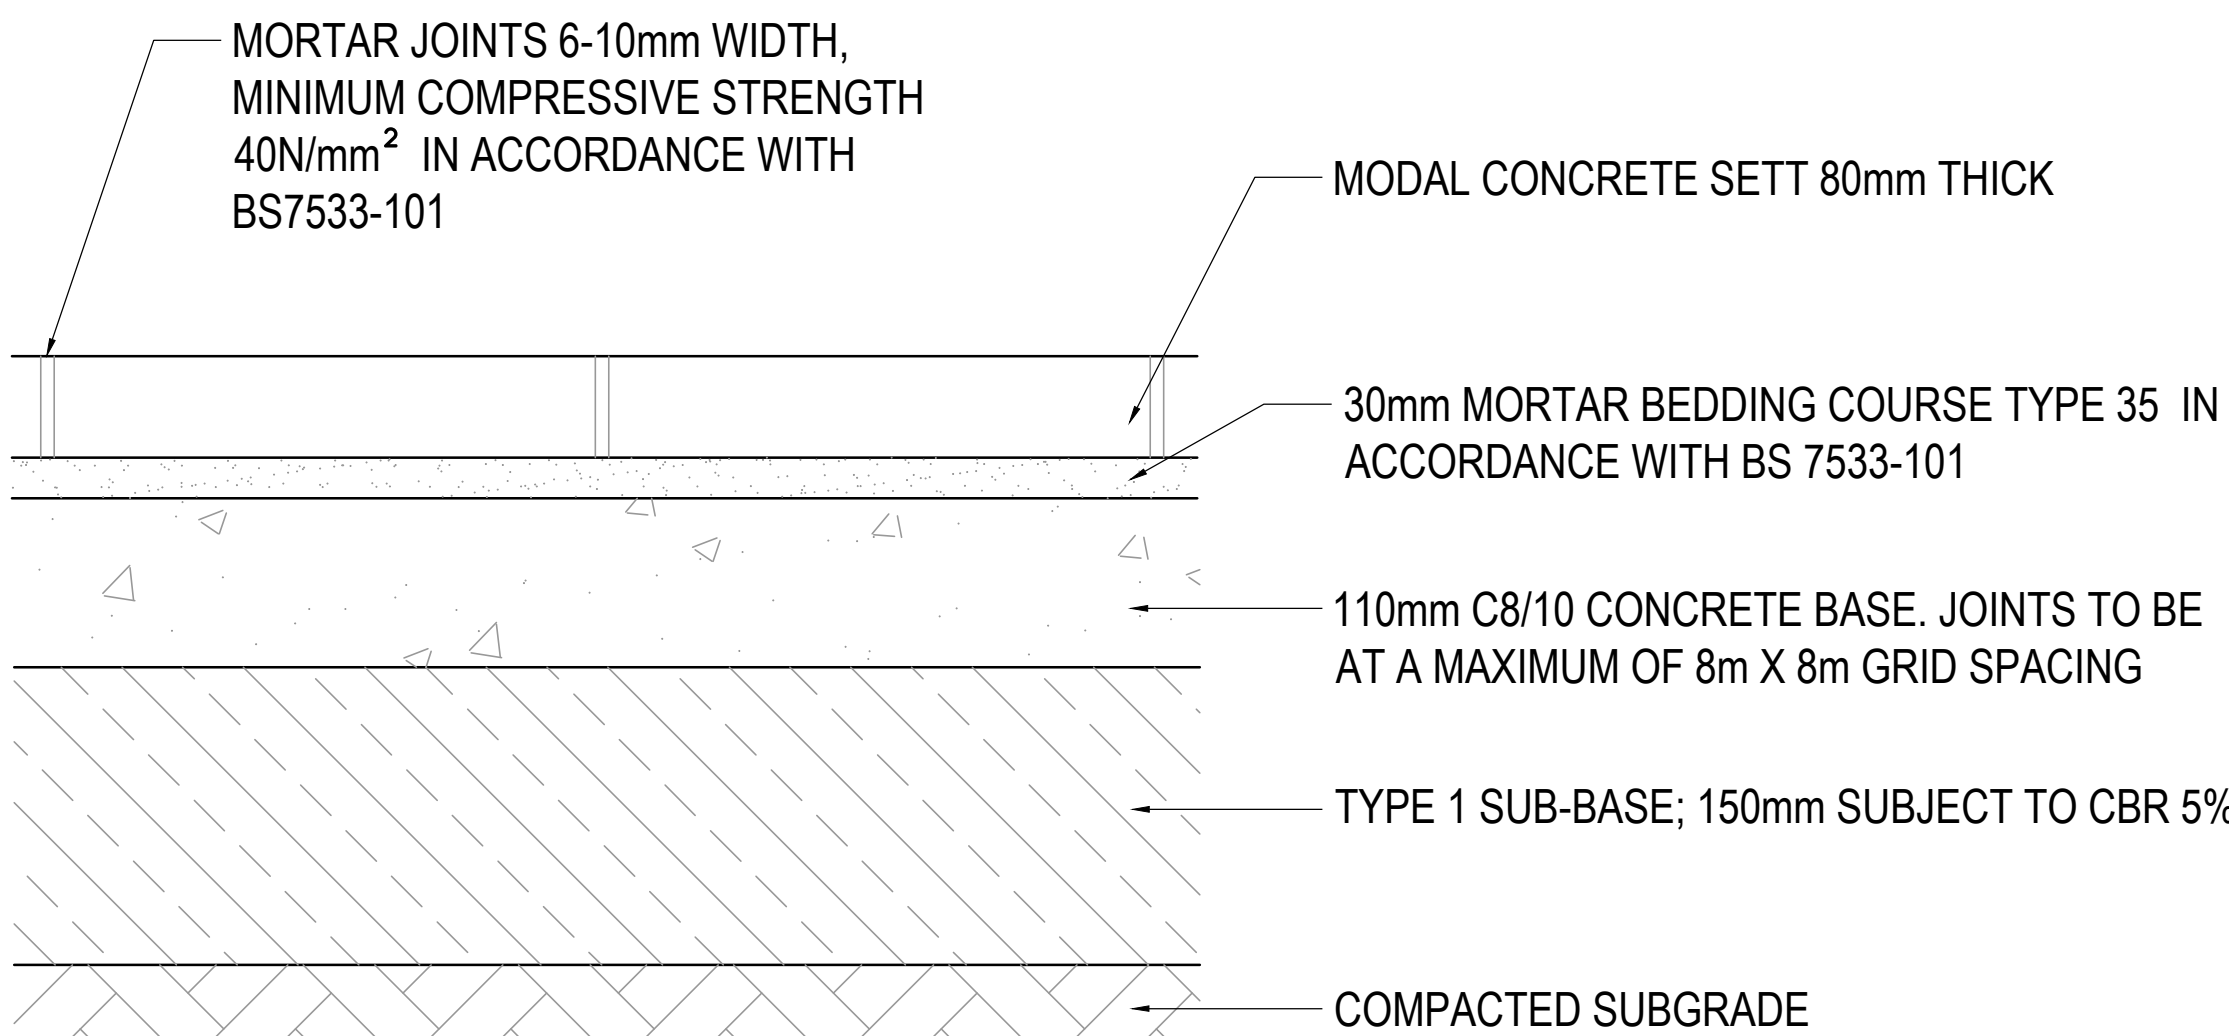

MODAL CONCRETE SETTS -
FULL BUILD UP
TRAFFIC CATEGORY 4 CBR 5%

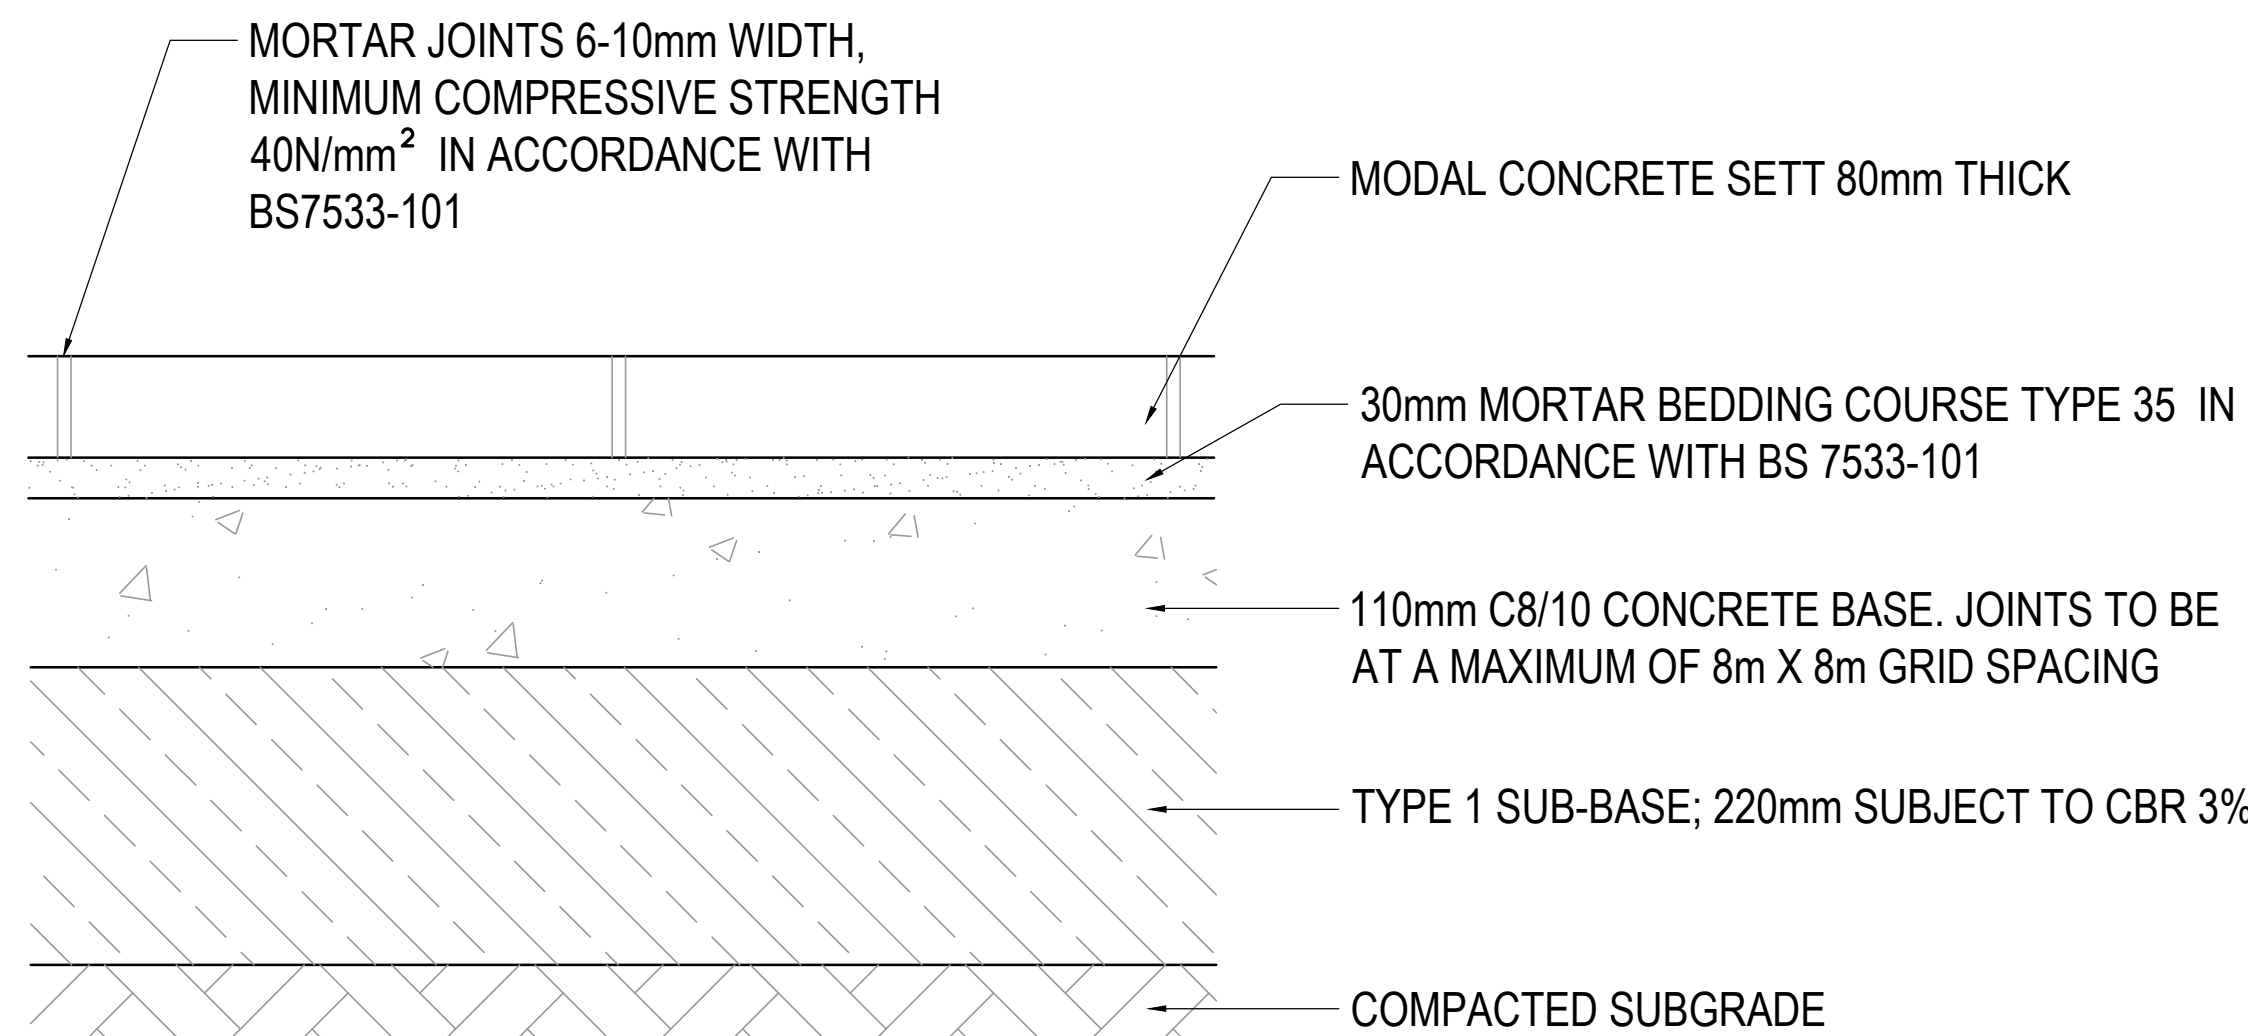 

MODAL CONCRETE SETTS -
FULL BUILD UP
TRAFFIC CATEGORY 4 CBR 3%



© Buro Happold Limited. All rights reserved. No part of this publication may be reproduced, stored in a retrieval system, or transmitted in any form or by any means, electronic, mechanical, photocopying, recording, or by any information storage and retrieval system, without the prior written permission of Buro Happold Limited.

IN ADDITION TO THE HAZARDOUS RISKS NORMALLY ASSOCIATED WITH THE TYPES OF WORK DETAILLED IN THIS DRAWING, NOTE THE FOLLOWING:

DO NOT SCALE THIS DRAWING.

HEALTH AND SAFETY INFORMATION

WORKS WITHIN POTENTIAL CONFINED SPACE CONDITIONS

- WORKS IN PROXIMITY TO LIVE SERVICES
- WORKS IN PROXIMITY TO FLOOD ZONE
- WORKS INTERFERENCE WITH THE PUBLIC ON THE ESPLANADE, NEWGATE, SOUTH PARADE AND NELSON STREET

MAINTENANCE/CLEANING/OPERATION

- WORKS WITHIN POTENTIAL CONFINED SPACE CONDITIONS
- WORKS IN PROXIMITY TO LIVE SERVICES
- WORKS IN PROXIMITY TO FLOOD ZONE

DECOMMISSIONING/DEMOLITION

- WORKS WITHIN POTENTIAL CONFINED SPACE CONDITIONS
- WORKS IN PROXIMITY TO LIVE SERVICES
- WORKS IN PROXIMITY TO FLOOD ZONE

Notes

GENERAL NOTES:

1. THE DESIGN OF THIS SCHEME HAS BEEN BASED ON THE FOLLOWING DRAWINGS AND INFORMATION:

- 2D GPR SURVEY AND TOPOGRAPHICAL SURVEY: DRAWING No. 12464_001 REV 0 RECEIVED AUGUST 2023, BY NO OLIVER
- GILLESPIES LANDSCAPE DRAWING: LANDSCAPE GENERAL ARRANGEMENT DRAWING No. P11511-00-001-GIL-0100 RECEIVED 14/08/2023
- G2M TESTING: PAVEMENT CORE SURVEY CARRIED OUT ON 02/08/2023 AND RESULTS RECEIVED 15/08/2023

2. THIS DRAWING IS TO BE READ IN CONJUNCTION WITH ALL OTHER RELEVANT DRAWINGS, DETAILS AND SPECIFICATIONS.

3. ALL DIMENSIONS ARE IN METRES UNLESS STATED OTHERWISE.

4. THE CONTRACTOR SHALL TAKE ALL NECESSARY SAFETY PRECAUTIONS IN LINE WITH CURRENT LEGISLATION WHEN WORKING IN NEAR CONFINED SPACES, DEEP EXCAVATIONS AND UTILITIES.

5. REFER TO BHE DRAWING 0042509-BHE-DR-C-2161 FOR JOINTING LAYOUT.

6. BUILD UP BASED ON BS EN 7533 PART 101

C01	ISSUE FOR CONSTRUCTION	18/08/2023	FR	CB
Rev.	Description	Date	Drn	CHK

STAGE 4

Status of drawing

**BUROHAPPOLD
ENGINEERING**

17 Newman Street
W1T 3EQ
UK

Tel: +44 (0)20 7827 9700
Fax: +44 (0)20 7827 4145
Web: www.burohappold.com

Project: ROCSDALE TOWN HALL SQUARE
Day Title: PROPOSED PAVEMENT BUILD-UPS LAYOUT AND DETAILS
CENOTAPH

Scaling/Alt: 1:100	Alt No: 0042509
Drawn by: FR	Date: AUGUST 2023
Checked by: CB	Rev: C01

Drawing No: 0042509-BHE-DR-C-2160