GROUND FLOOR PLAN

Proposed Floor Plan

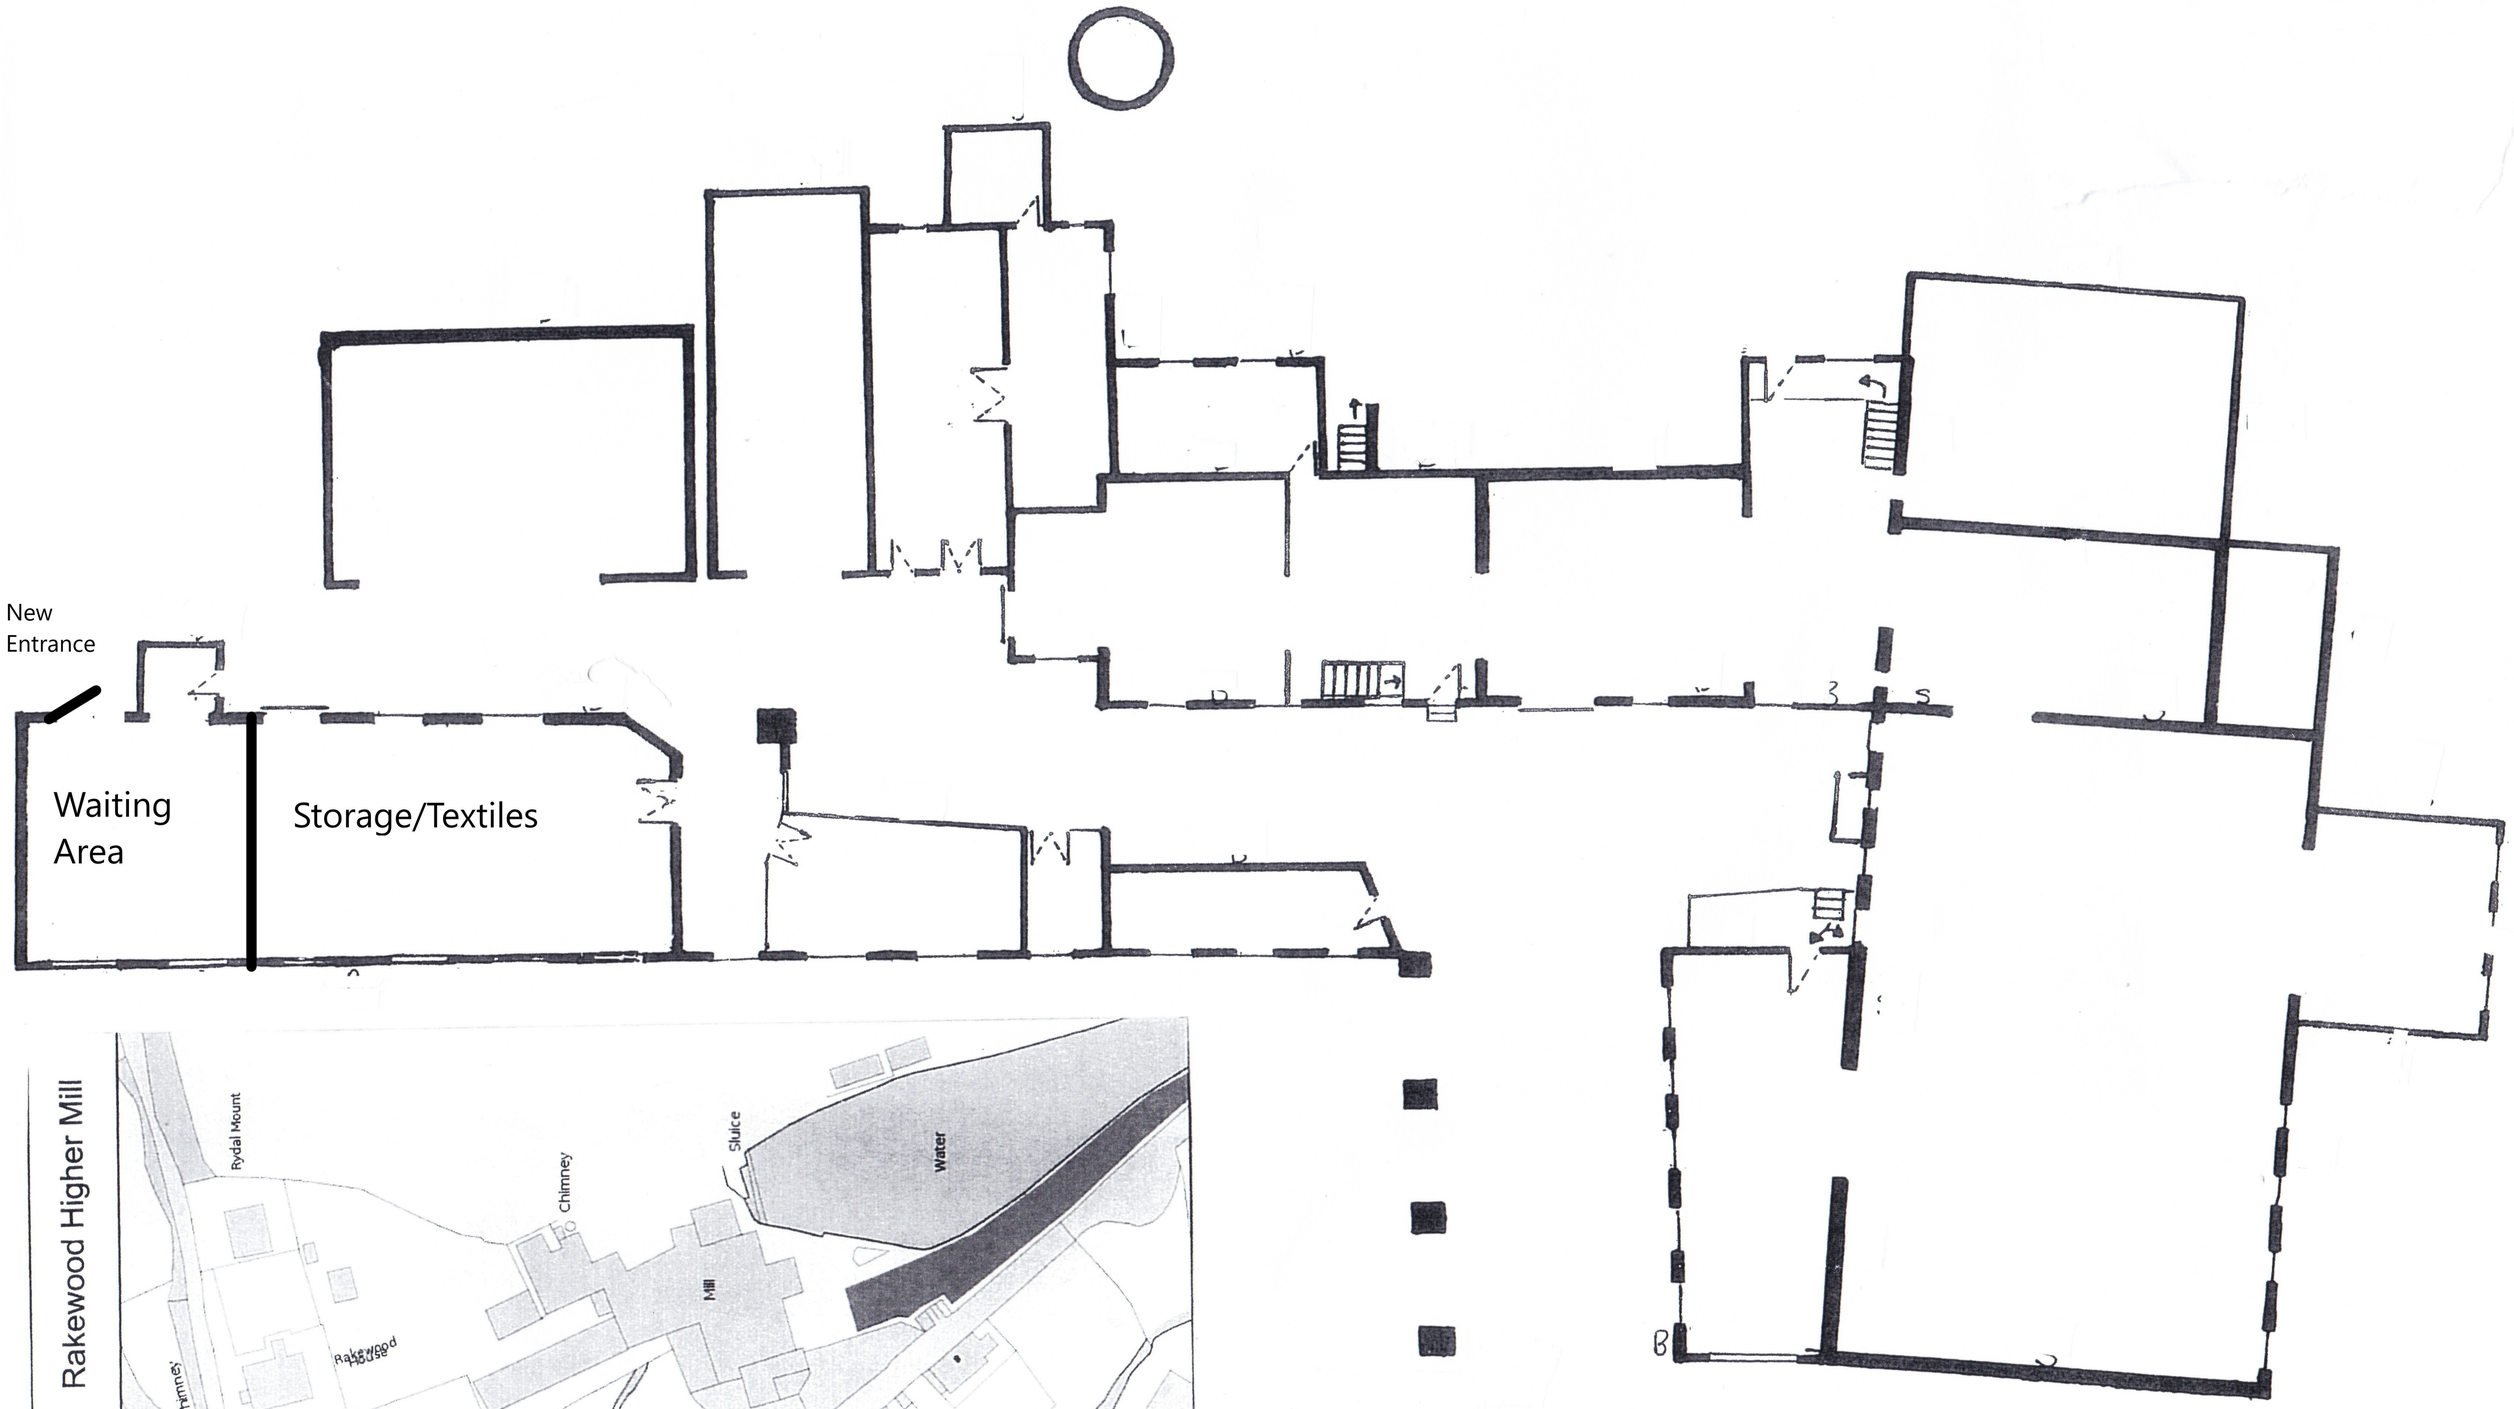

1/1250 Rakewood Higher Mill

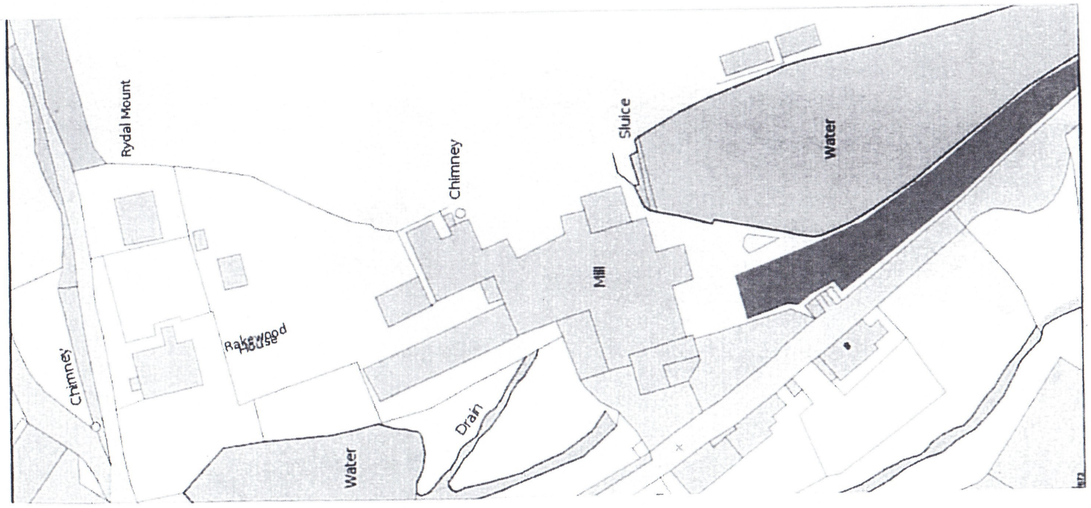

N

SCALE 1/200