




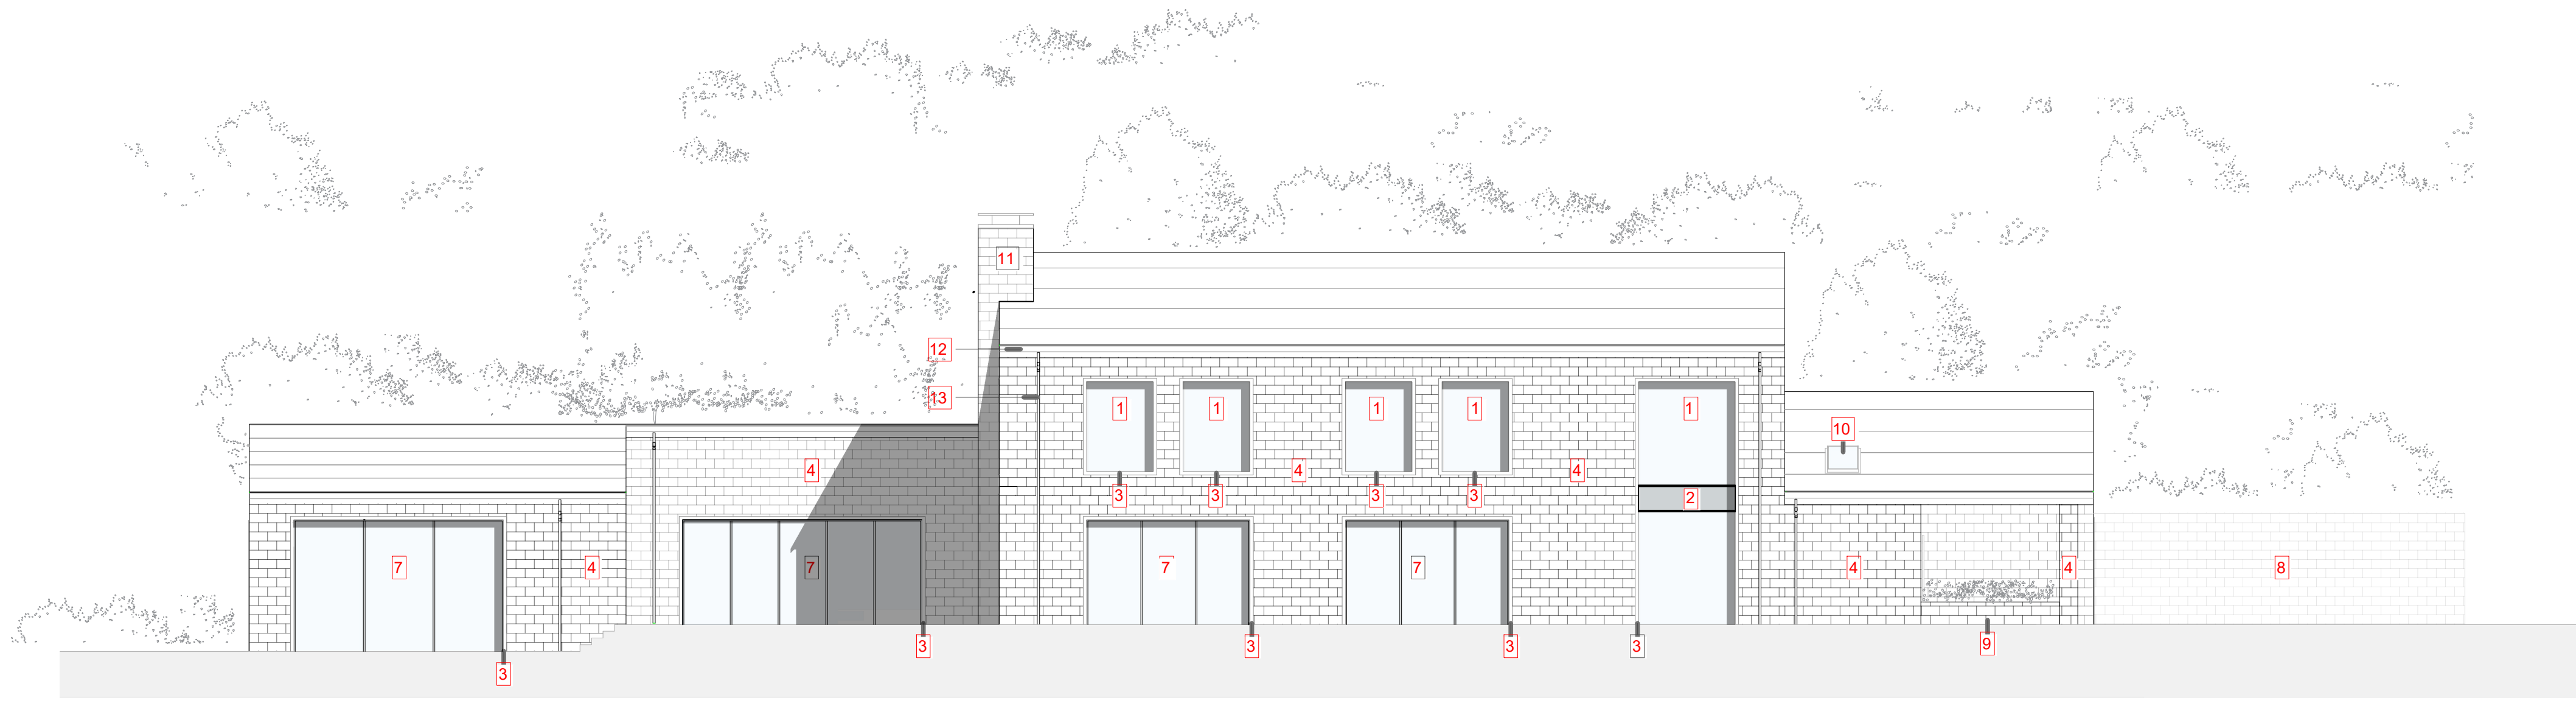


South Elevation View

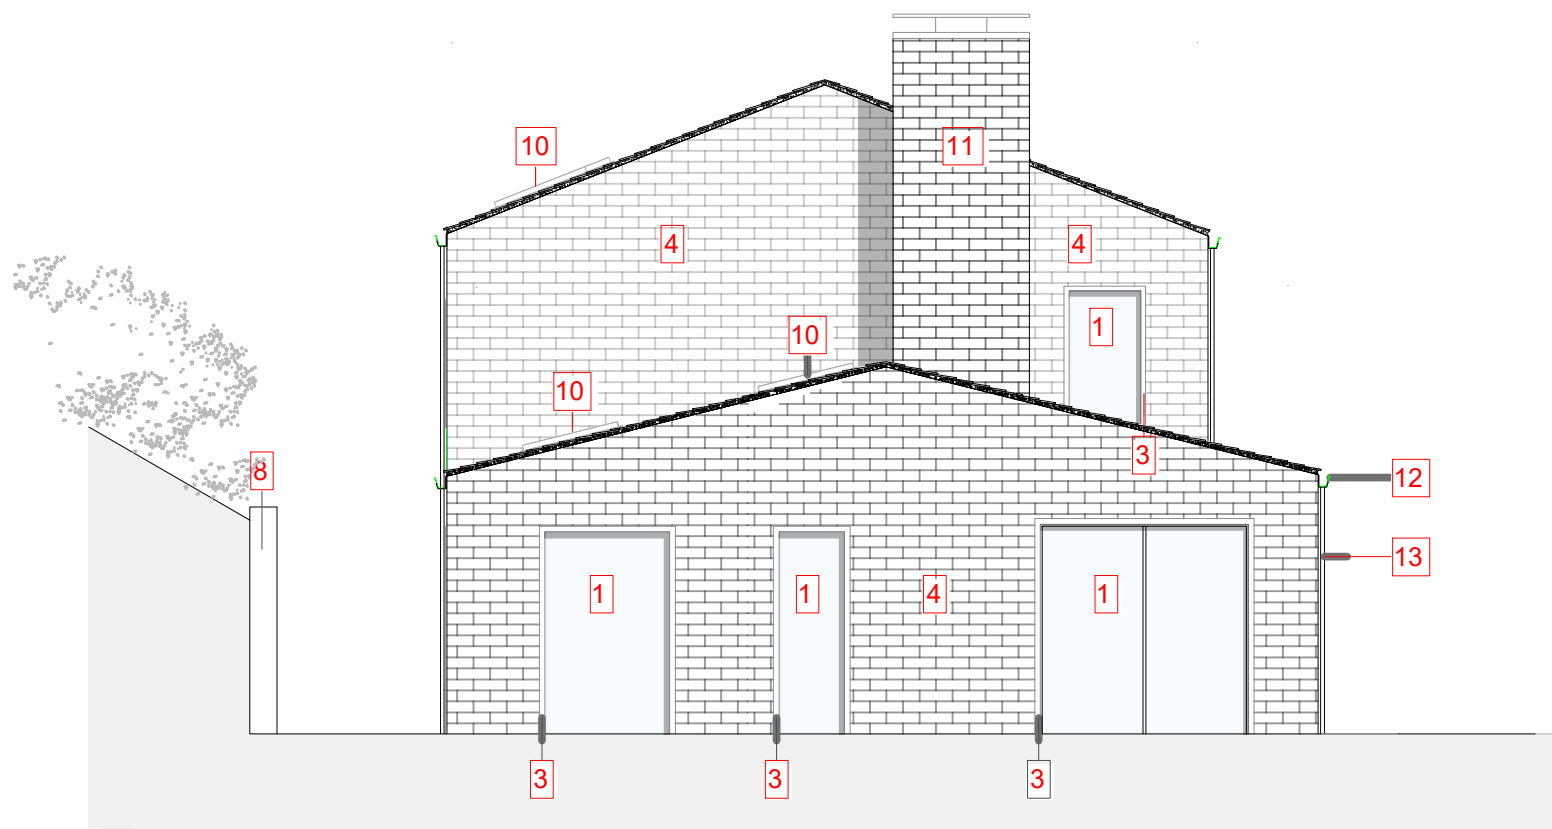


West Elevation View

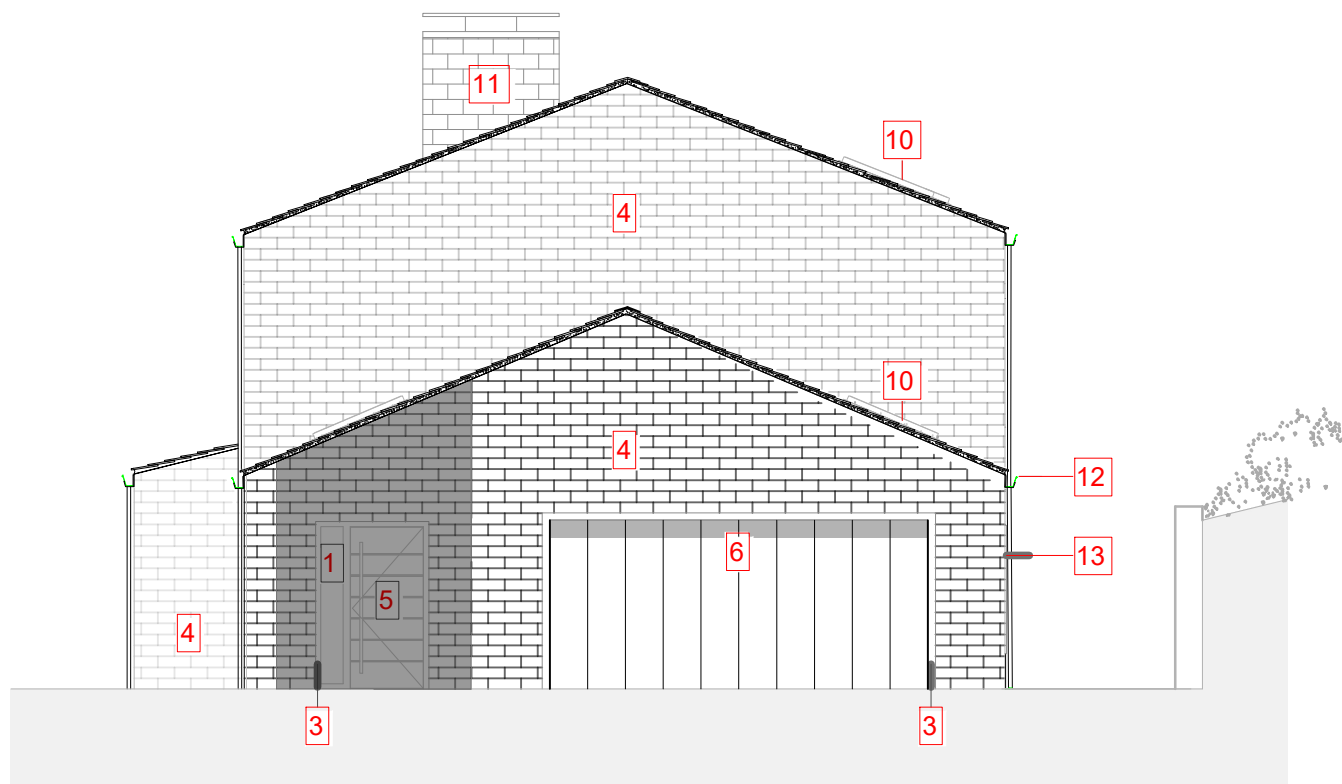

East Elevation View

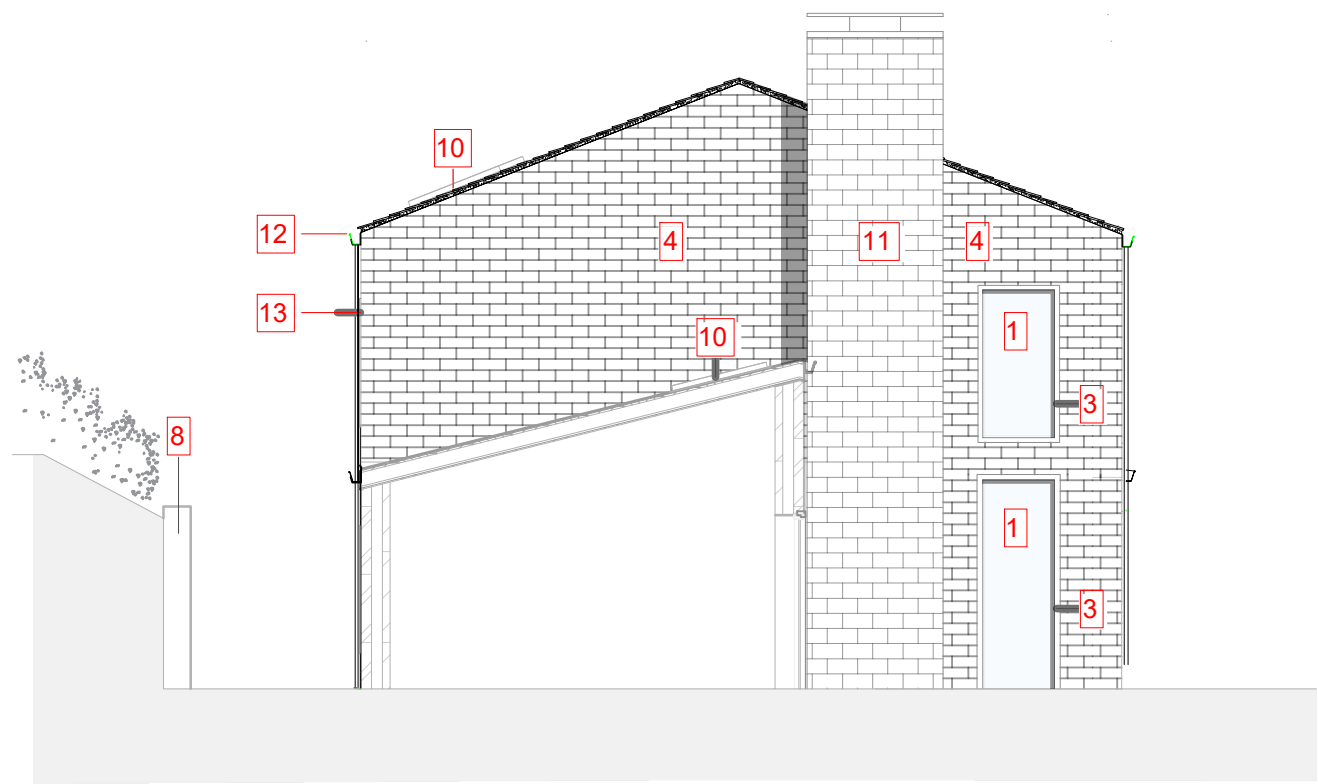

West 1 Elevation View

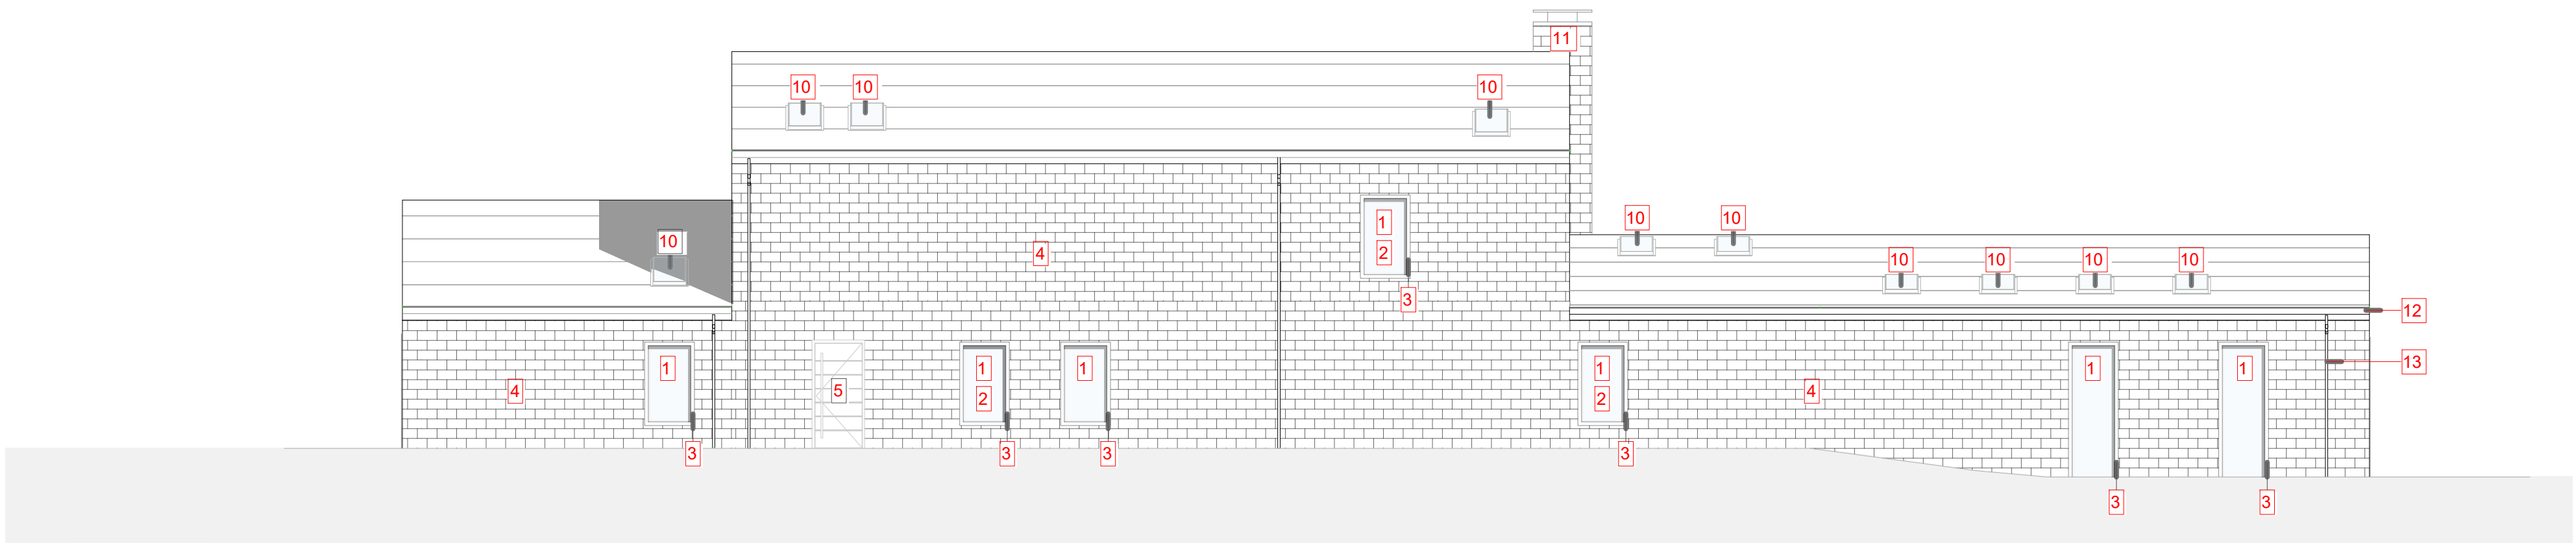

North Elevation View

LEGEND :

- 1 Windows/doors - slimline black aluminum windows
- 2 Opaque Glazing
- 3 Local milestone grit with a brush hammered finish
- 4 Stone wall cladding - knapped local milestone grit, open joint
- 5 Door - timber door with oak finish
- 6 Garage Door - timber door with oak finish
- 7 Slimline black aluminum sliding door
- 8 Stone retaining wall
- 9 Stone wall planter
- 10 Roof light - slimline black aluminum roof light
- 11 Chimney - Stone wall cladding - knapped local milestone grit, open joint
- 12 Gutter - aluminum PPE seamless colour to match stone
- 13 Rain Water Pipe - colour to match stone

