



Section A-A1

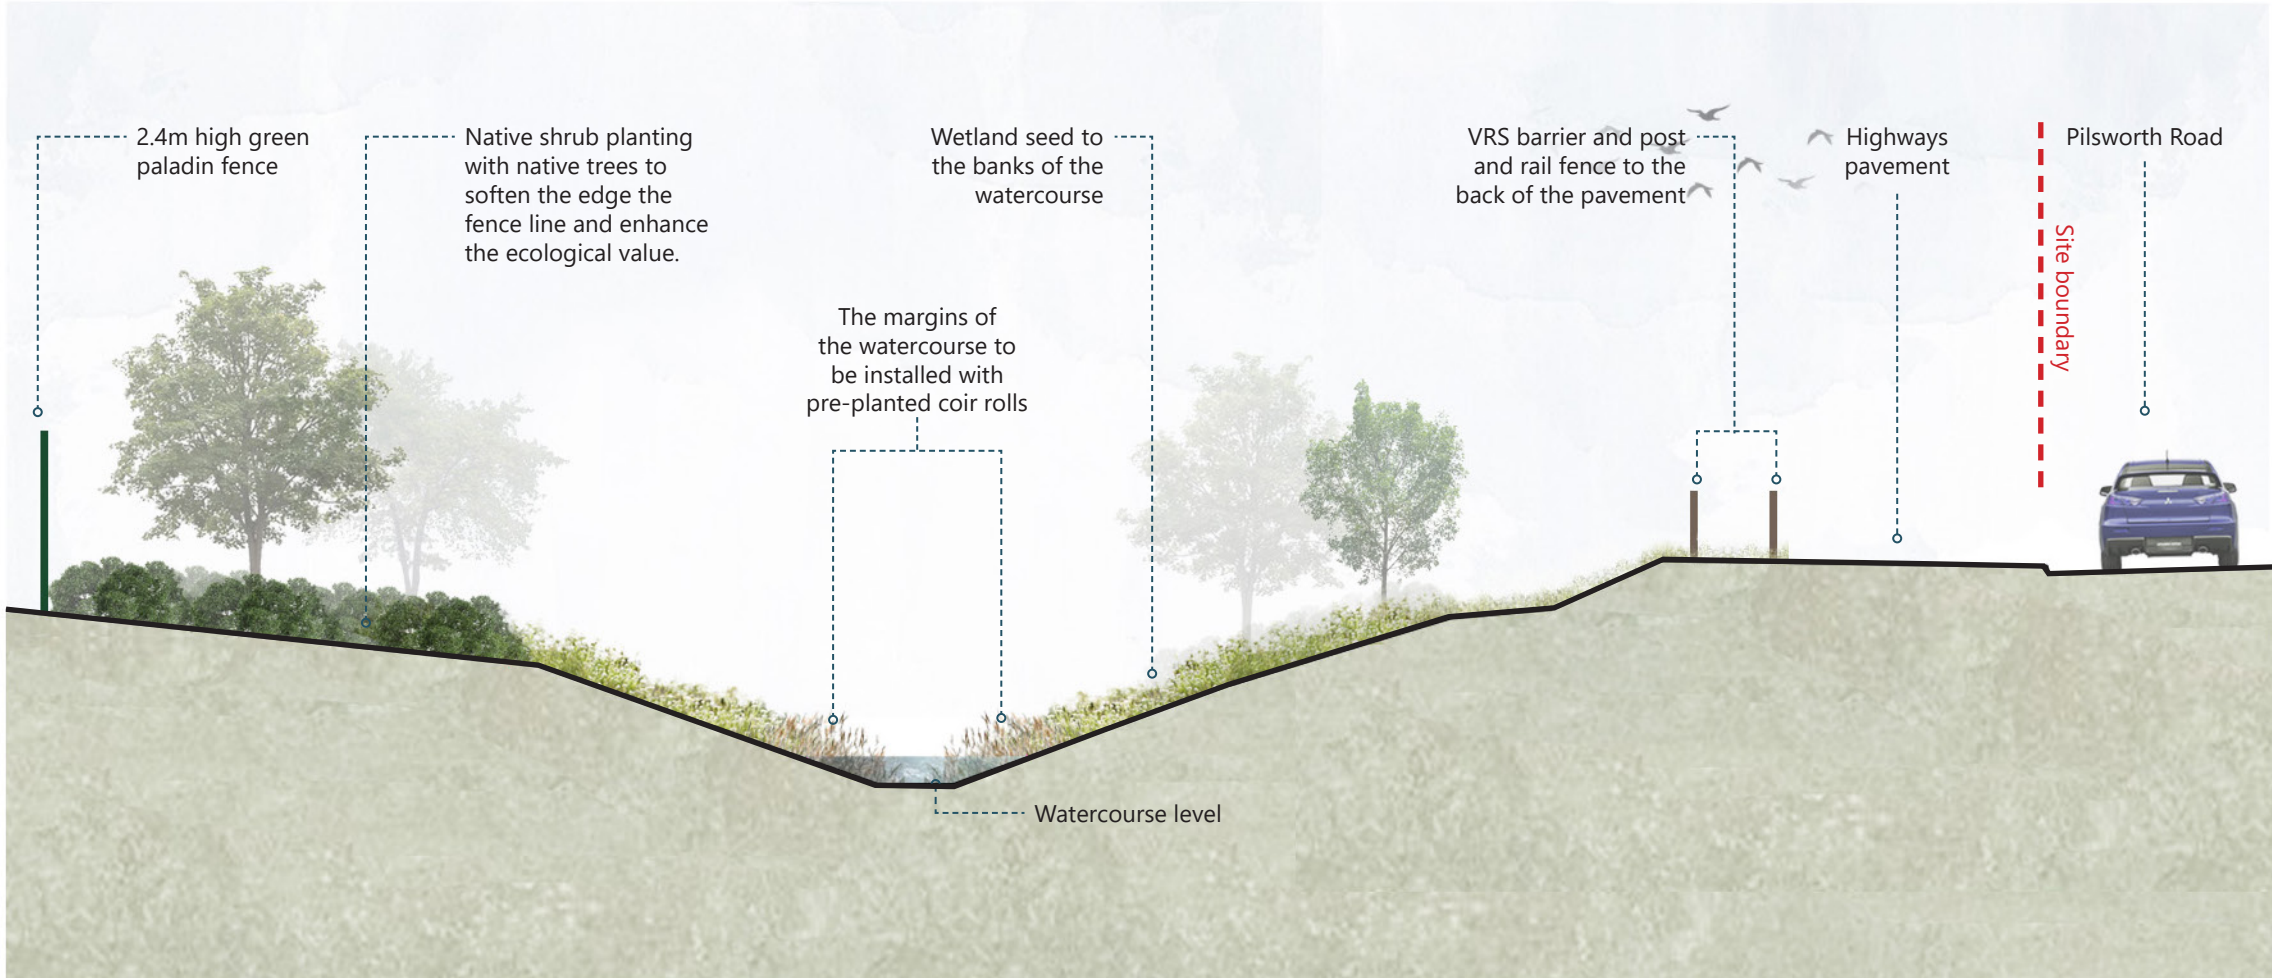

A

A1


Section B-B1

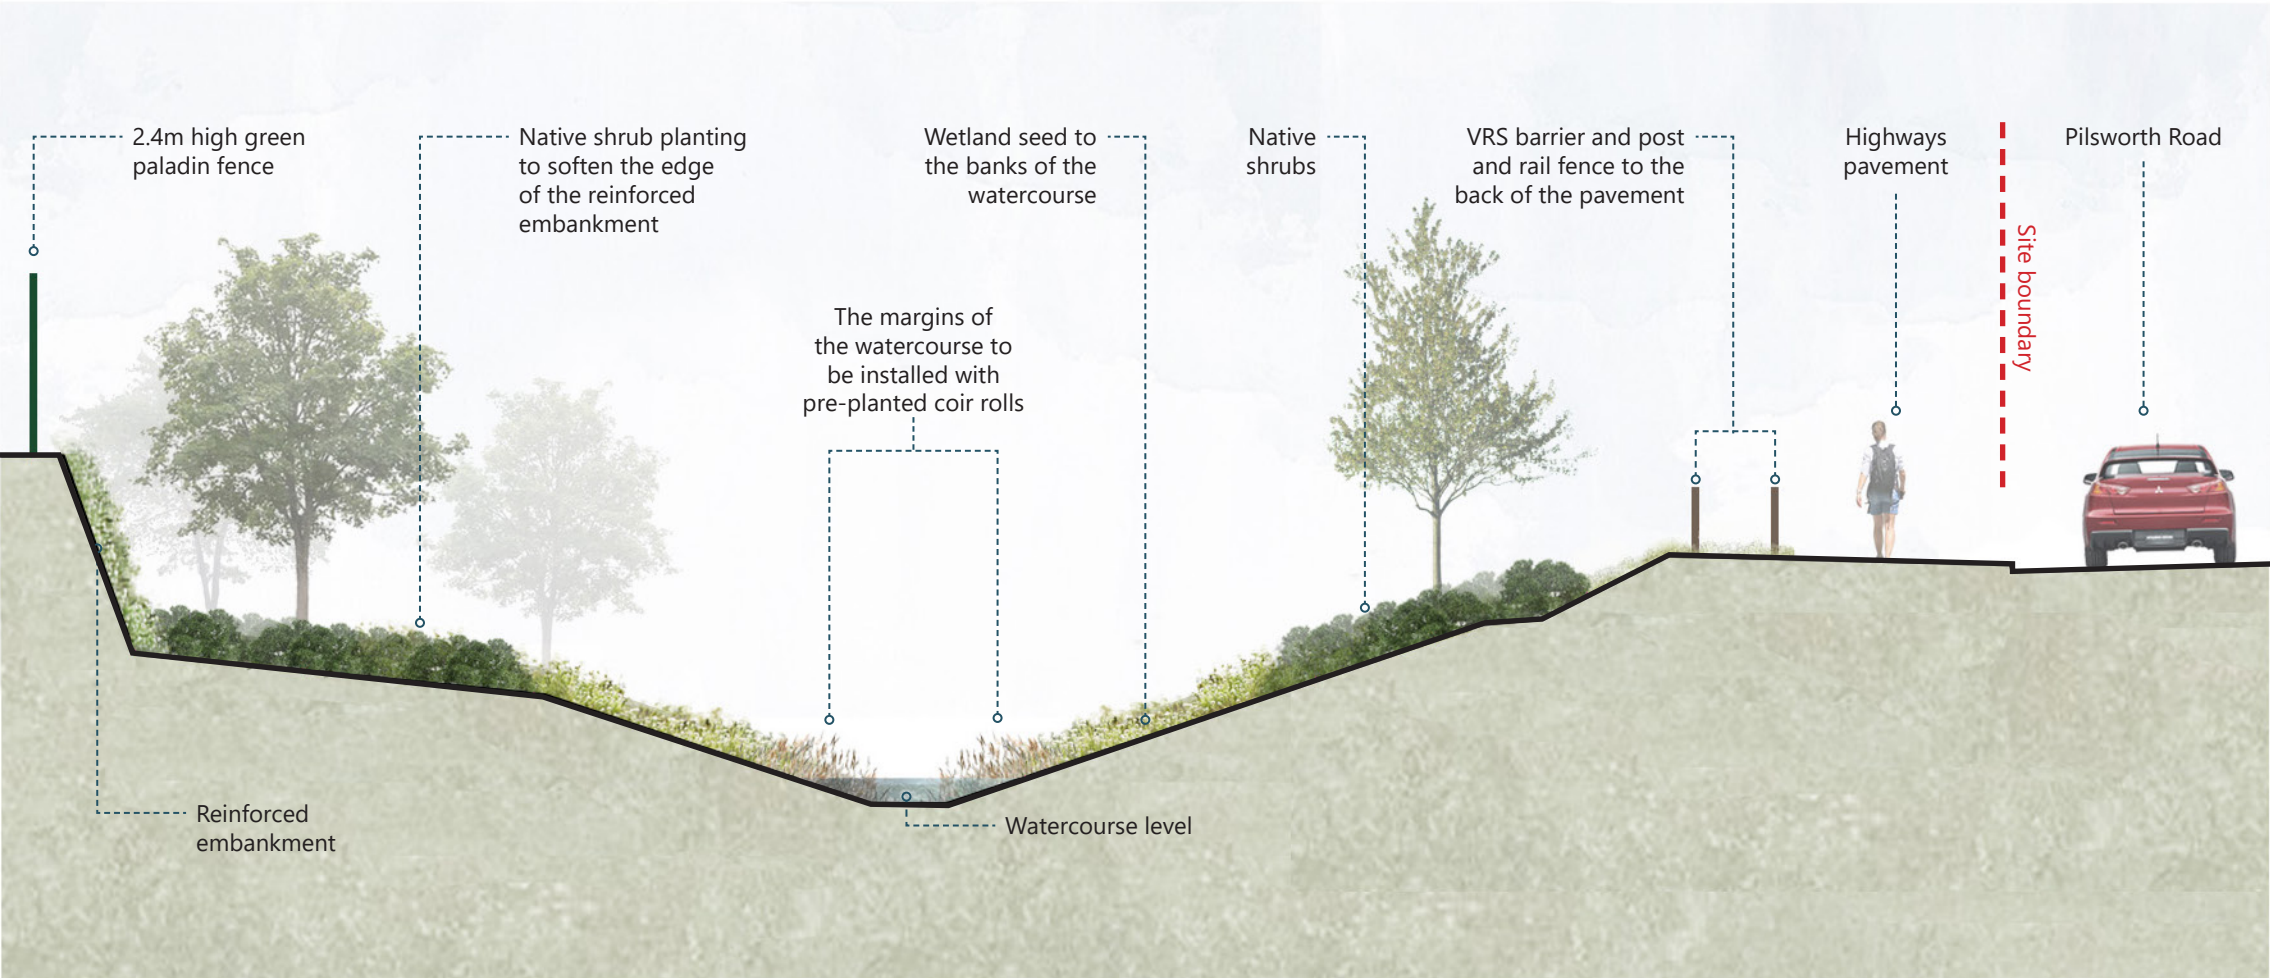

B

B1


Section C-C1

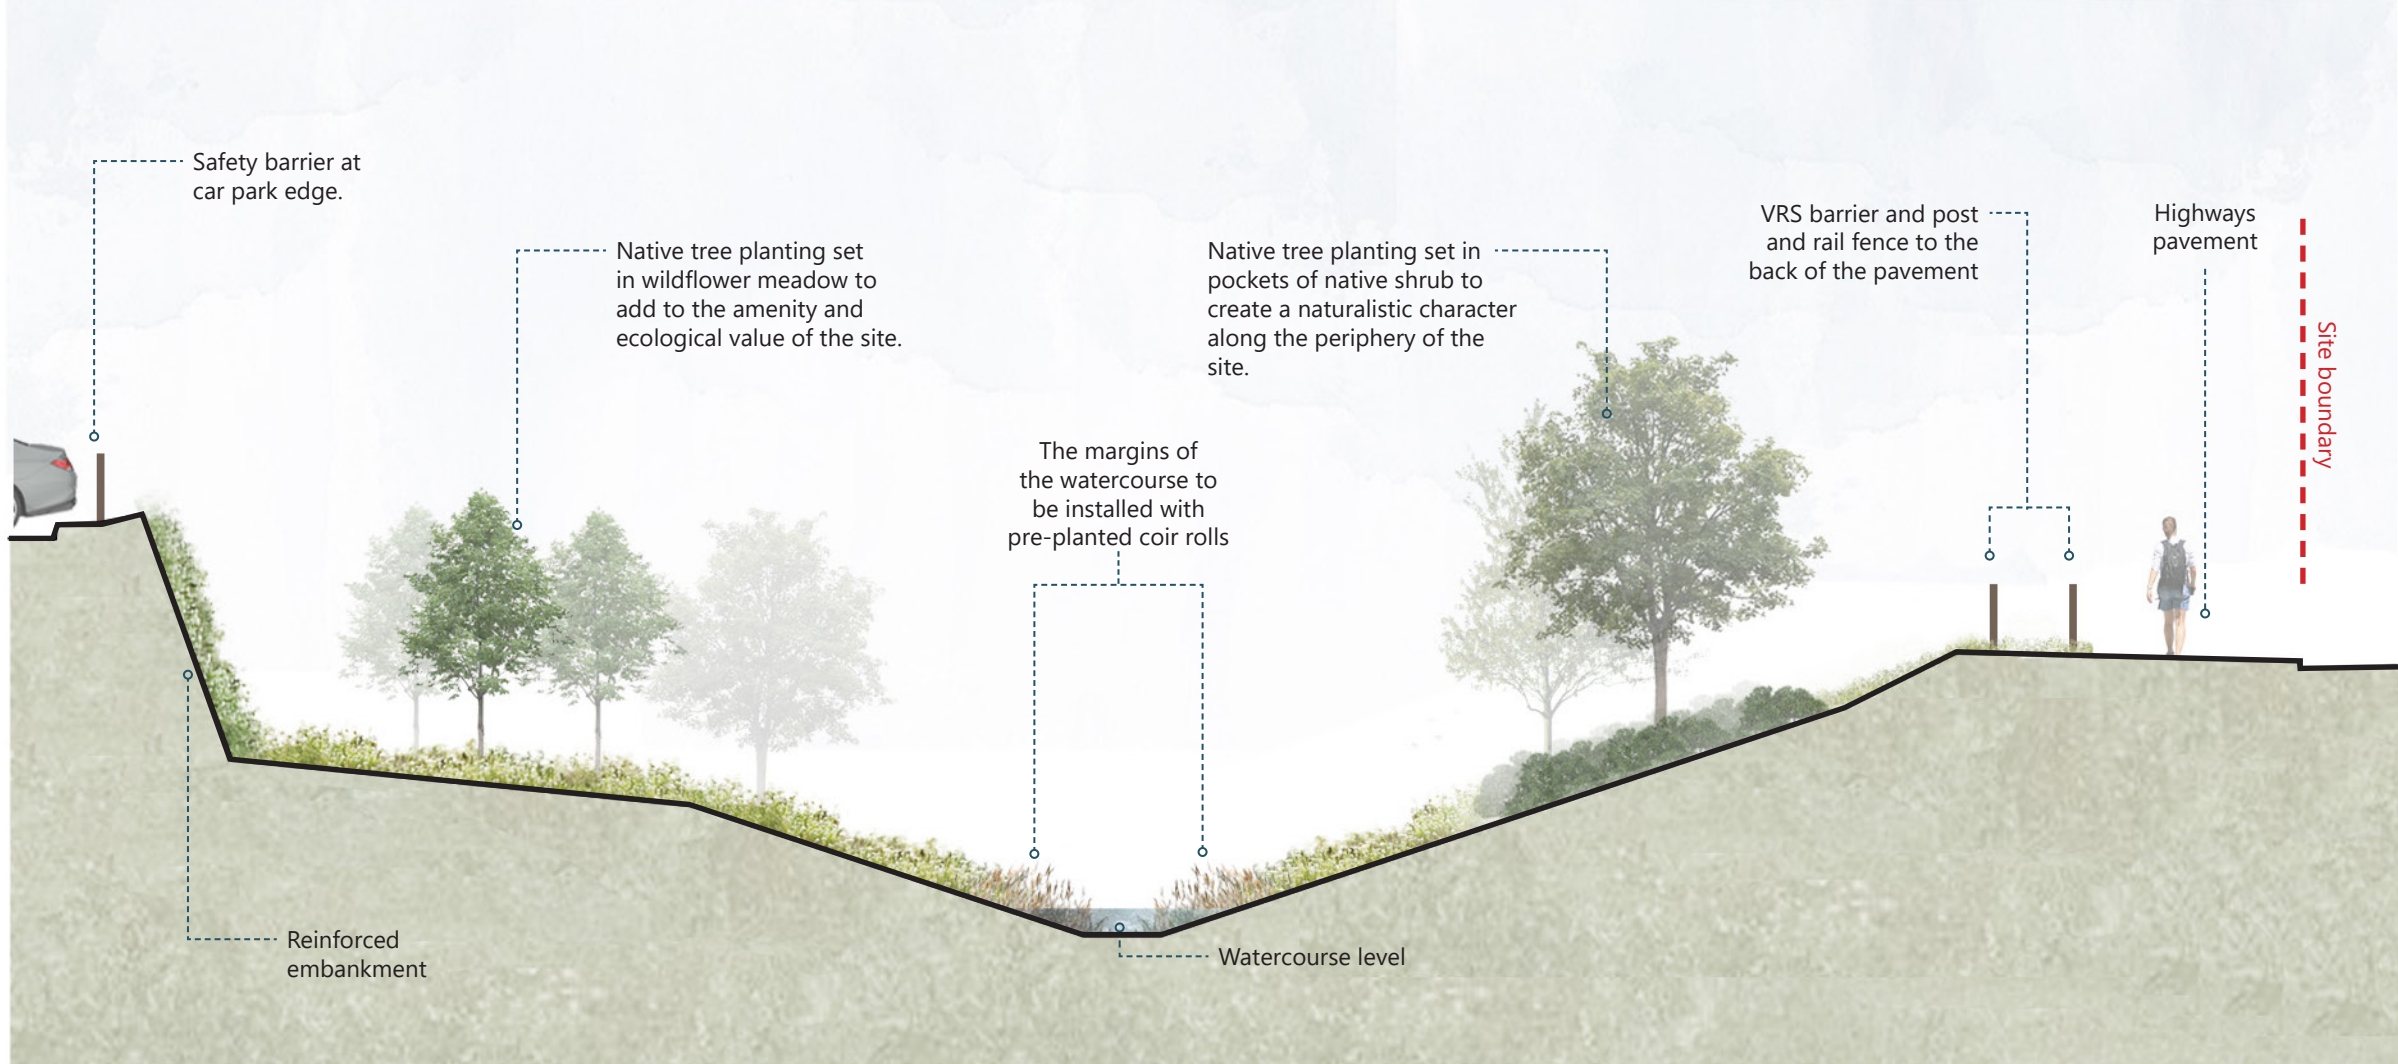

C

C1


Section D-D1

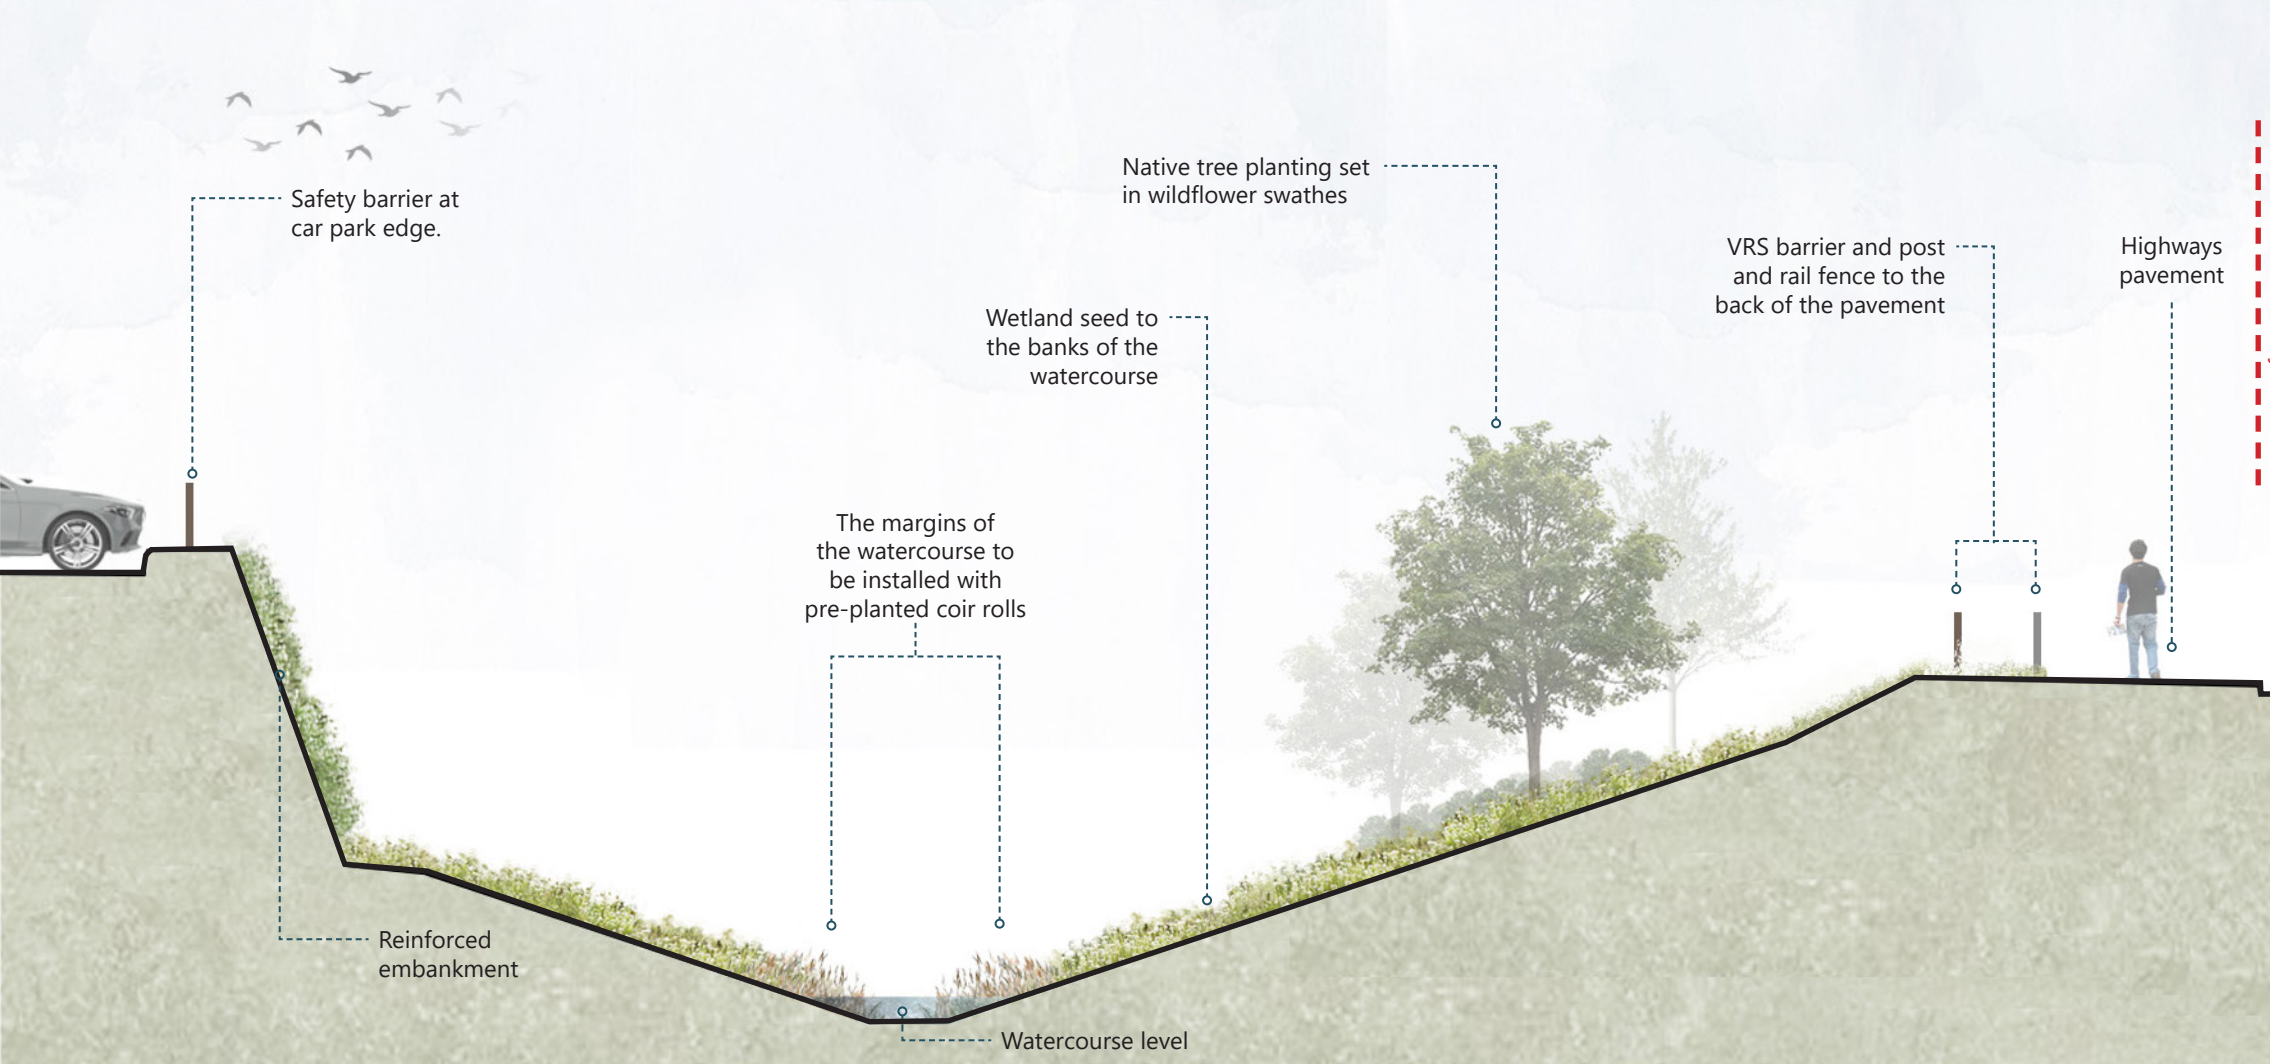


D

D1

Location Plan

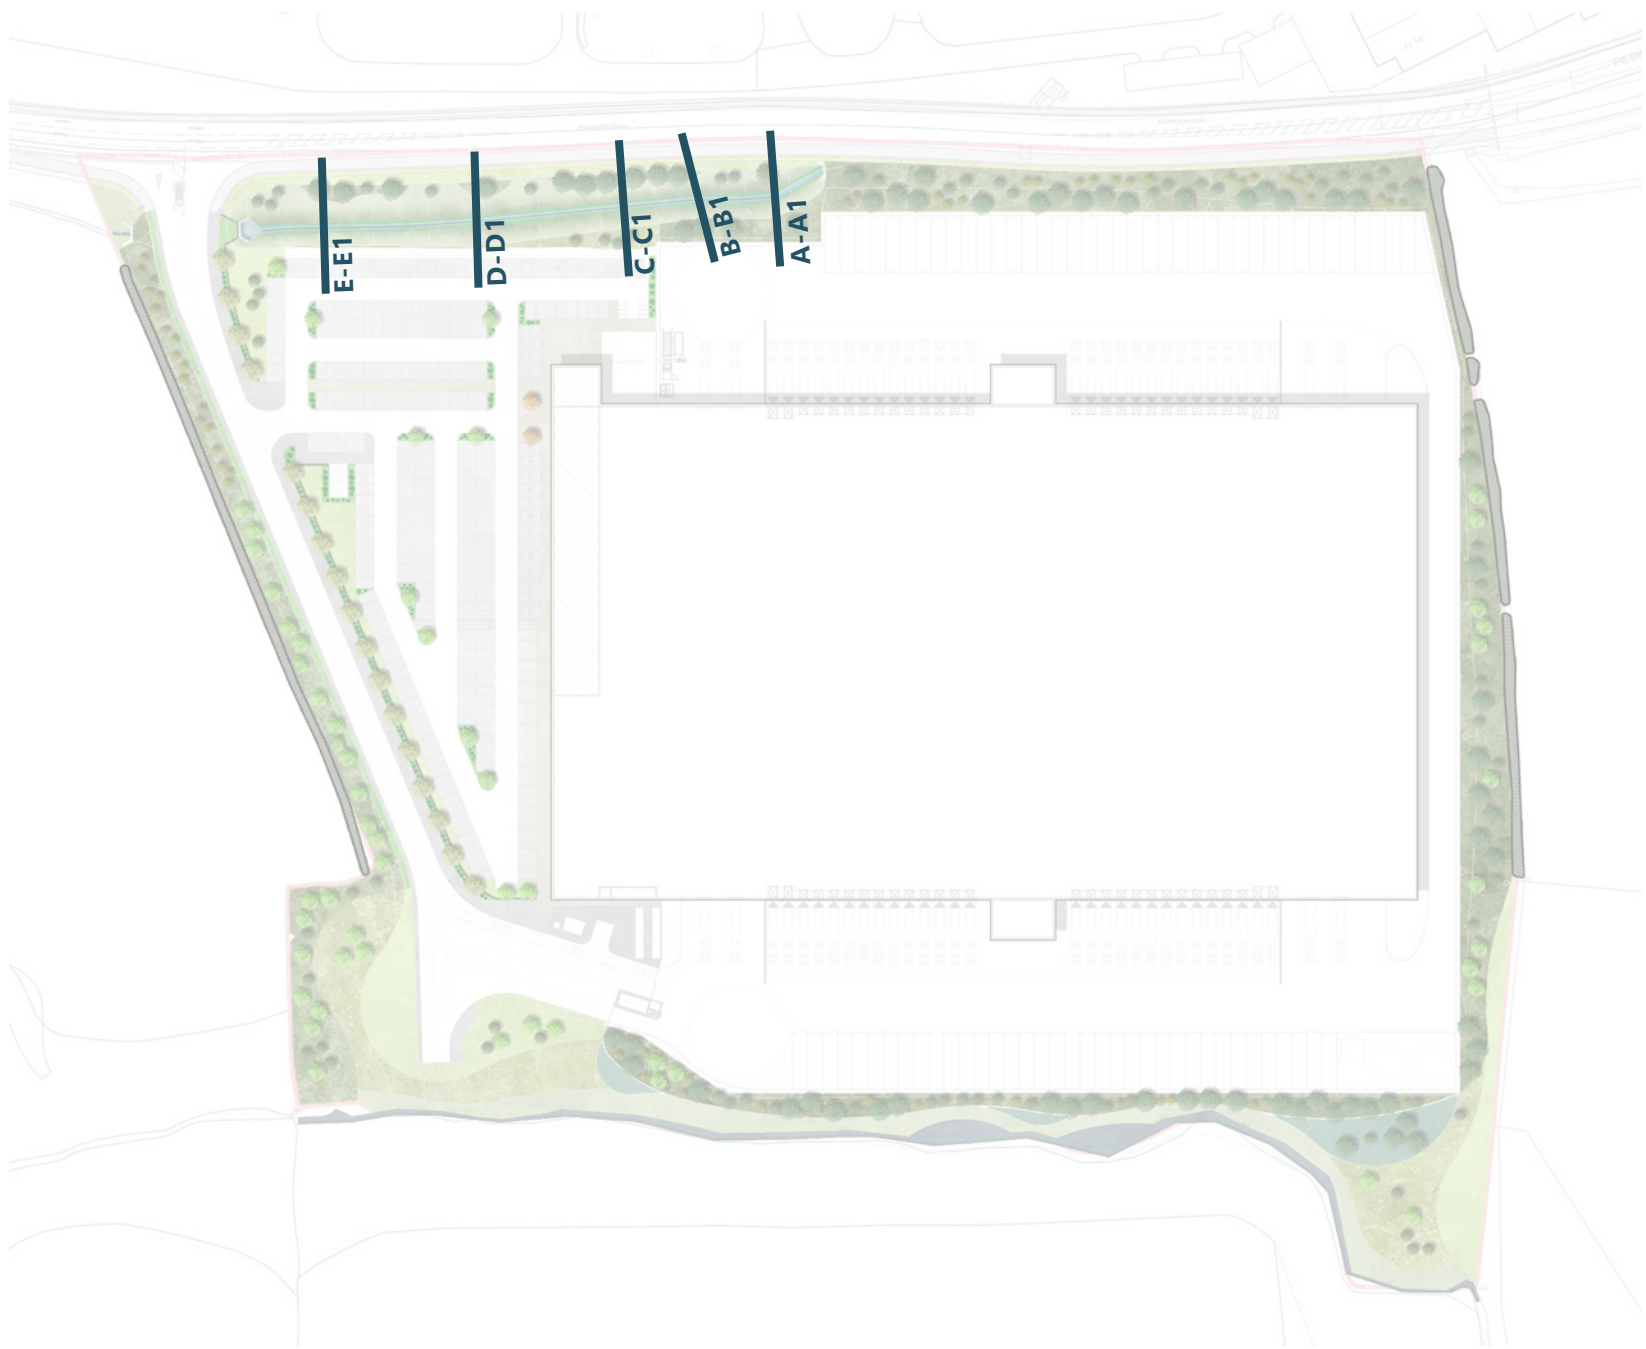

Section E-E1

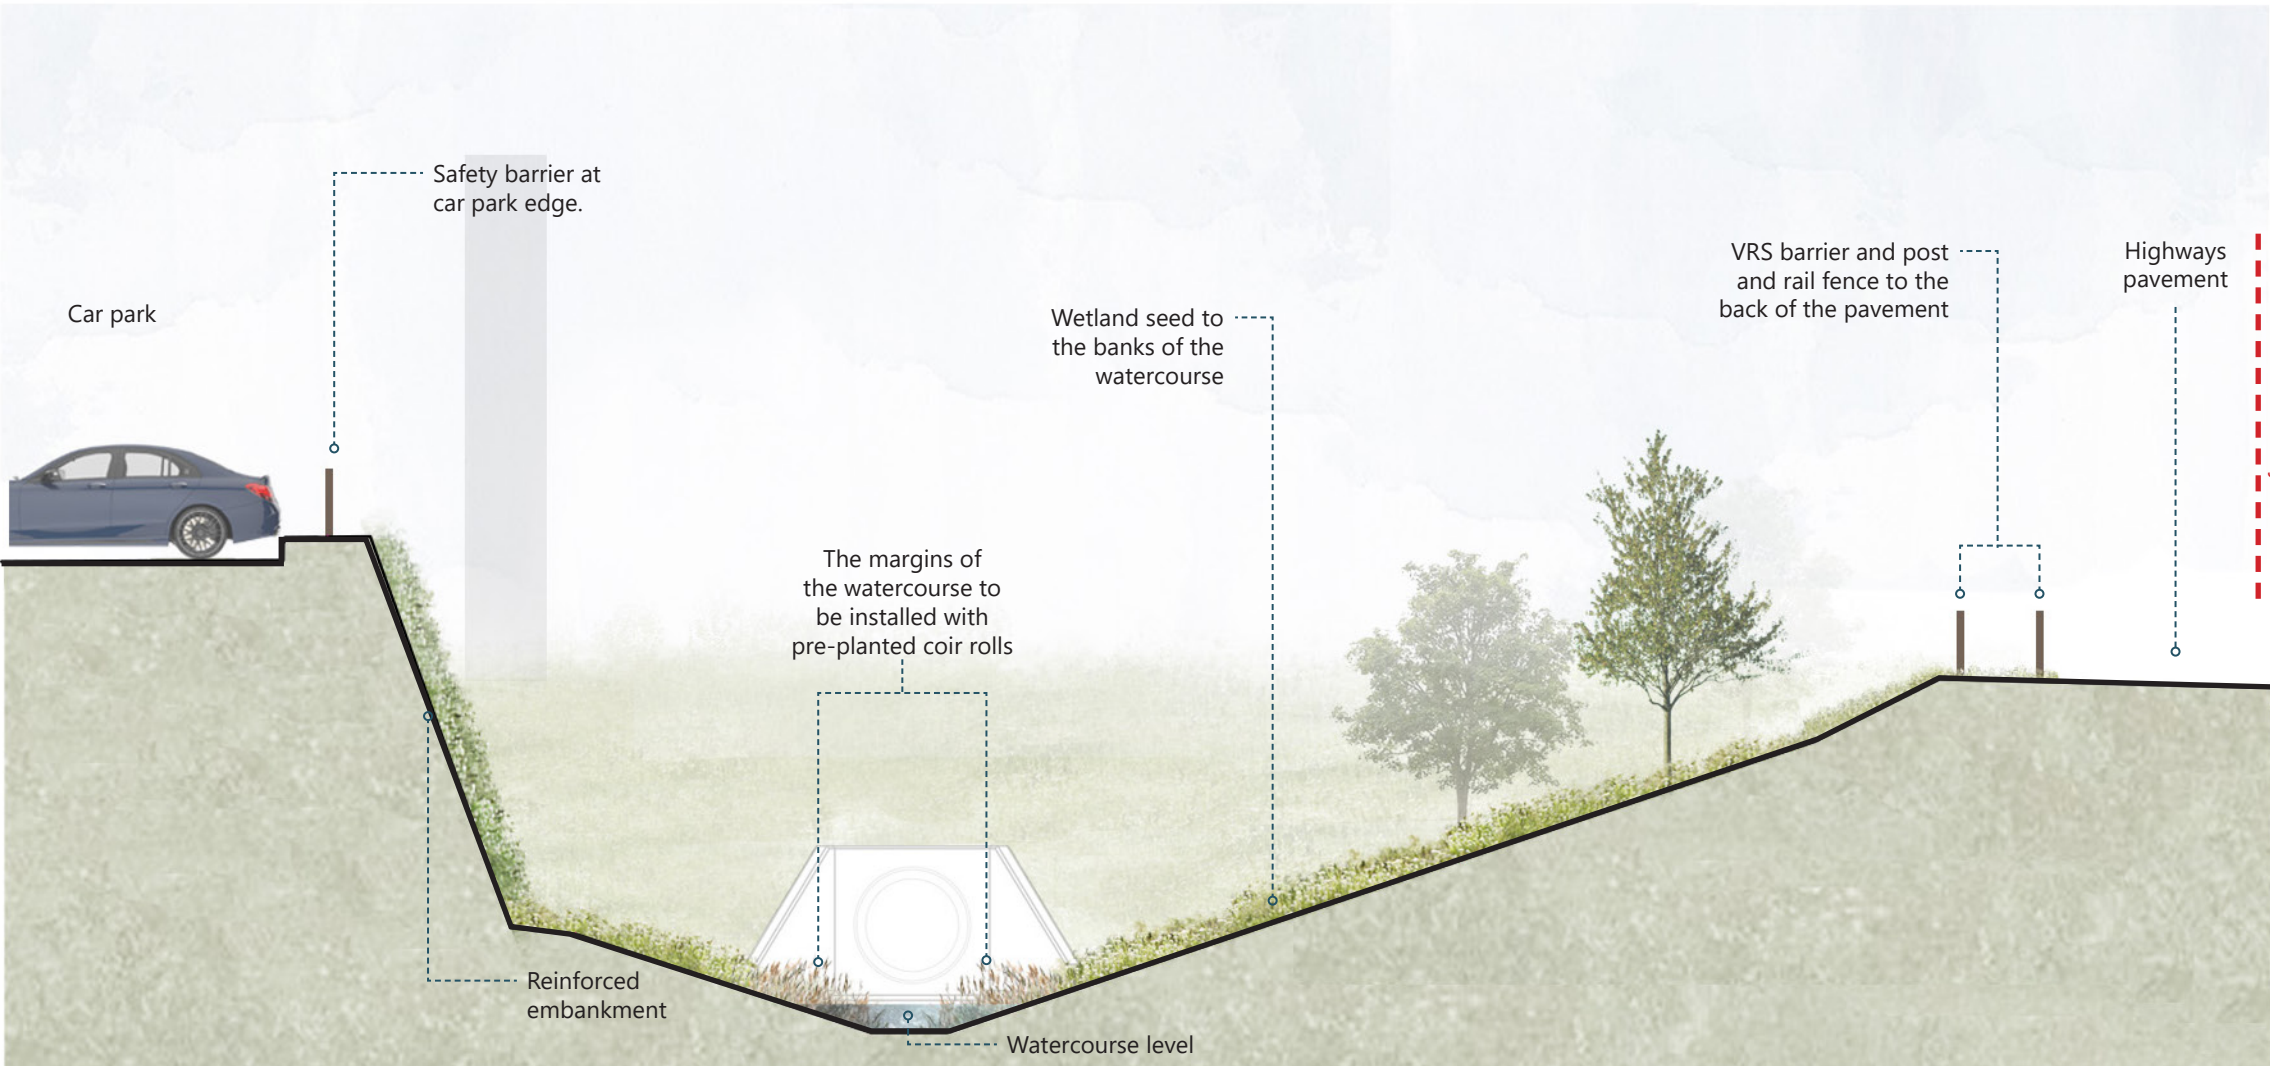

E

E1