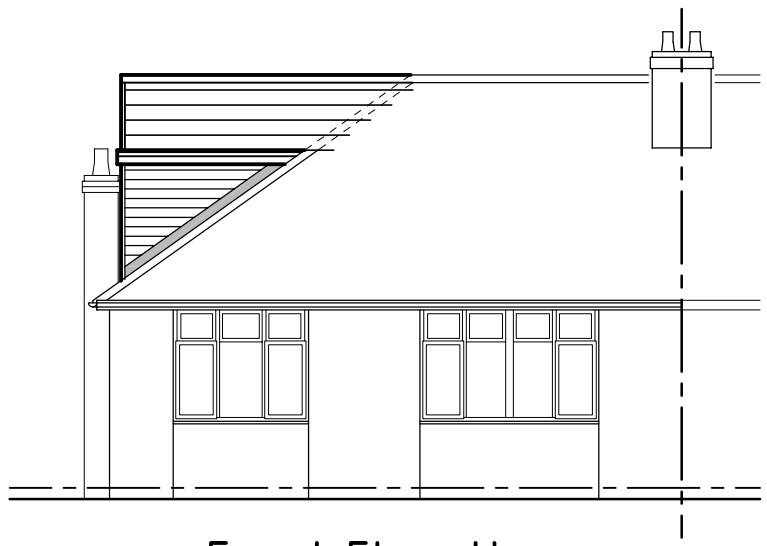

Front Elevation

SCALE 1:100

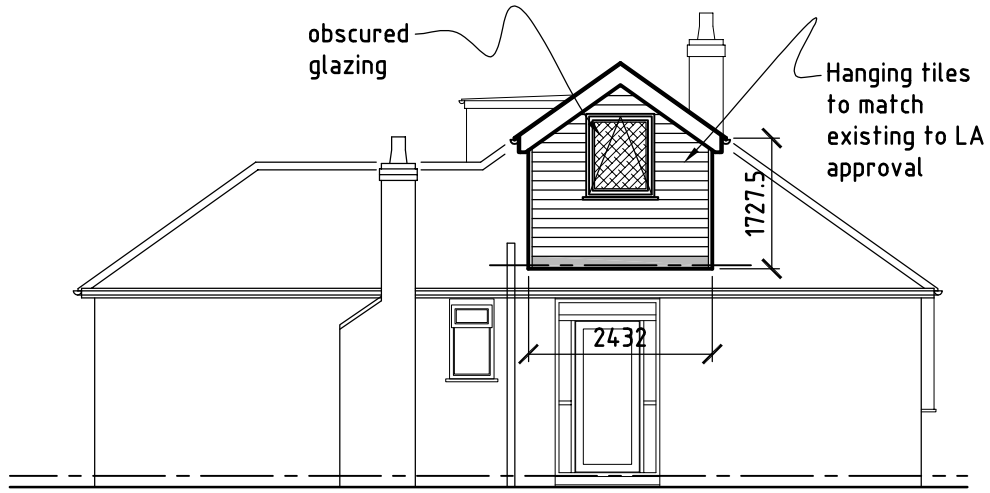

Side Elevation

SCALE 1:100



Rear Elevation

SCALE 1:100

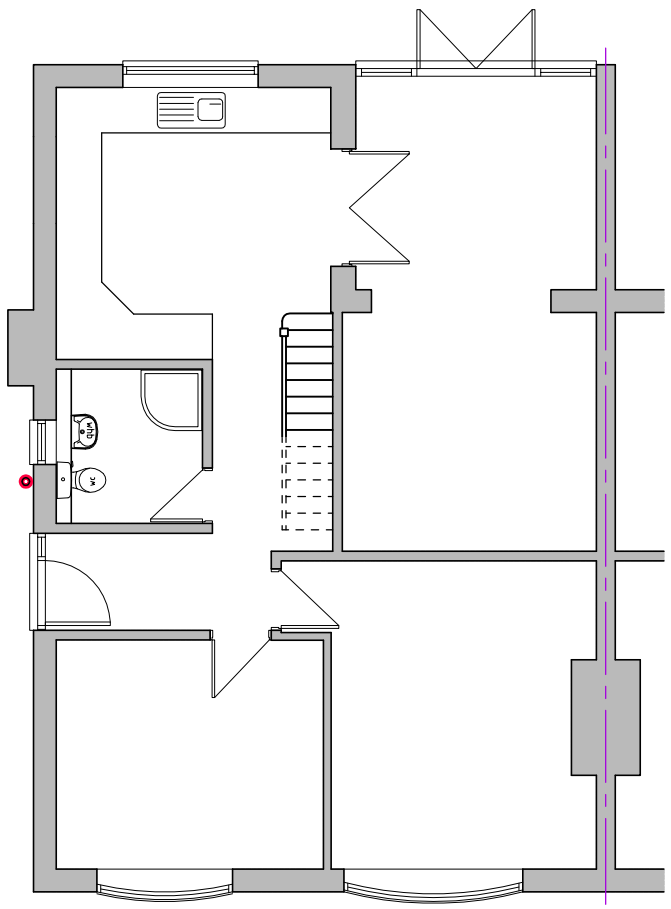

Ground Floor Plan

SCALE 1:100

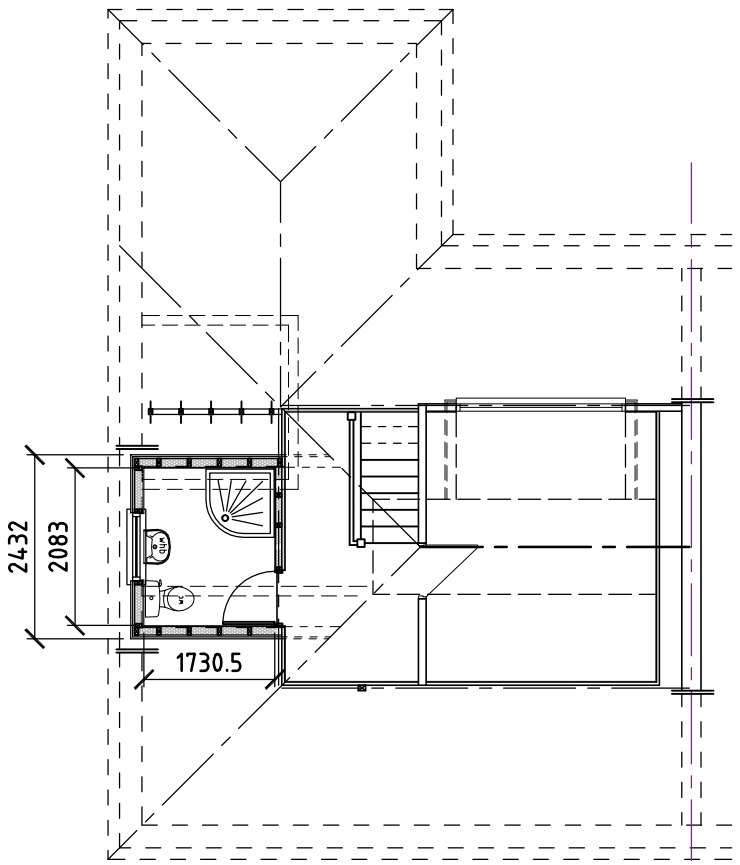

First Floor Plan

SCALE 1:100

GENERAL NOTES

ROOF CONSTRUCTION
New Roof tiles: colour and type to match existing or similar to LA approval.

DORMER CONSTRUCTION
Hanging tiles, as close a match to existing as practicable (suitable for vertical hanging) to LA approval

Rev.	Amendments	Date

ISSUED FOR : Planning & Building Regulations

CLIENT

Mr & Mrs Bob Sweet

PROJECT–SCHEME

4 Ladyhouse Close
Milnrow. OL16 4EB

TITLE

Side Dormer
for Bathroom
Proposed Plans & Elevs.

PROJECT No.	DRG. No.	SCALE
	S002	1:100
DRAWN	DATE	REVISION
	Feb. 2019	A