


LOCATION PLAN
1:1250

Dimensioning
Figured dimensions only to be taken from these designs and drawings. Work to annotated dimensions only. All dimensions to be checked on site. Architectural designers to be informed immediately of any discrepancies before work proceeds. Drawings are to be read in conjunction with relevant specifications, structural engineers and service engineers' drawings.

Rev	Description	Date
A	Issued for Planning	20/08/22

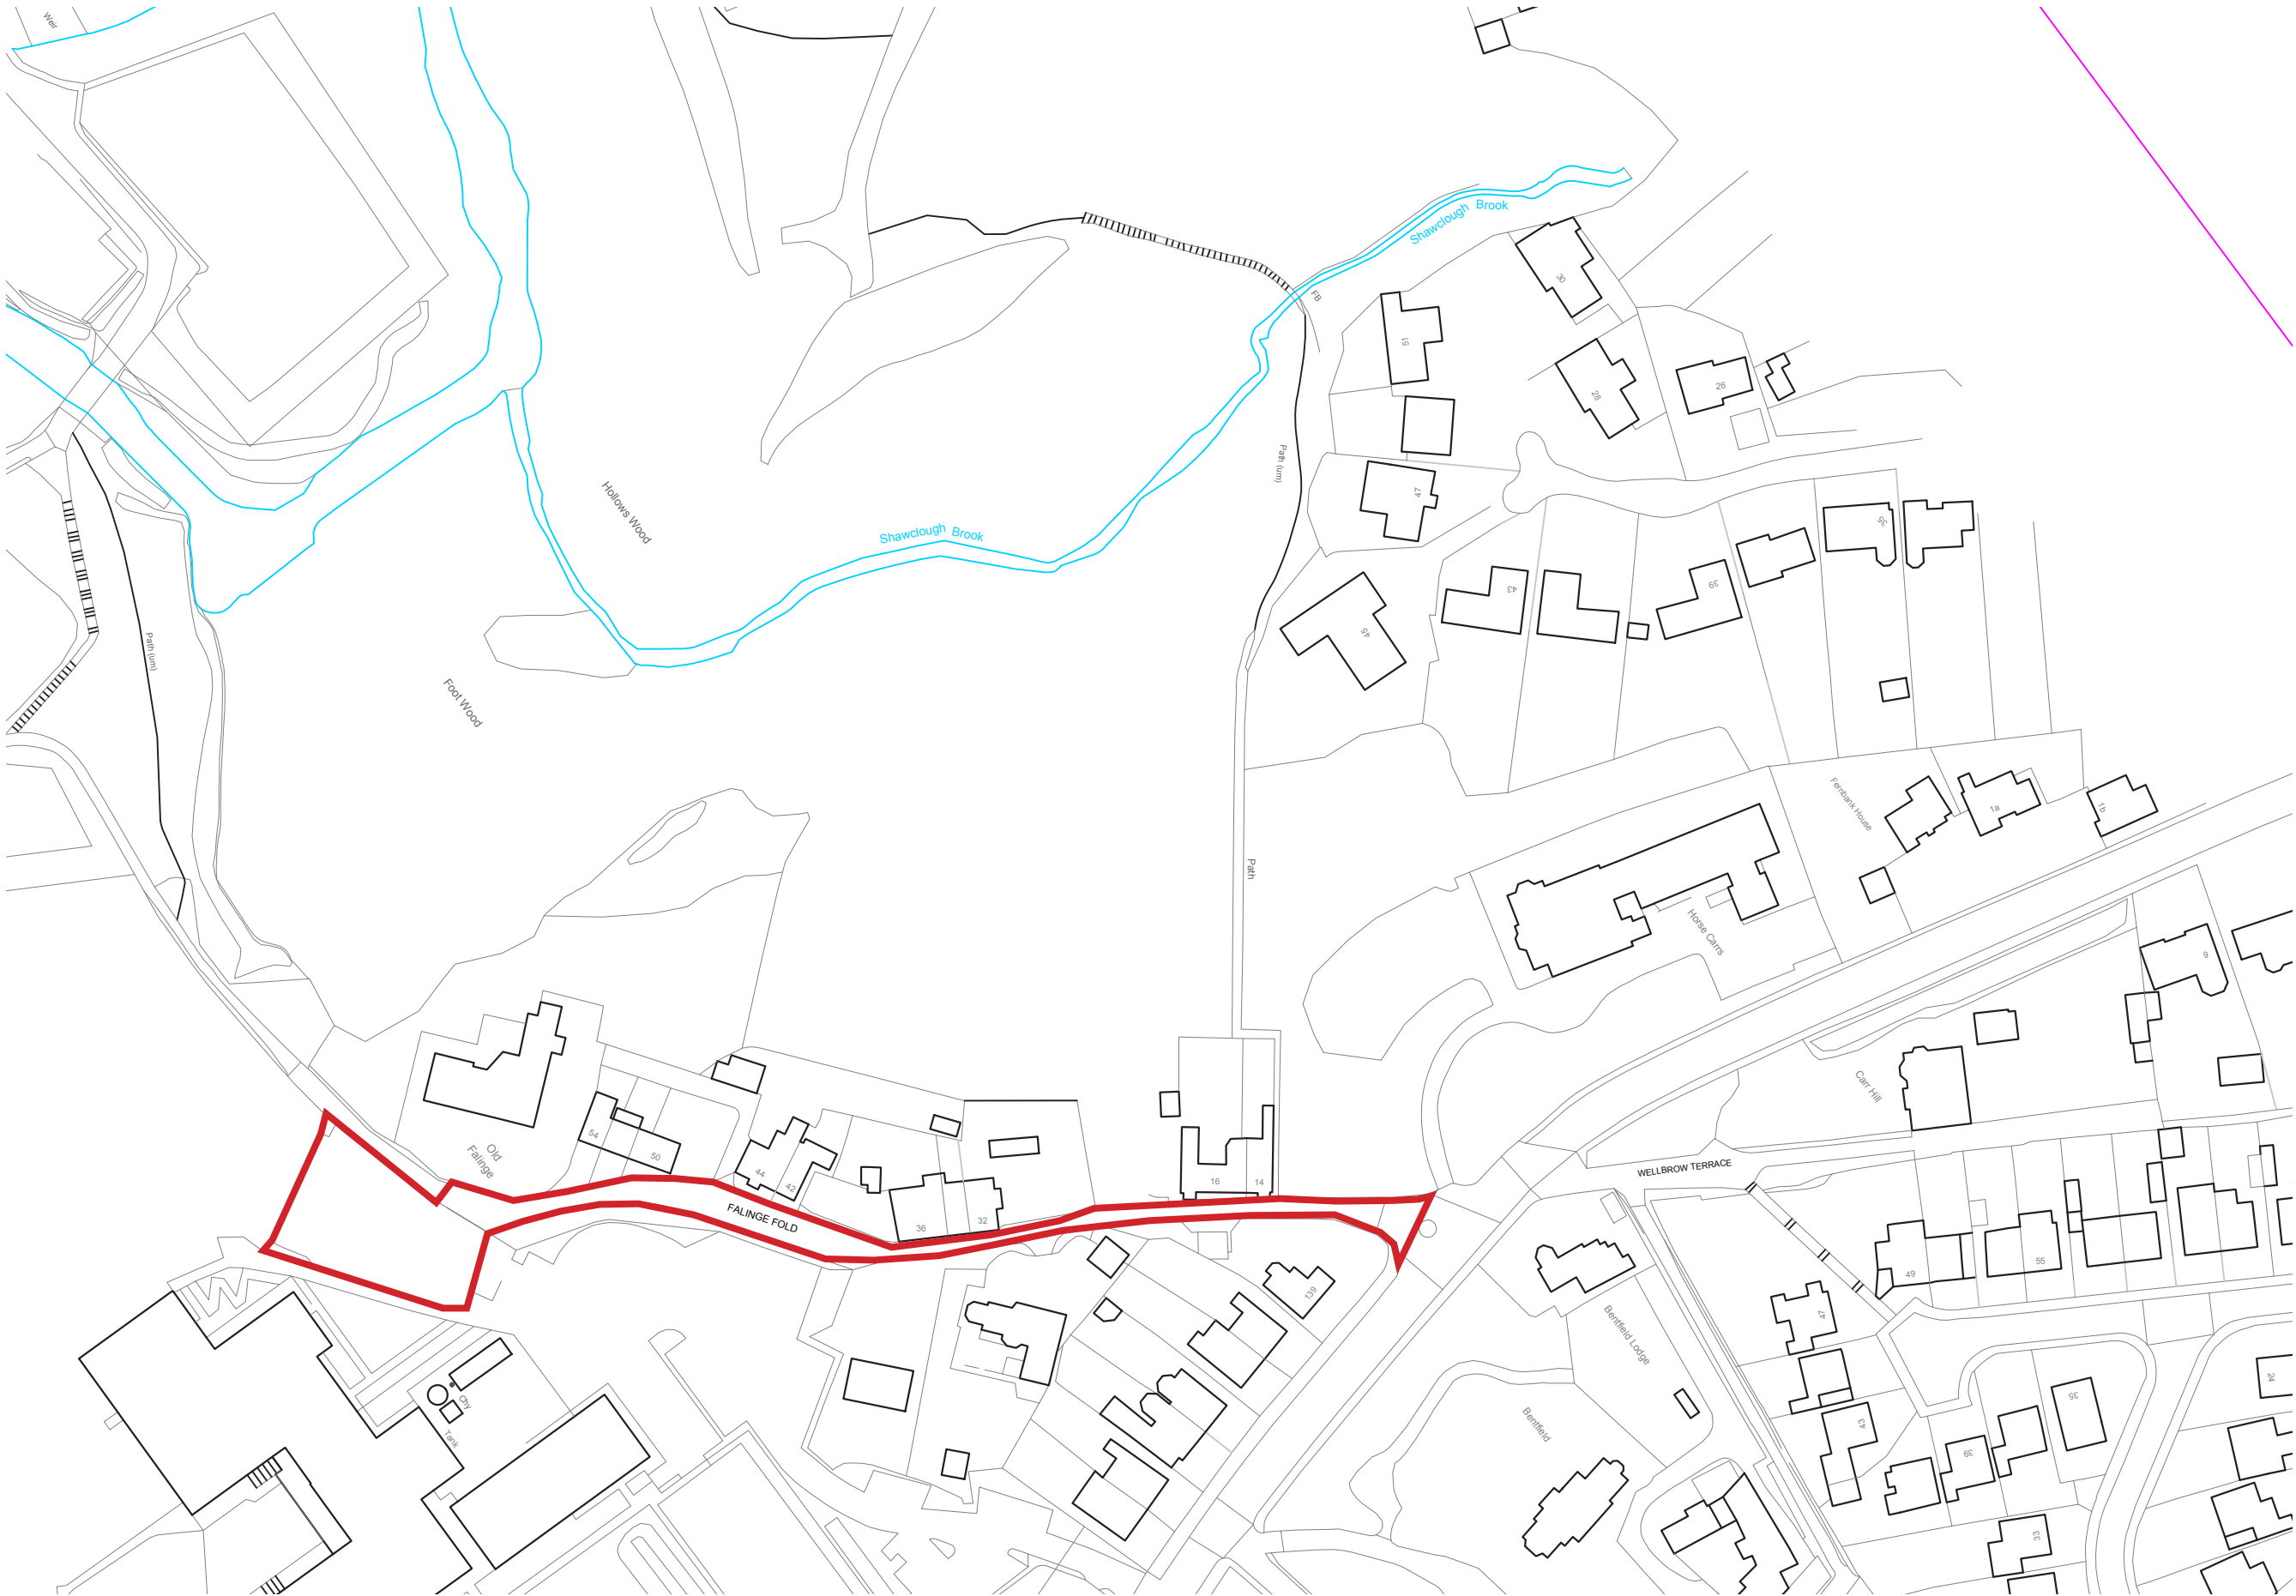

CLIENT:
Property Owner

PROJECT:
Land off Falinge Fold,
Rochdale,

TITLE:
Location Plan

SCALE:
1:1250 @ A3

DRAWING NO.
Sheet 1

REV:
A

DATE:
Aug 2023