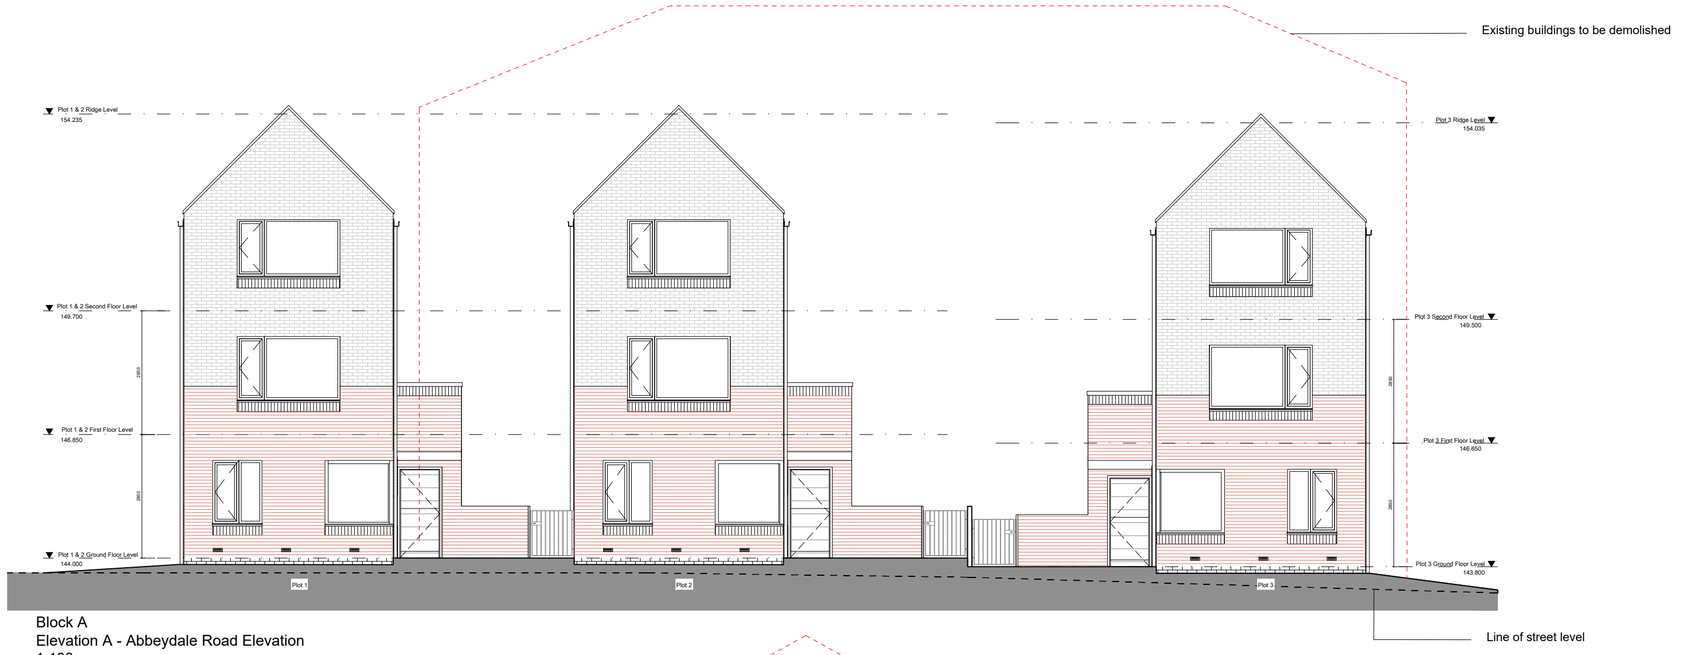

Block A
Elevation A - Abbeydale Road Elevation
1:100

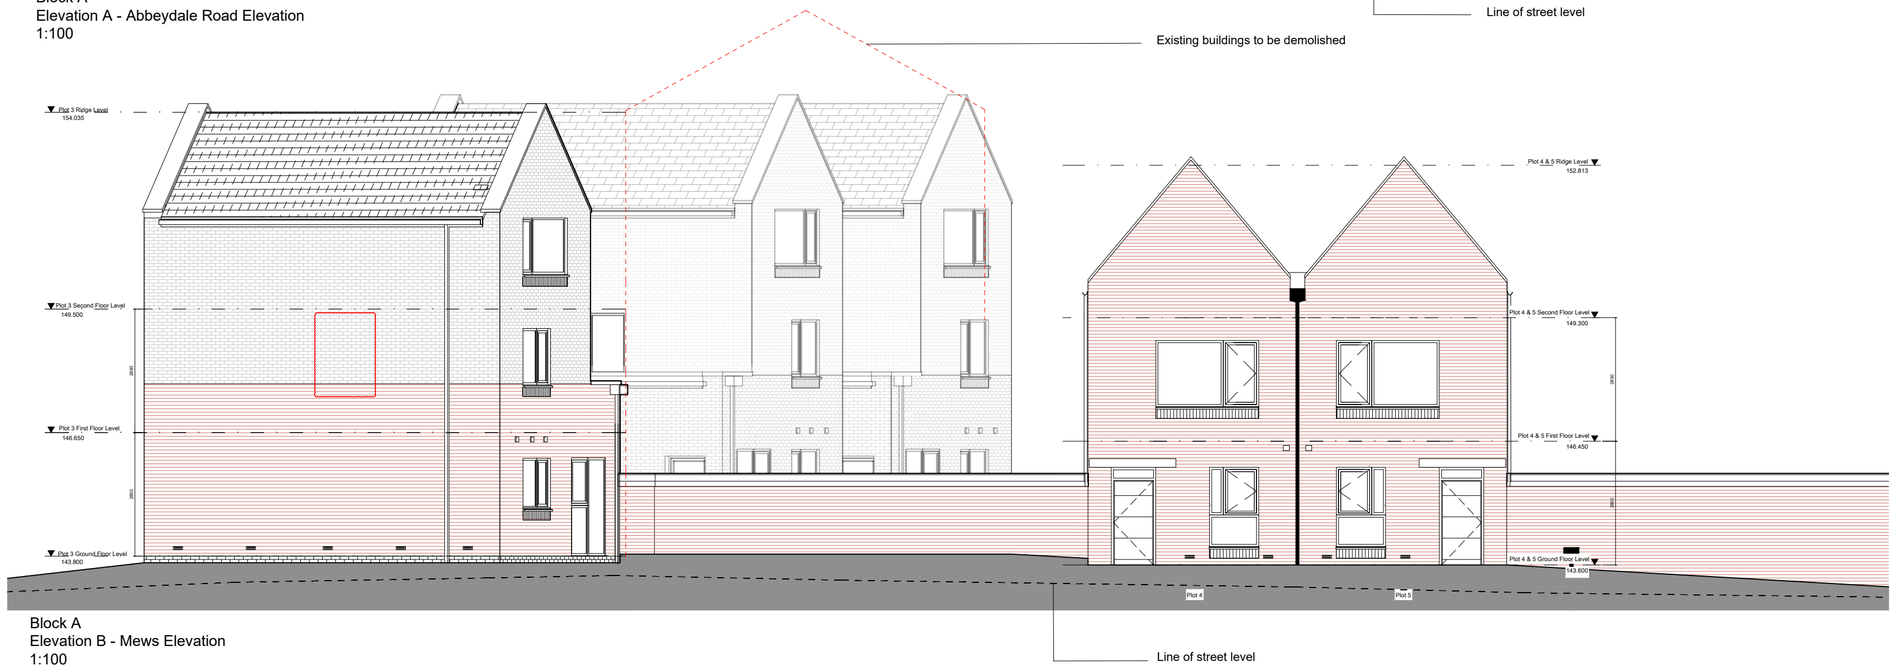

Block A
Elevation B - Mews Elevation
1:100

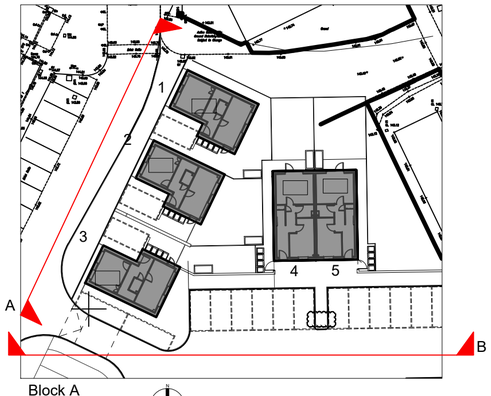

Block A
Site Key Plan
1:500

1. Mixed red brick

2. Uniform red brick

3. Light grey/silver metal shingle tile

0 2 4 6 8 10m

1:100

0 10 20 30 40 50m

1:500

Do not scale from this drawing.
The contractor is to check all dimensions on site and report any discrepencies to MHA.
© 2020 Michael Hyde and Associates. All rights reserved. This drawing has been produced for Engie for Abbeydale and is not intended for use by any other person or any other purpose.
MHA Architects is a trading name of Michael Hyde and Associates, a limited company registered in England and Wales under company number 1178091 whose registered office is at Suite 1B Origin, 70 Spring Gardens, Manchester, M2 2BQ.

REV	DATE	DESCRIPTION	DRN	CHK
P3	2020-12-18	Updated to show window height amendments.	JJC	JL
P2	2020-11-10	Plot 3 first floor window variant omitted.	JJC	LM
P1	2020-10-30	Initial issue	JJC	AC

CLIENT
Engie

PROJECT TITLE
Abbeydale
Rochdale

TITLE
Block A Street Elevation To Indicate Proposed Amendments

SUITABILITY
For Information

DRAWN / CHECKED	INITIAL ISSUE DATE	SCALE
JJC / AC	10 2020	1:100 @ A2

DRAWING ID

Project	Originator	Volume	Level	Type	Role	Number	Status	Revision
JR008616	MHA	A	XX	DR	A	03212	S2	P3

mha ARCHITECTS
Suite 1B Origin
70 Spring Gardens
Manchester
M2 2BQ
t +44 (0)161 834 1018
f +44 (0)161 834 4798
e contact@mhaarchitects.com
w www.mhaarchitects.com