REAR OF FULTONS RETAIL SHOP

01439

YARD TO ADJACENT PROPERTY

SECURITY GATE

SVP

W.C.

C.H. BOILER

UP

FORECOURT

SOLID WALLS

BLOCKED UP DOORWAY

SOLID WALL

2900 CEILING HEIGHT

SOLID FLOOR

BEAM & BLOCK FLOOR ABOVE ?

HIGH LEVEL WINDOW

UP

R.W. GULLEY

I.C.

R.W. GULLEY

900 HIGH TIMBER POST & RAIL FENCE

BOUNDARY

1 EXISTING GROUND FLOOR PLAN

SCALE 1:50 @ A3

18/12/2018

18/462/01

CONVERSION TO HOUSE IN MULTIPLE OCCUPATION

6 BETHEL STREET, HEYWOOD OL10 1HU

01439

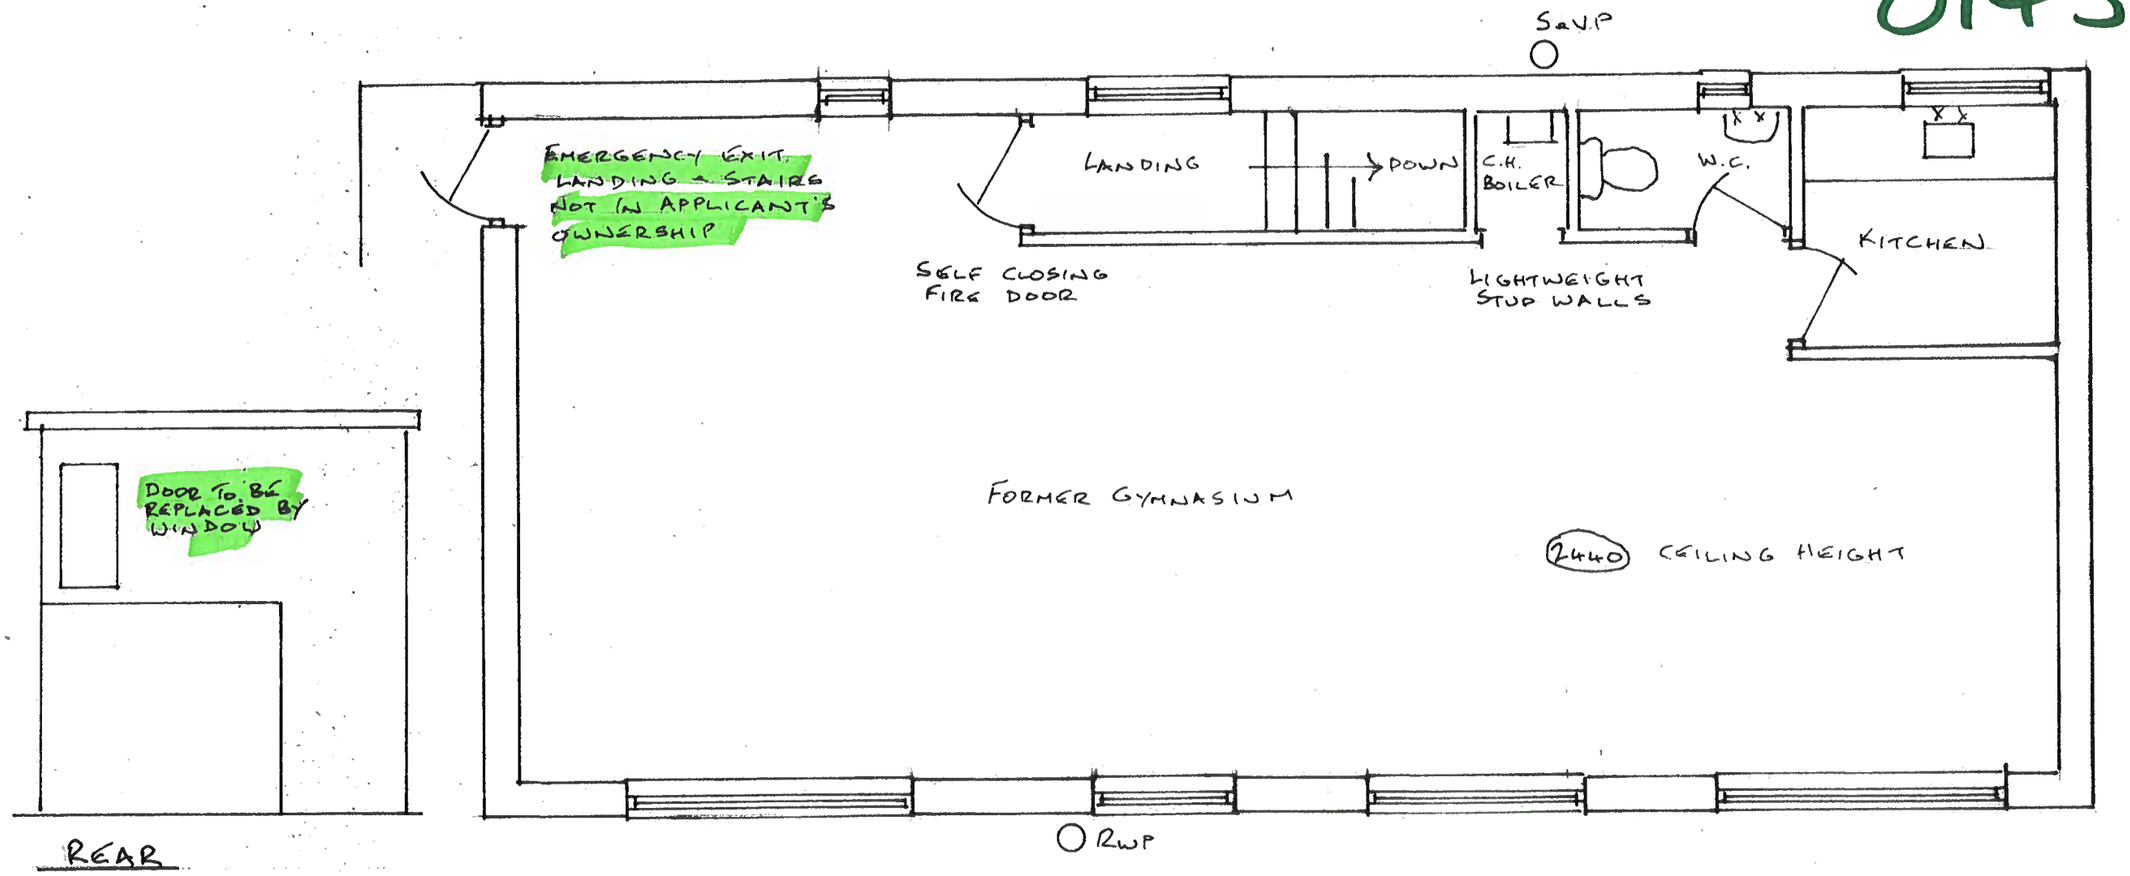

REAR

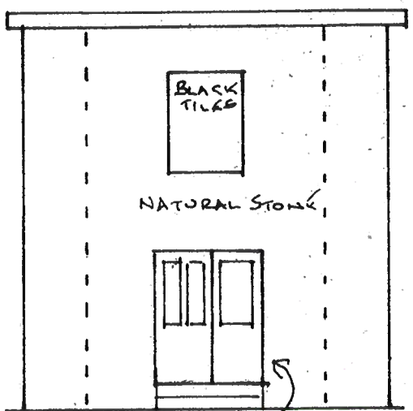

FRONT

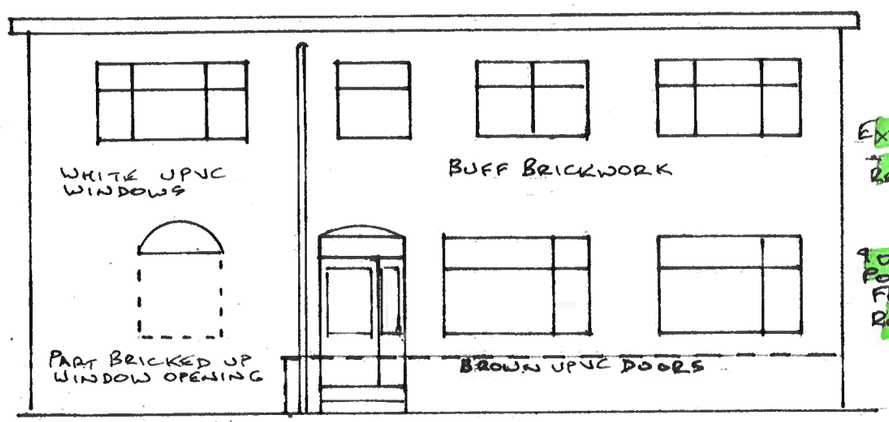

SIDE ELEVATION

2A EXISTING FIRST FLOOR PLAN

17/01/2019 - REAR ELEVATION - FENCE ADDED
18/12/2018

18/462/02A

CONVERSION TO HOUSE IN MULTIPLE OCCUPATION
6, BETHEL STREET, HEYWOOD OL10 1HU

SCALE 1:50 & 1:100 @ A3

01439

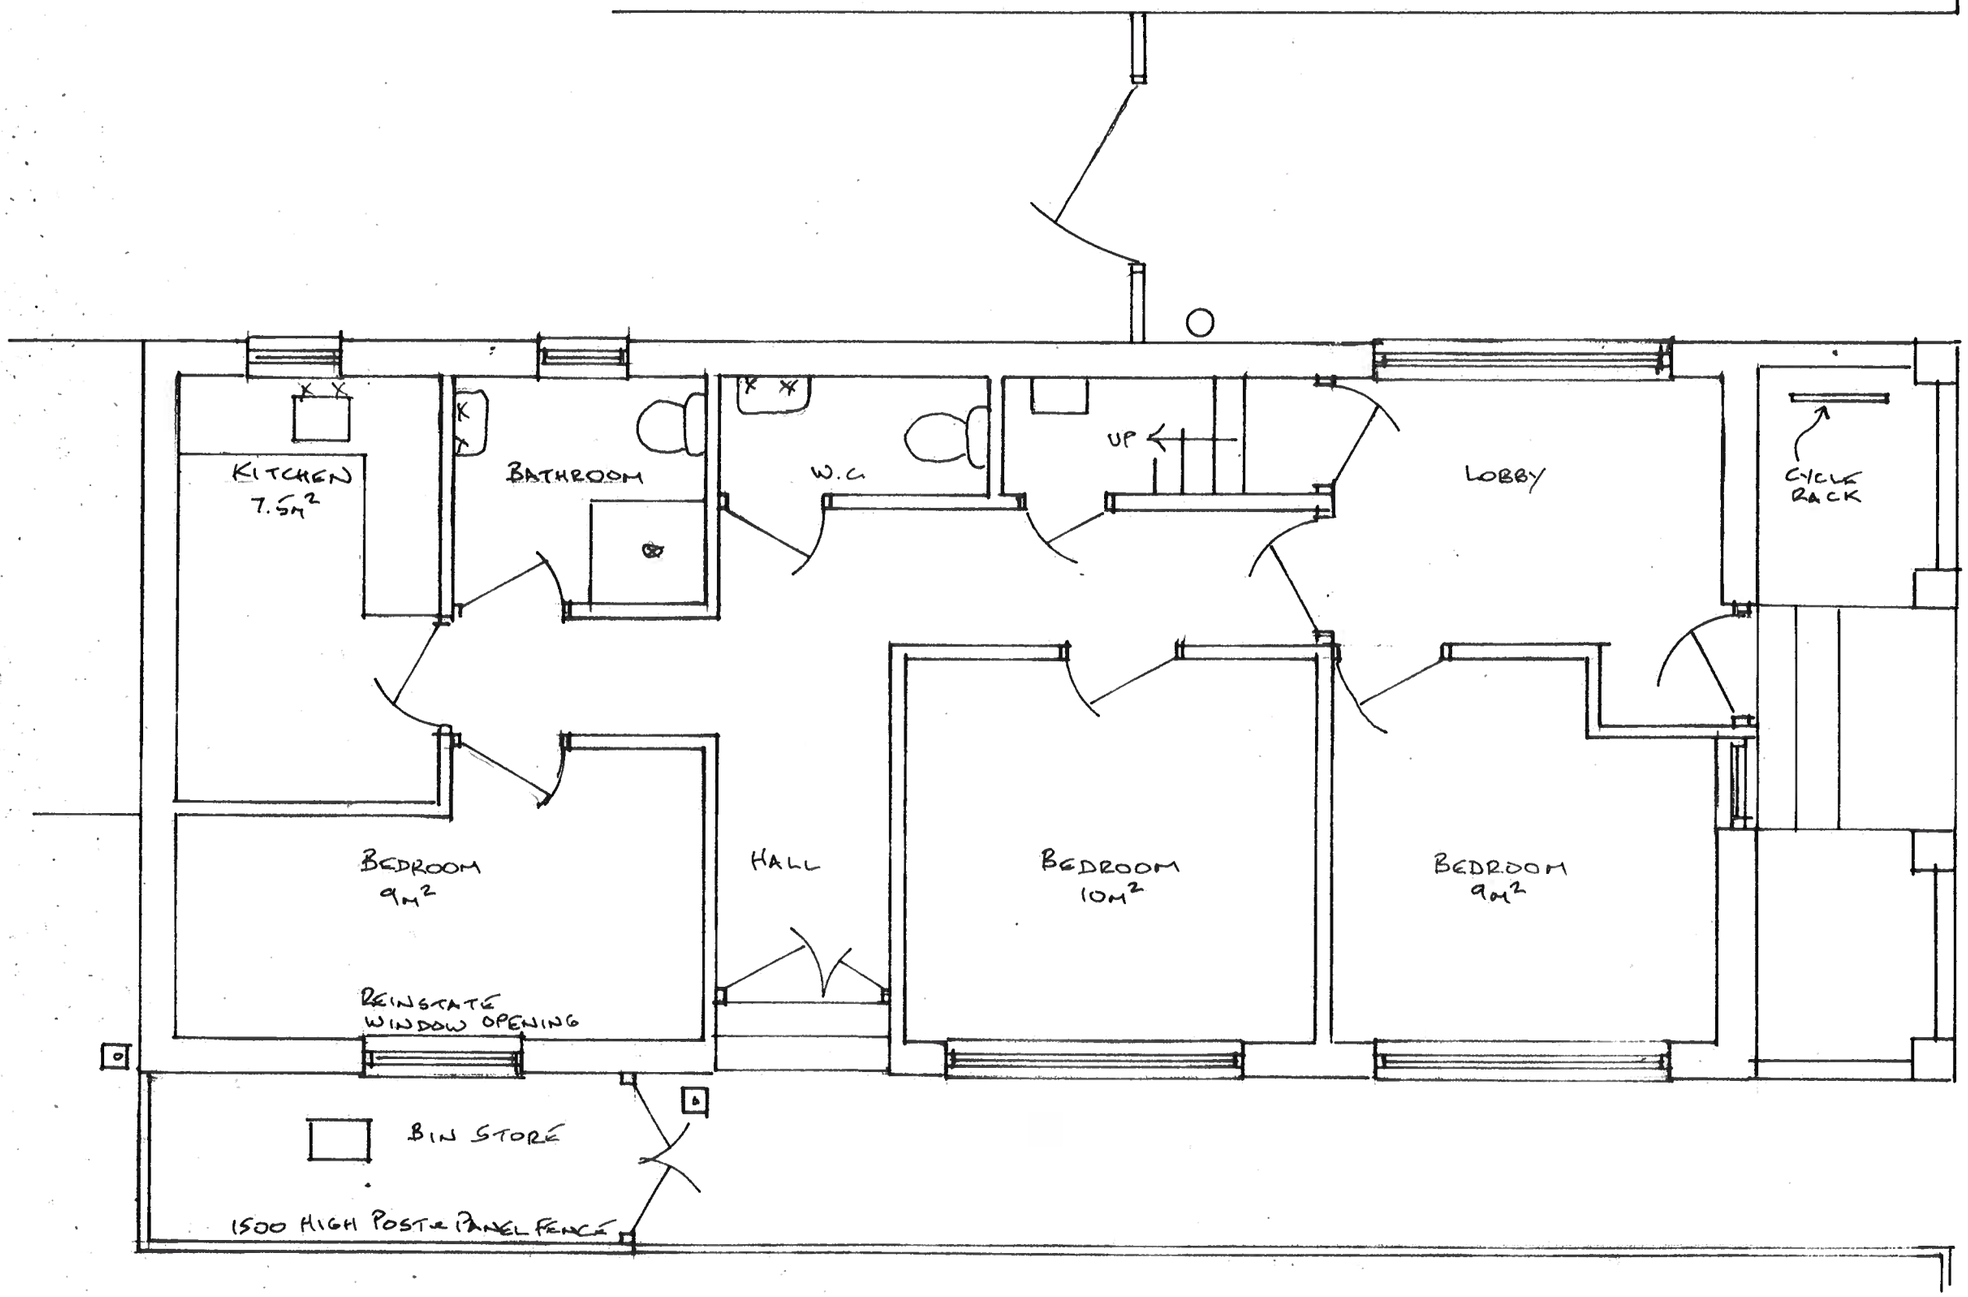

3 PROPOSED GROUND FLOOR PLAN

SCALE 1:50@A3

18/12/2018

18/462/03

CONVERSION TO HOUSE IN MULTIPLE OCCUPATION
6 BETHEL STREET, HEYWOOD OL10 1HJ

01439

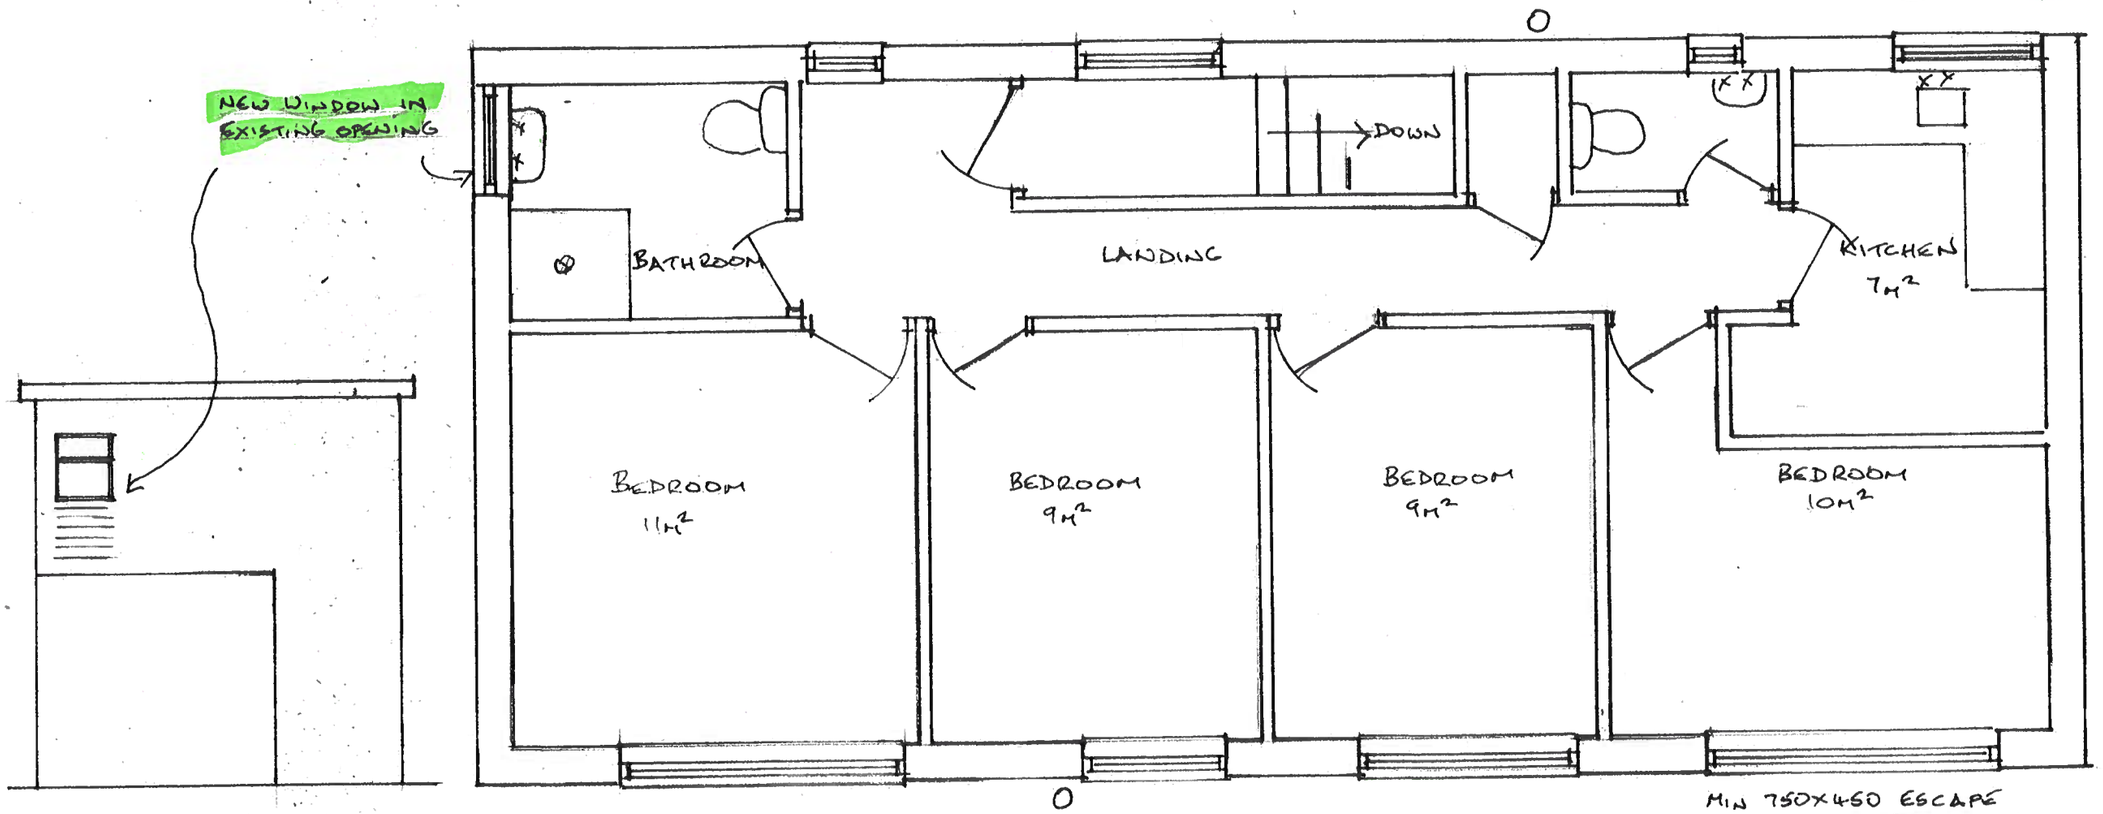

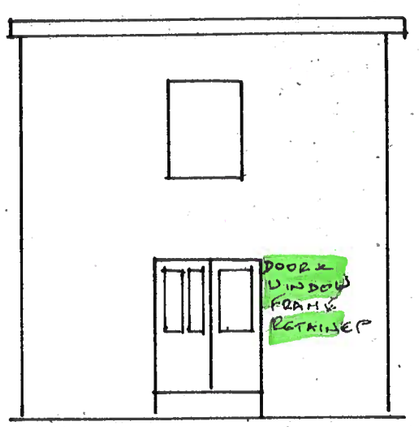



4A PROPOSED FIRST FLOOR PLAN

17/01/2019 - FENCE DETAIL ADDED
18/12/2018

18/462/04A

CONVERSION TO HOUSE IN MULTIPLE OCCUPATION
6, BETHEL STREET, HEYWOOD OL10 1HJ

SCALE 1:50 & 1:100 @ A3