

KEY

① Existing fascia signage

② Existing fire escape

③ Existing CCTV camera

④ Existing barclays car parking signage

⑤ Existing external air condenser

| STATUTORY STATUS |     |
|------------------|-----|
| LISTED           | YES |
| CONSERVATION     | NO  |

NOTE

This drawing has been prepared from historical information that cannot be guaranteed accurate. Responsibility is not accepted for errors made by others in scaling from this drawing. All construction information should be taken from figured dimensions only. All dimensions should be checked on site prior to the manufacture of any components.

HATCHING

New Partition wall

Existing Partition wall

New Partition wall

Structural wall

New Partition wall

Area not in scope

|            |     |       |         |                |
|------------|-----|-------|---------|----------------|
| 03-03-2023 | A   | HU    | JW      | ISV Amendments |
| DATE :     | REV | DRAWN | CHECKED | NOTES          |

ISG

ISG  
Boleyn House,  
St Augustines  
Business Park,  
Whitstable,  
Kent CT5 2QJ

Project

HEYWOOD CHURCH ST



2/10 CHURCH STREET  
HEYWOOD, LANCASHIRE  
OL10 1LN  
PIM No.

BARCLAYS

Drawing Title

SOUTHEAST SIDE ELEVATION  
AS EXISTING  
CLOSURE 2023

|                                        |           |                     |            |
|----------------------------------------|-----------|---------------------|------------|
| Branch Sort Code                       | Branch ID | Supplier Project No |            |
|                                        |           | BY108536            |            |
| Scale                                  | Drawn     | Checked             | Date       |
| 1:100@A3                               | OM        | JW                  | 14/02/2023 |
| Drg.No                                 |           |                     | Revision   |
| BY108536_323                           |           |                     | A          |
| Architectural Practice: ISG Design Hub |           |                     |            |

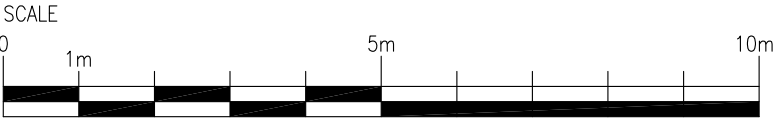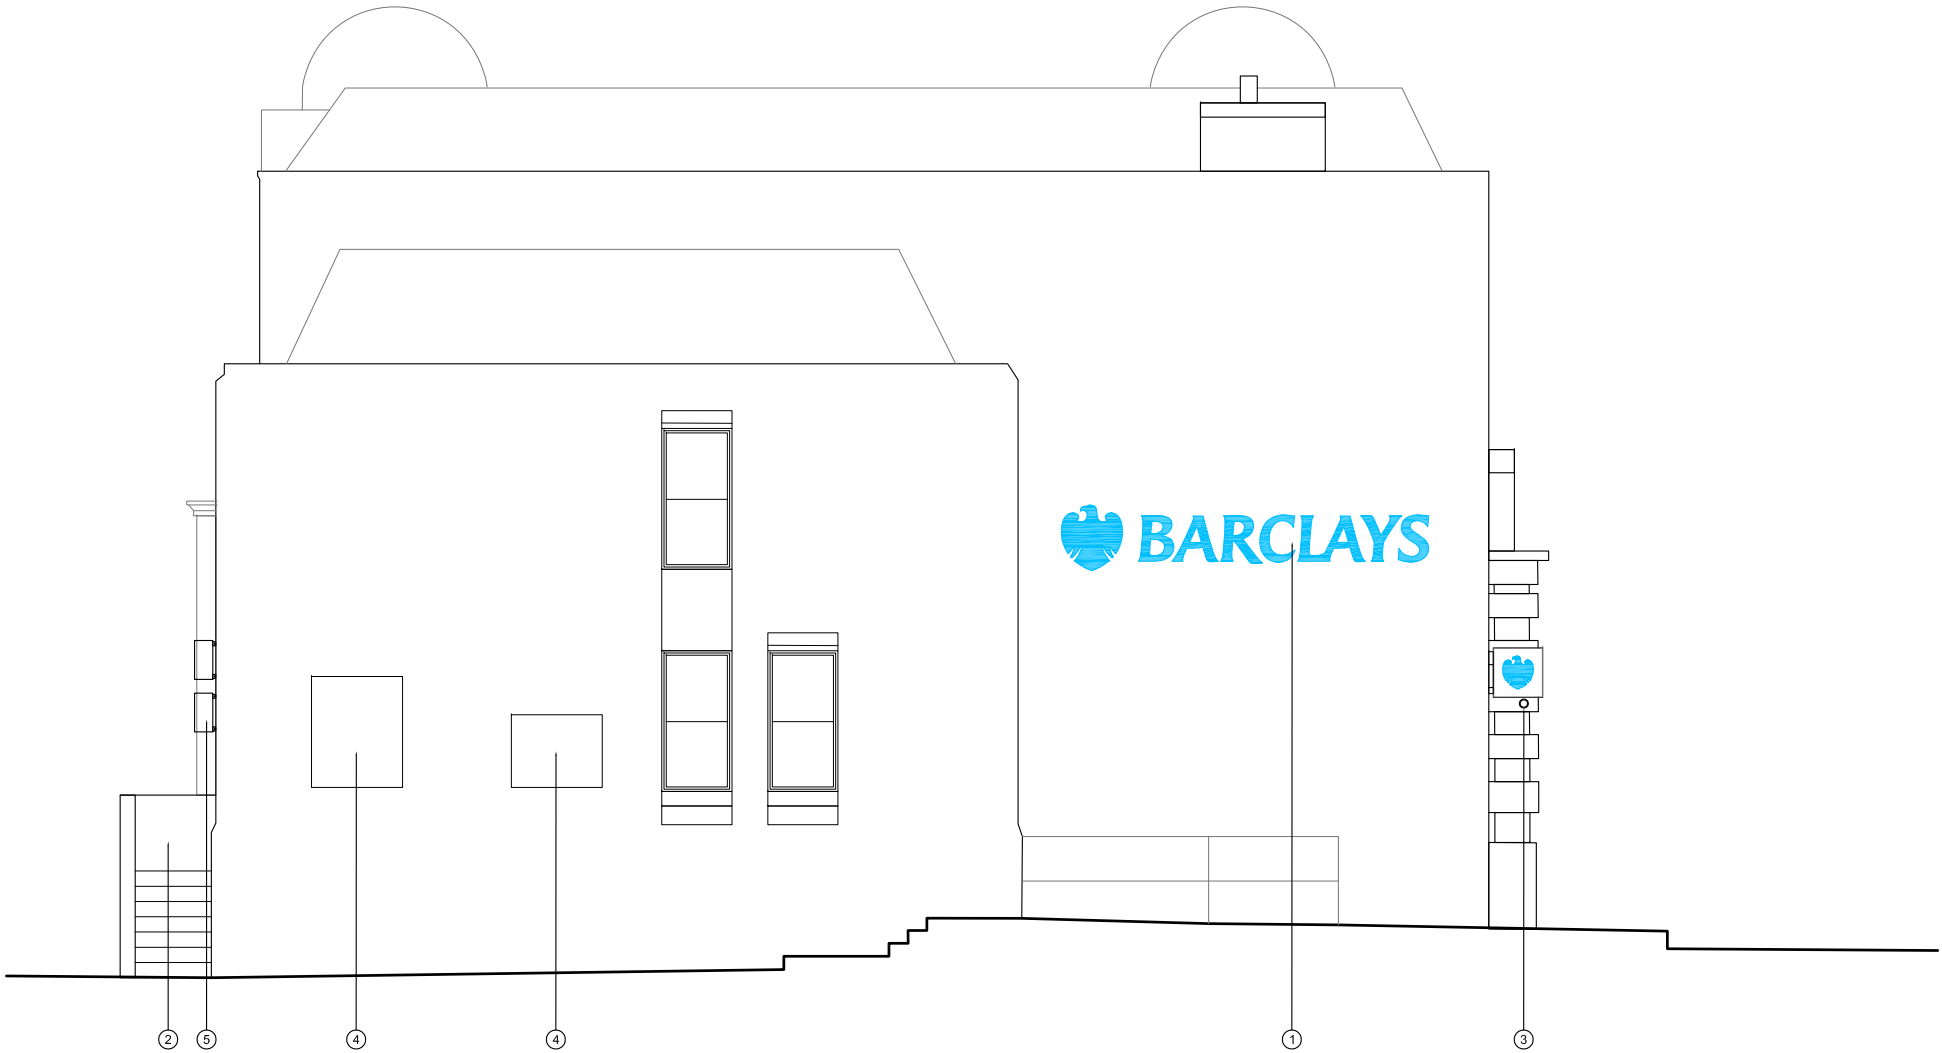

PLANNING