


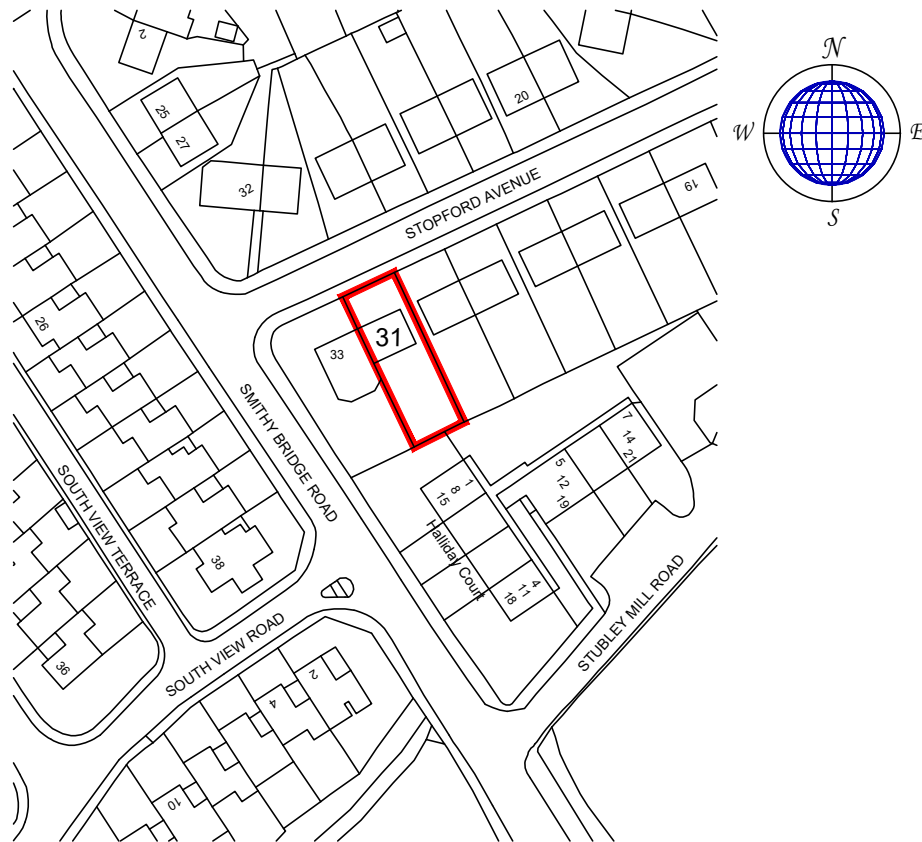

Rev.	Amendments	Date
------	------------	------

ISSUED FOR : **PLANNING**

CLIENT

Mr & Mrs Betham

-

PROJECT-Scheme

**31 Stopford Avenue
Smighybridge. Littleborough
OL15 8QH**

TITLE

1:1250 LOCATION PLAN

-

-

PROJECT No.	DRG. No. LP001	SCALE 1:1250
	DATE MAY '23	REVISION -

