


19-21 Bamford Road Heywood

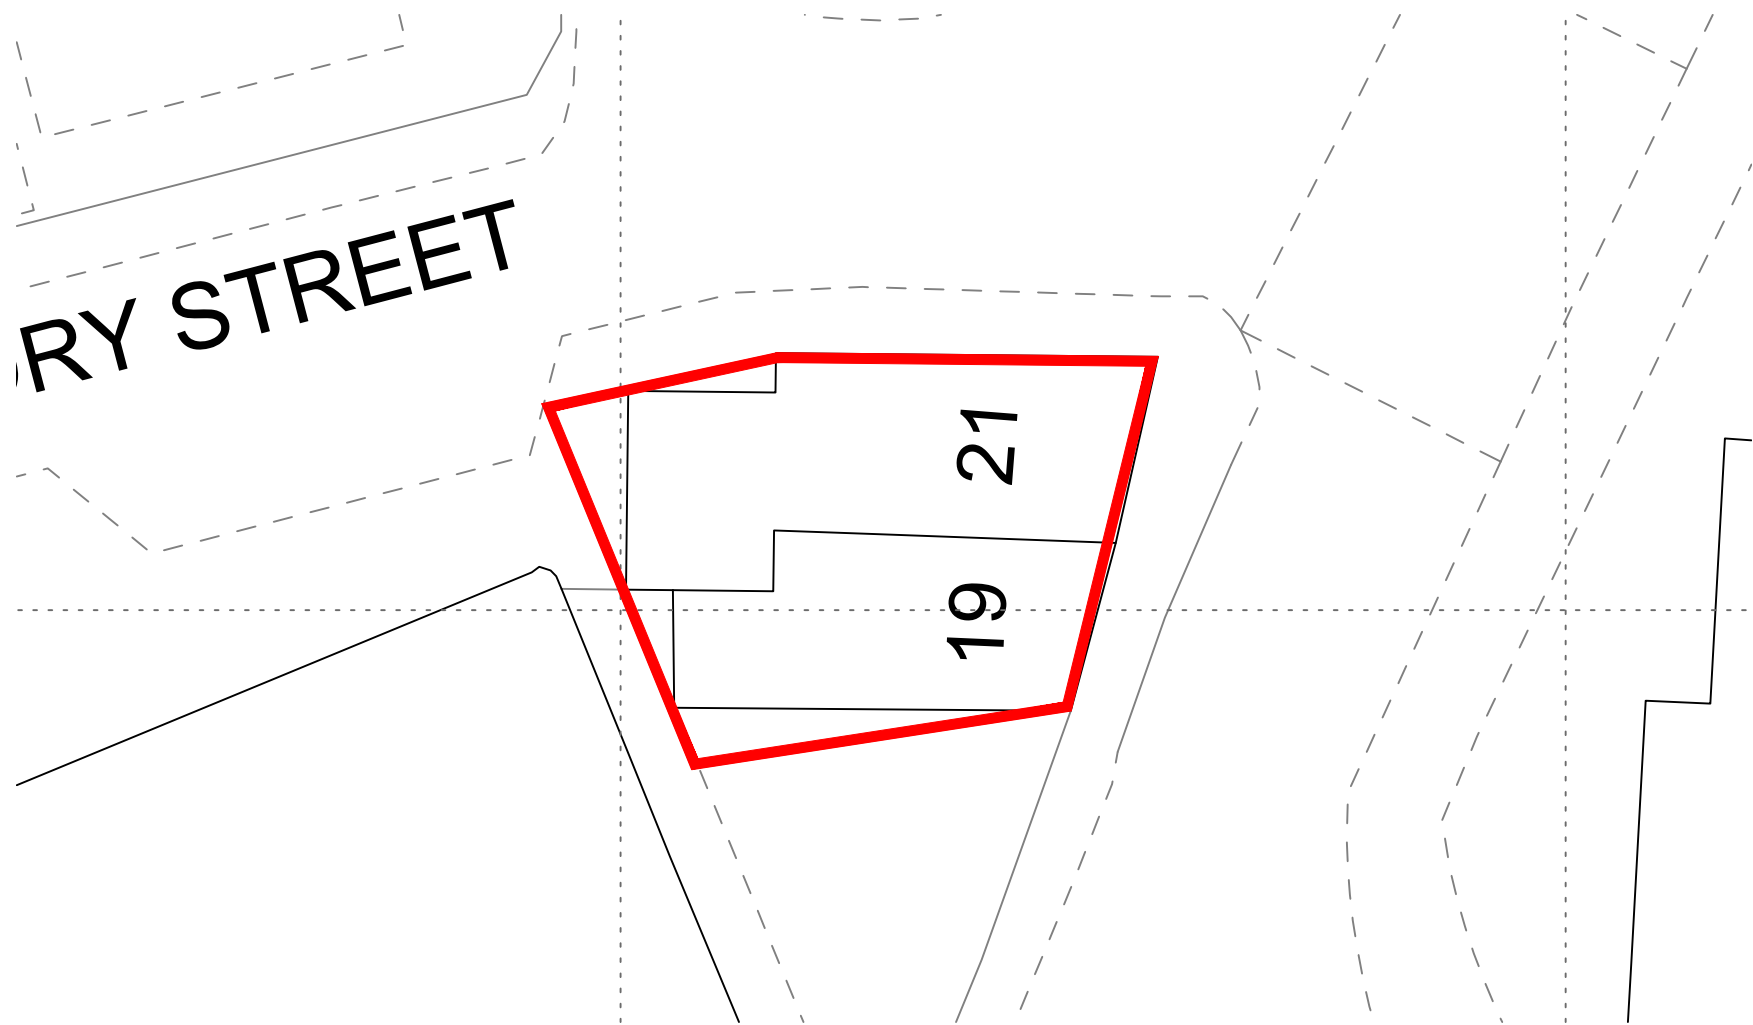

EXISTING BLOCK PLAN

scale 1-50

