NOTES

Do not Scale; it is essential that this drawing is read in conjunction with the specification and that all works are included for.

The Contractor must visit site, so as to satisfy himself as to the local conditions, access, etc. and to include for these in his costs for the works.

The Contractor is responsible for the verification of all dimensions, levels etc., on site.

EXISTING GROUND FLOOR PLAN (Scale 1:50)

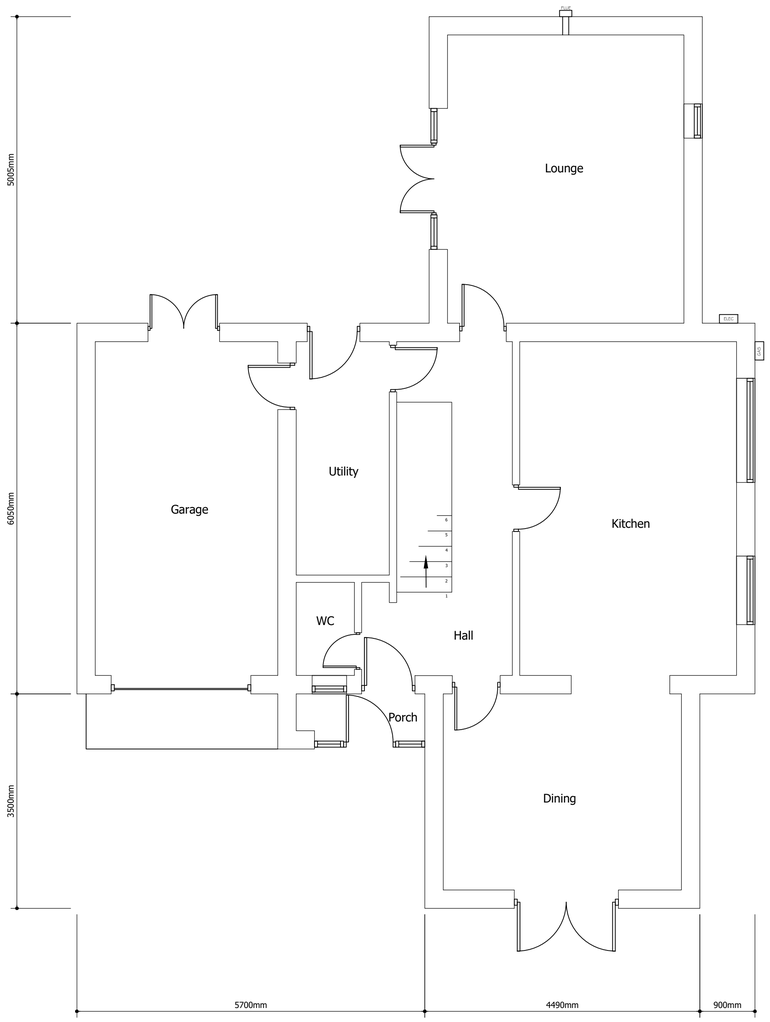

EXISTING FIRST FLOOR PLAN (Scale 1:50)

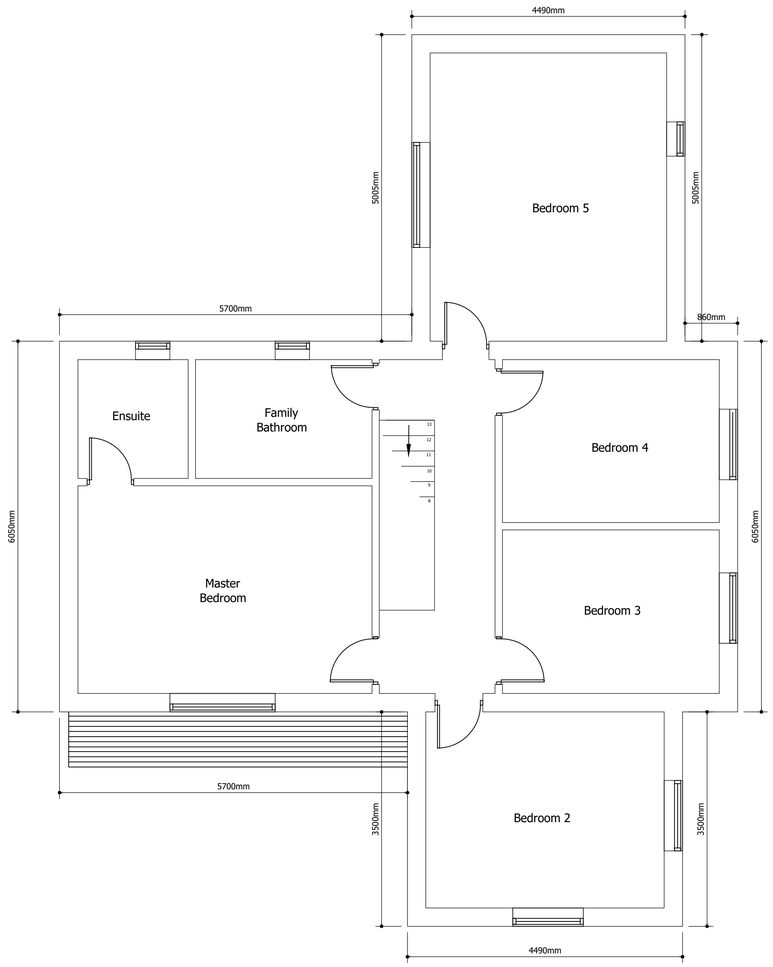

Revisions	Notes	Dates

Client: 1 Old Rectory Gardens, Middleton, Manchester, M24 5DN		
Project title: Front and Side Extensions		
Drawing title: Existing Ground and First Floor Plans		
Date: May 18	Scale: On dwg	Job No.
Drawn		Dwg. No. 02