

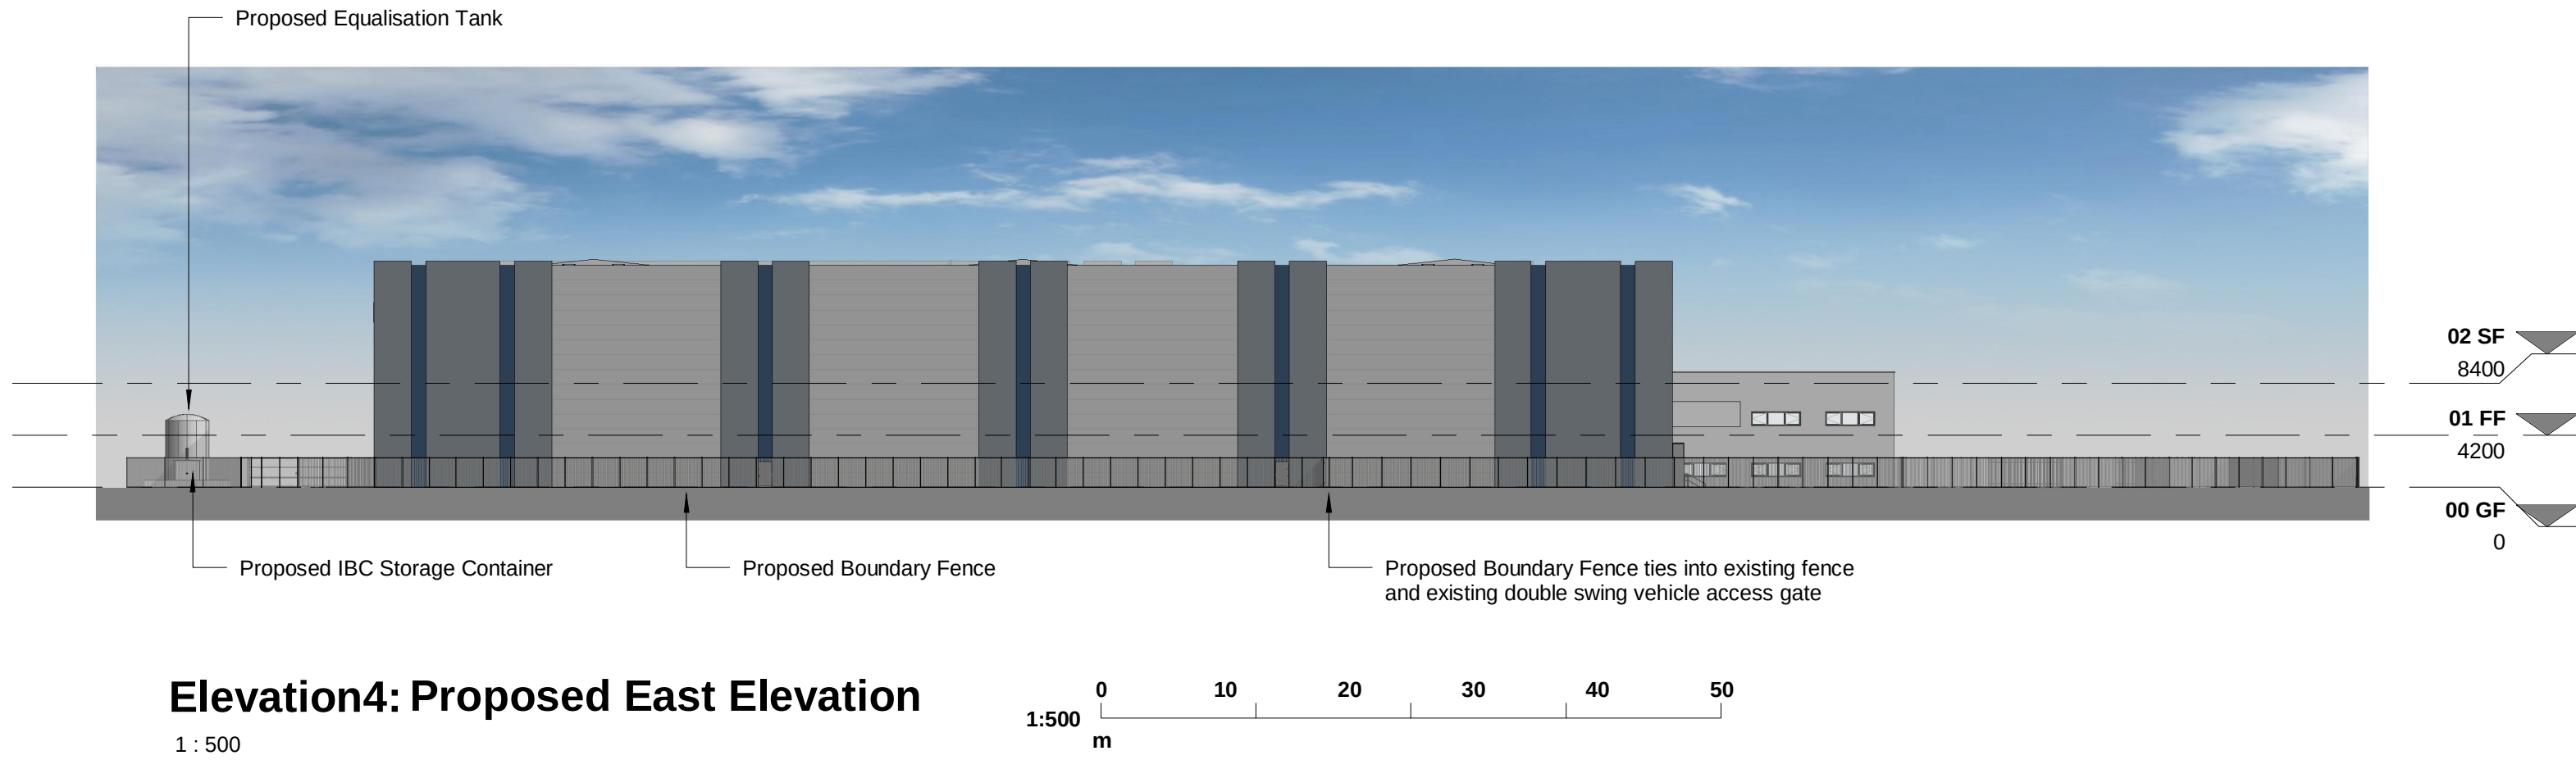
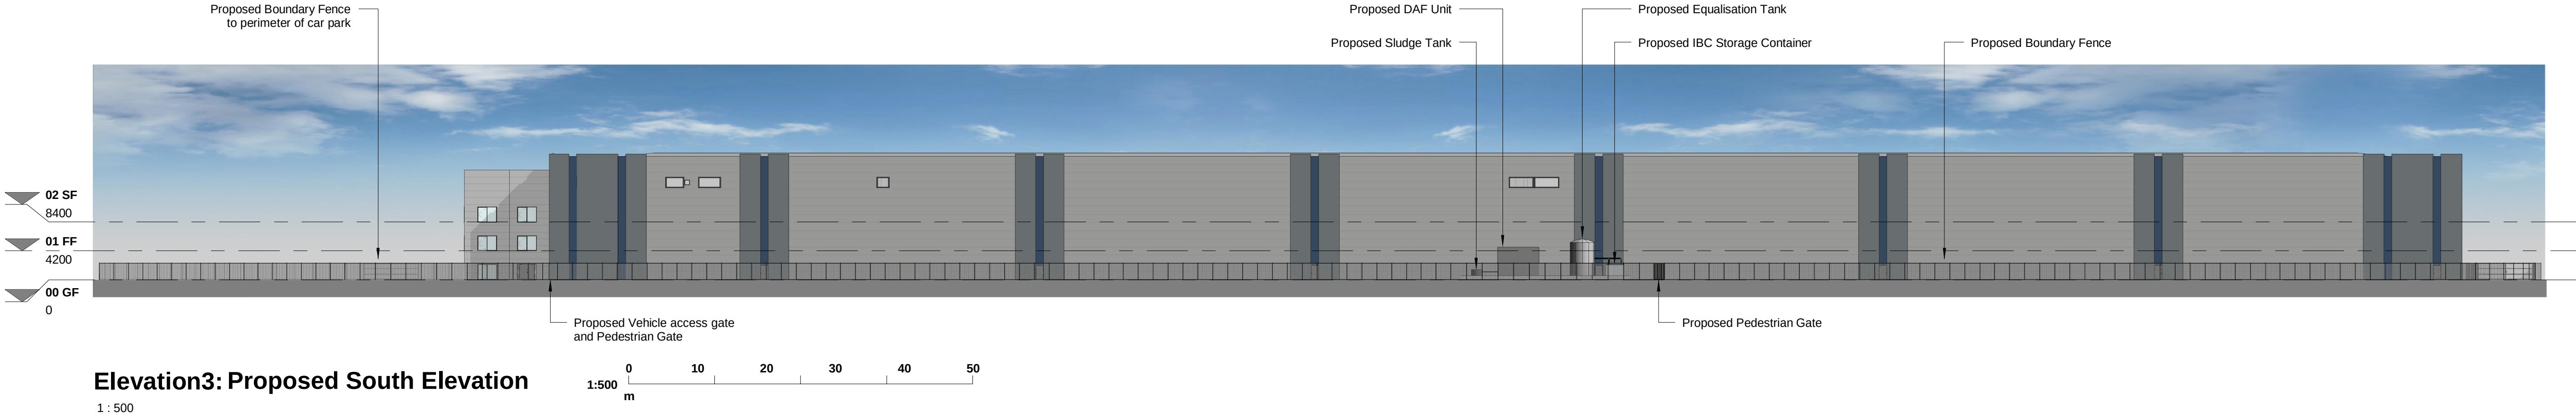


© COPYRIGHT. ALL RIGHTS RESERVED.
THIS DRAWING MUST BE READ IN CONJUNCTION WITH ALL OTHER RELEVANT
DRAWINGS AND INFORMATION.
ANY DISCREPANCIES MUST BE REPORTED TO NIRAS ARCHITECTS IMMEDIATELY.
THE DRAWING OR INFORMATION MUST NOT BE USED FOR CONSTRUCTION
UNLESS EXPRESSLY ISSUED FOR CONSTRUCTION.
DO NOT SCALE OFF DRAWINGS. USE DISPLAYED DIMENSIONS.

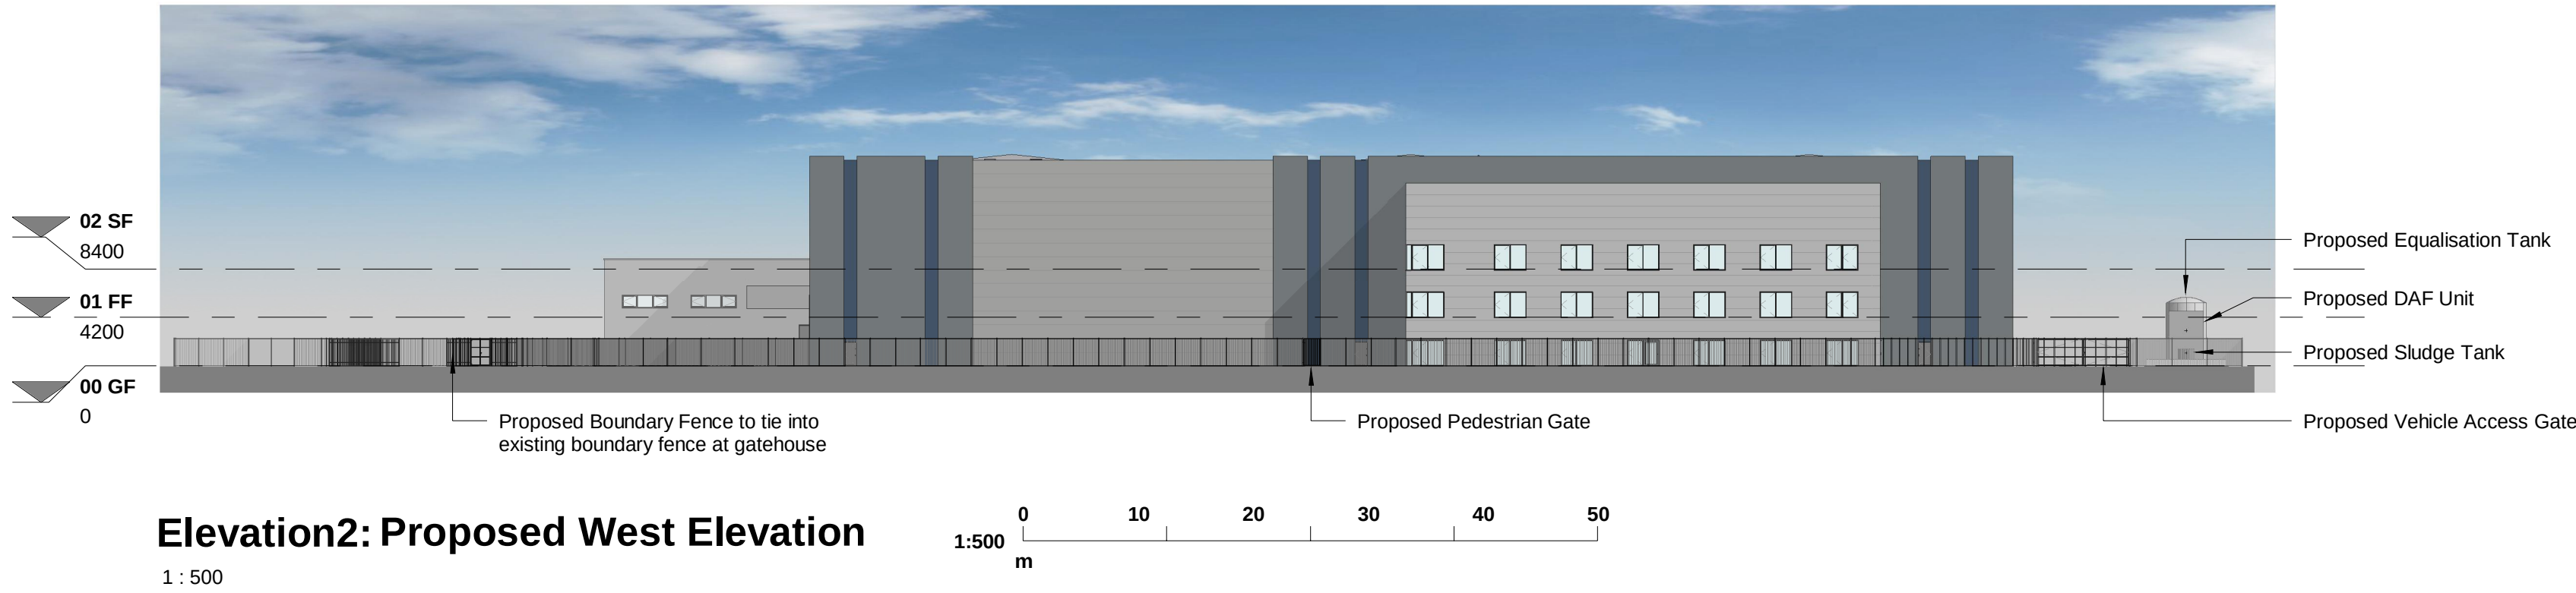

#	23.02.2023	First Issue	RPM	CJS
Rev	Date	Description	By	Chk

PLANNING

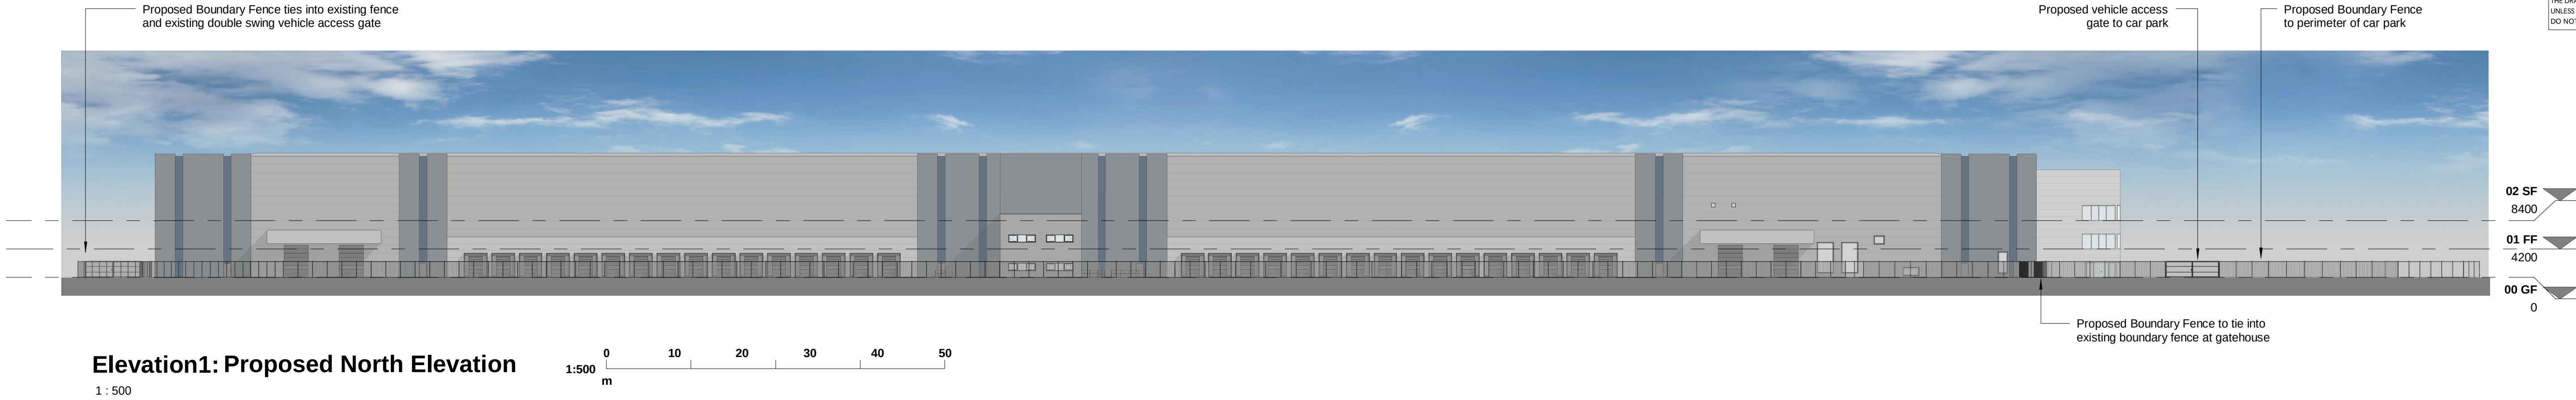

CLIENT



PROJECT

NEW PACKING AND SLICING
FACILITY

TITLE

PROPOSED ELEVATIONS

DRAWING NUMBER	STATUS	DRAWN RPM	CHECKED CJS	SCALE @ A1 1 : 500			
DAN001 NIA B XX DR A PL012 #							
PROJECT NO	ORIG	FB	SB	FORM	DIS	NUMBER	REV

FOR CONSTRUCTION ON APPROVAL