
This drawing is the copyright of MTC Desig
and is not to be reproduced without permiss

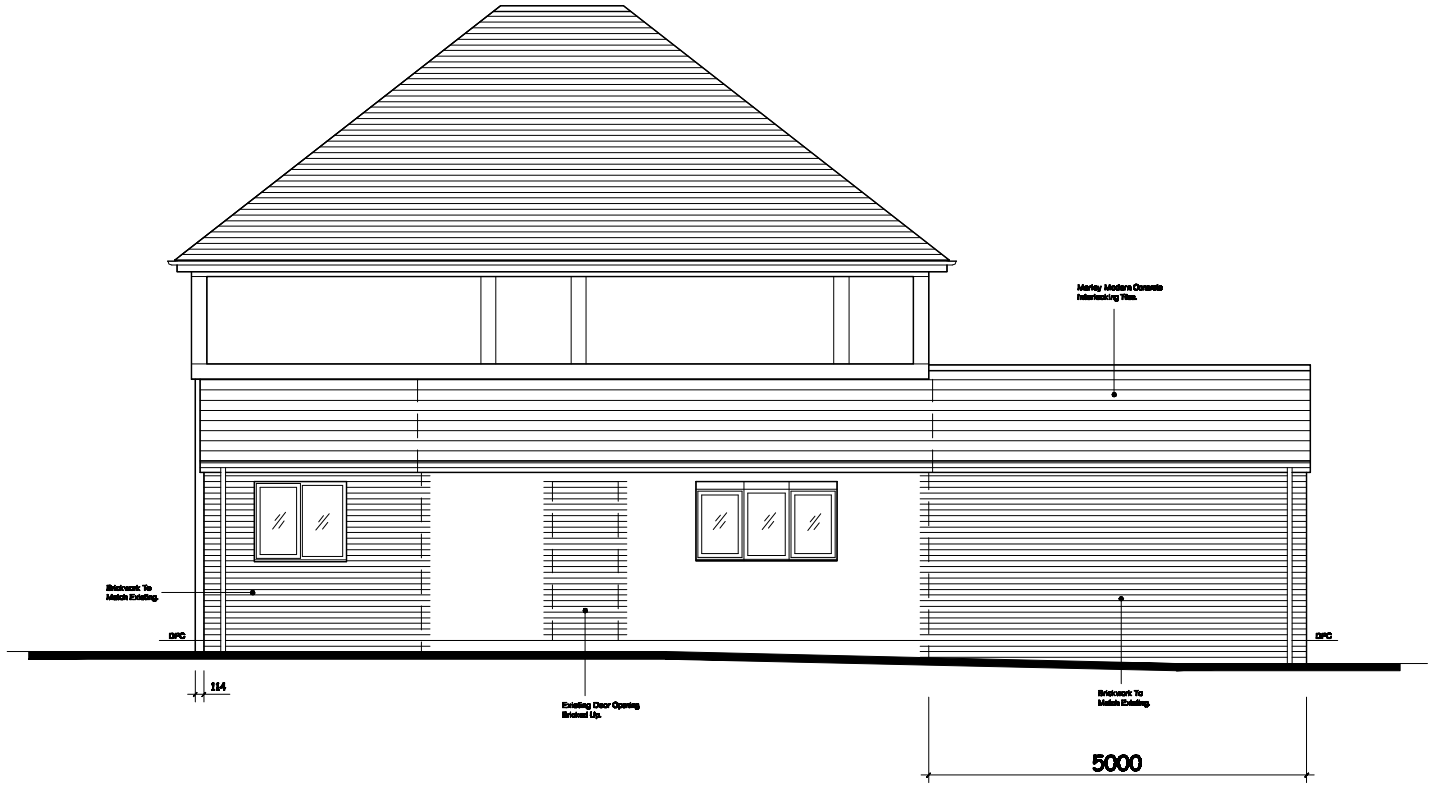

PROPOSED REAR ELEVATION.



PROPOSED SIDE ELEVATION.

Revision	Title :	Project :	MTC Designs
	PROPOSED SINGLE STOREY SIDE AND REAR EXTENSIONS.	360, EDENFIELD ROAD, ROCHDALE. OL12 7NH	31 Exford Drive Bolton BL2 6TB T: 01204 418714 M: 07708028514 Email: michaeltcourt@aol.com
			Scale: 1.100 @ A3 Date: October 2020.
			Drawing No: P05