SCALE 1:100
m 0 1 2 3 4 5

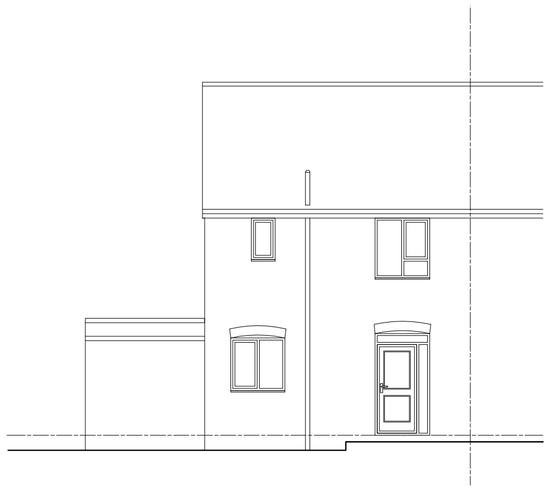

EXISTING REAR ELEVATION scale 1:100

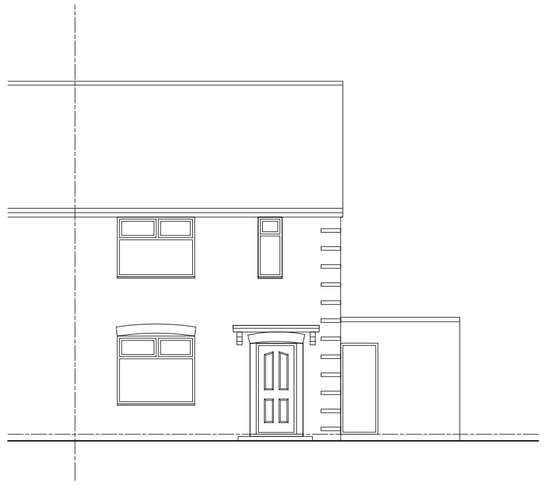

EXISTING FRONT ELEVATION scale 1:100

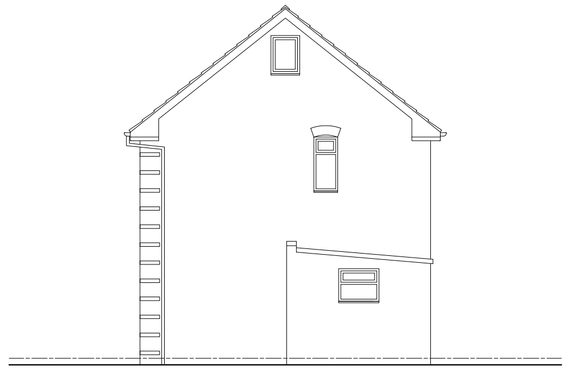

EXISTING SIDE ELEVATION scale 1:100

Denotes: Curtilage of Existing dwelling



LOCATION PLAN scale 1:1250

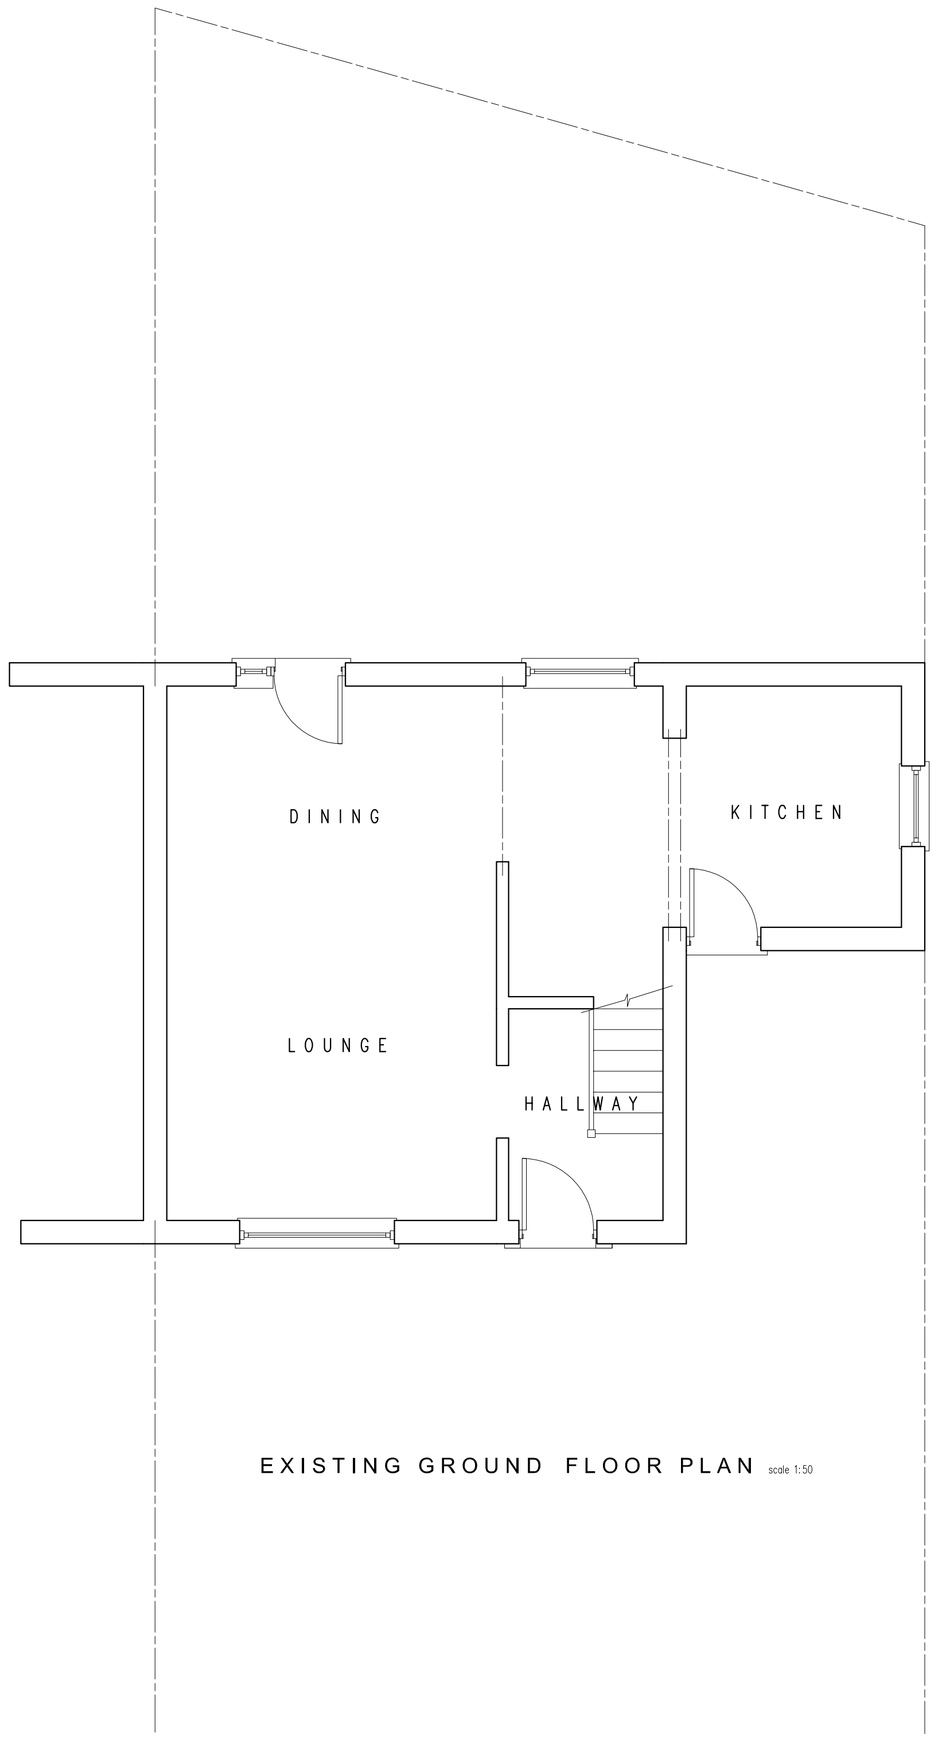

EXISTING GROUND FLOOR PLAN scale 1:50

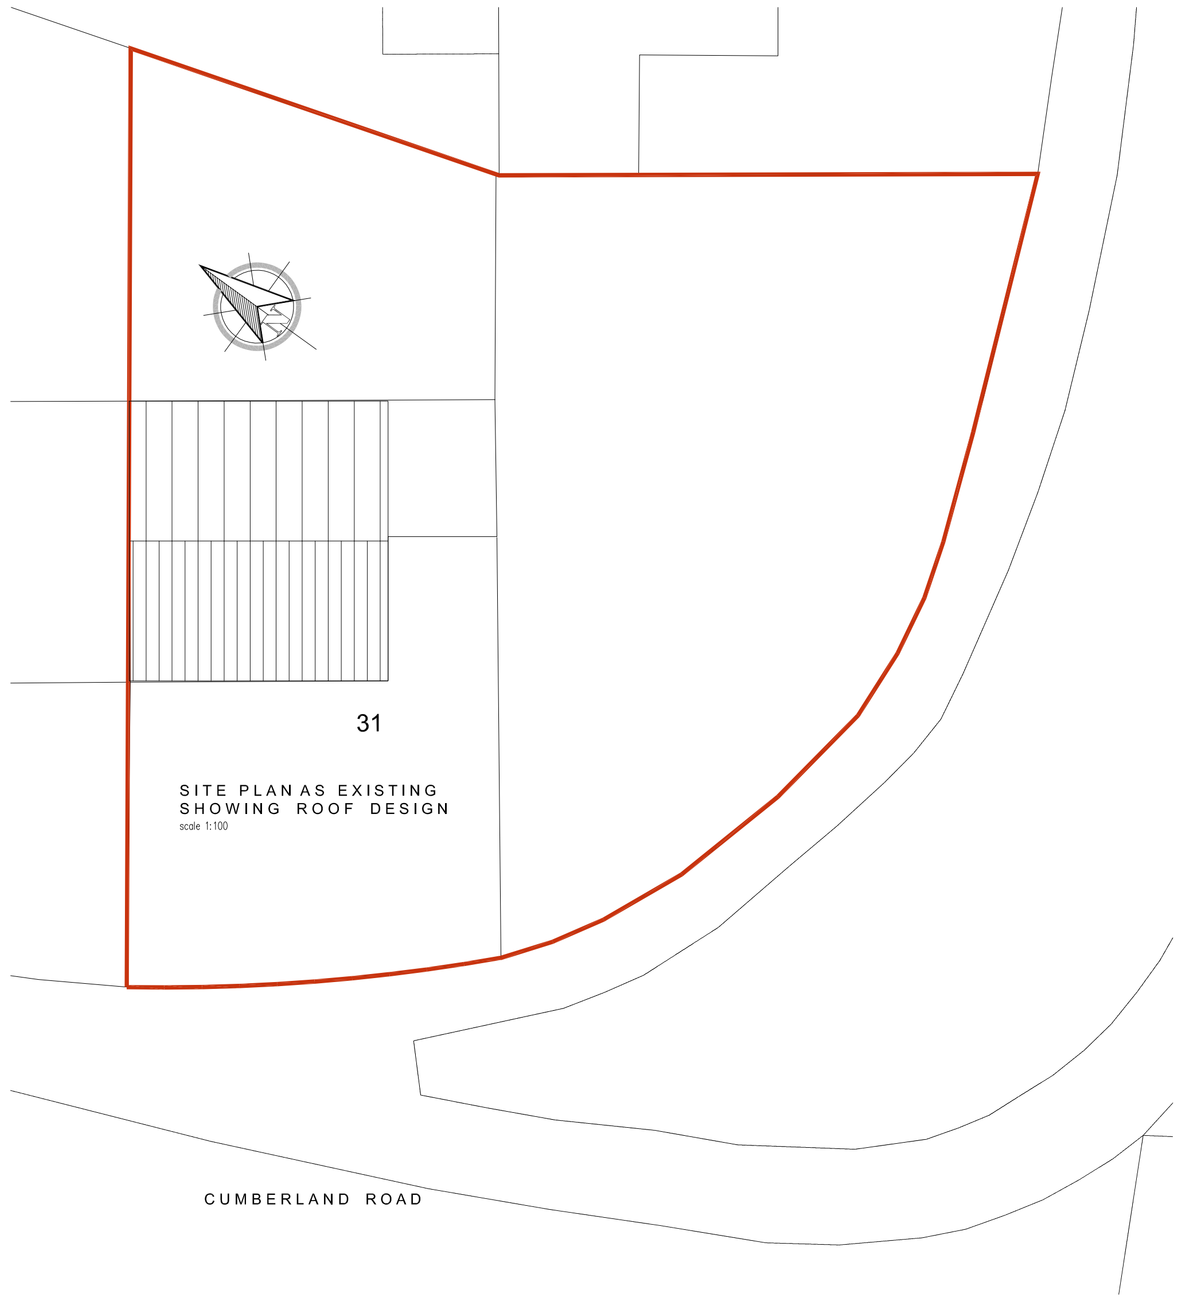

SITE PLAN AS EXISTING
SHOWING ROOF DESIGN
scale 1:100

Rev	Description	Drawn	Chk	App	Date

PurplePlans
Contact : Stuart Broadhurst Tel : 07763693374

client
MR BRENT ASHWORTH

Project Title
31 CUMBERLAND ROAD
ROCHDALE OL11 2RP

Drawing Title
SINGLE STOREY SIDE EXTENSION
EXISTING PLANS

Scale @ A1	Date drawn	Status
As Shown	29.10.20	PLANNING

Drawing no. 791-20-01 Revision A