





Front

Side
Existing

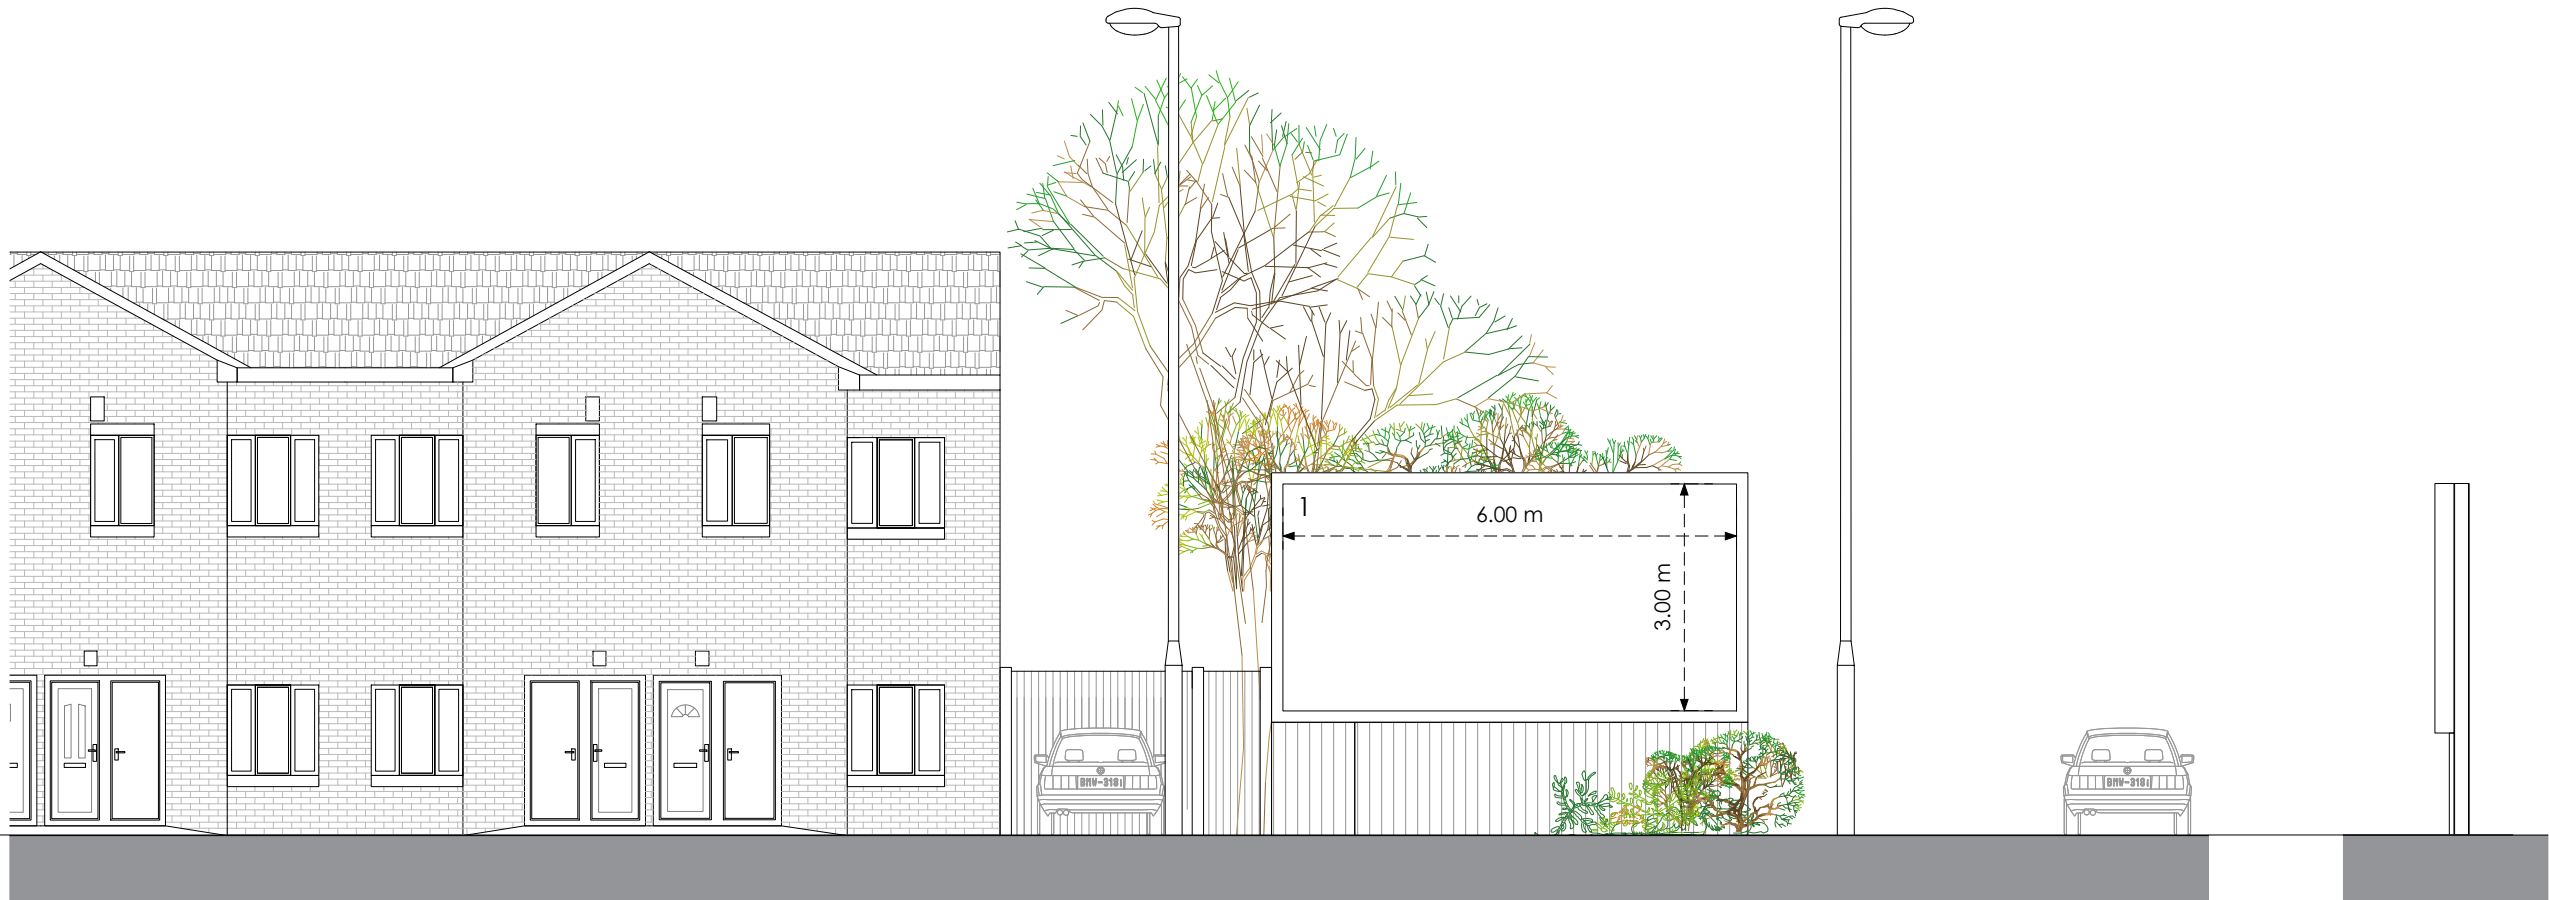

Front

Side
Proposed

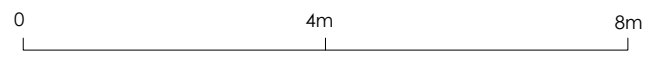

Title
Existing and Proposed Elevations

Address
Halifax Road, Rochdale, O12 9AA

Client

Job No. 11667
Issued 26/04/24

Scale
1:100 @ A3

- Key**
- 1. Existing Advertising Panels to be Removed
 - 2. Rear of Proposed Digital Display

All information is to be checked on site for accuracy and fit. Only drawings with WD status with the most recent revision are to be used for construction.