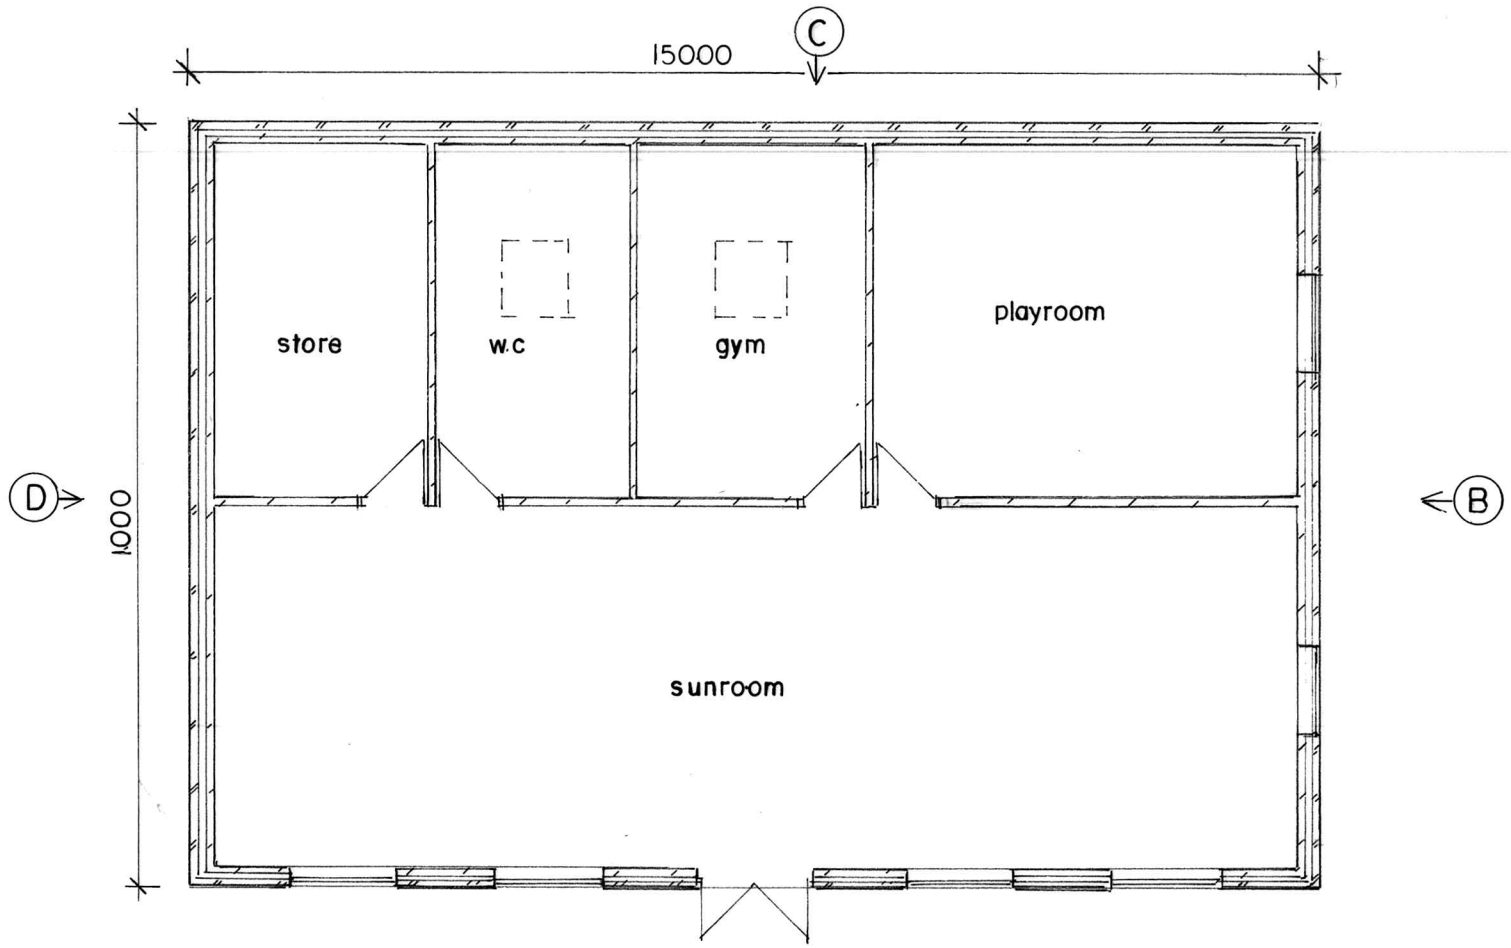

GROUND FLOOR PLAN

A

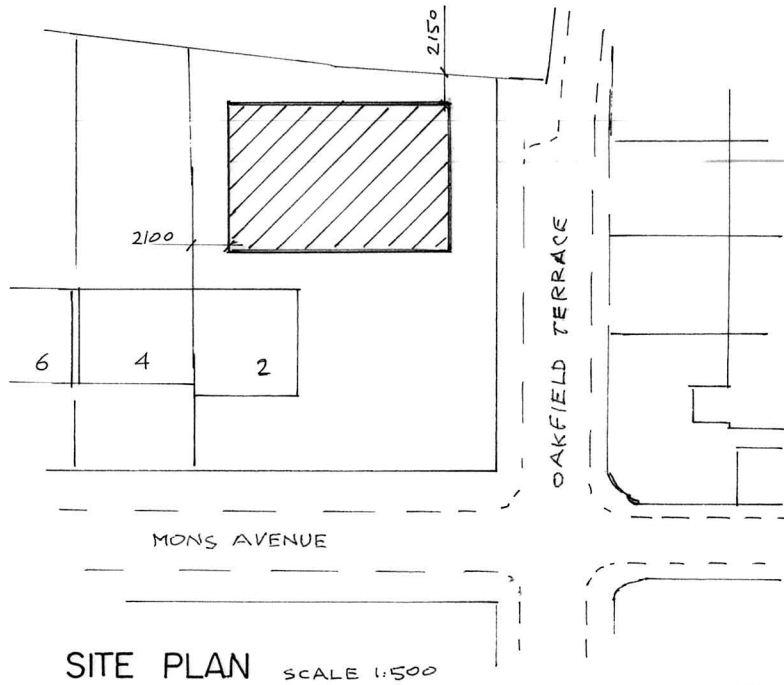

SITE PLAN SCALE 1:500
(PROPOSED)

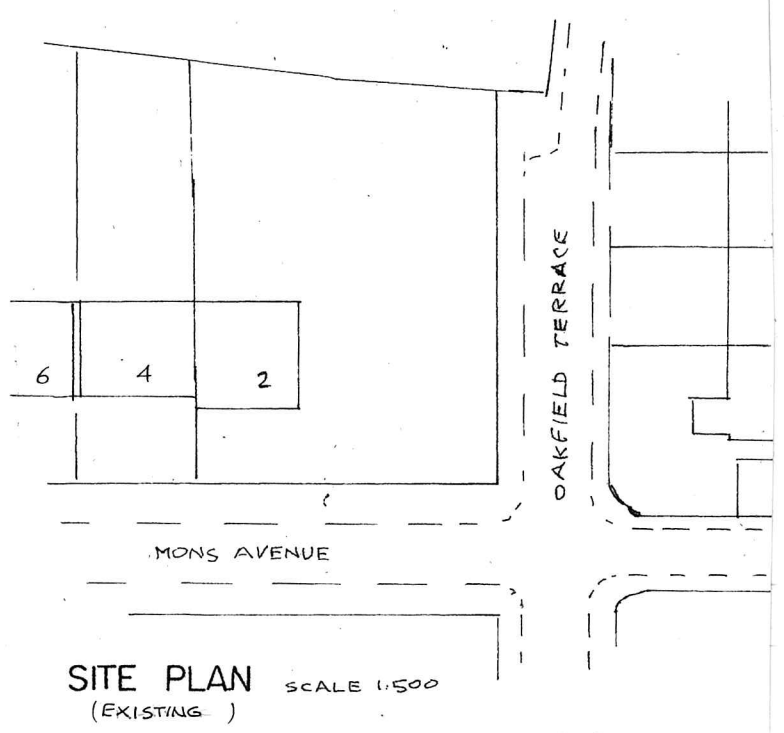

SITE PLAN SCALE 1:500
(EXISTING)

BUILDING DESIGN SERVICES
M. FAROOQ
6 Stock Close, Shawclough, Rochdale OL12 6BB
Tel: 01706 712231 Mob: 07967605763

PROPOSED OUT BUILDING AT 2 MONS AVENUE ROCHDALE OL11 5BQ

For: Mr QUMAR MUSHTAQ

Plan	*Scale 1:100*	**1690 /1**

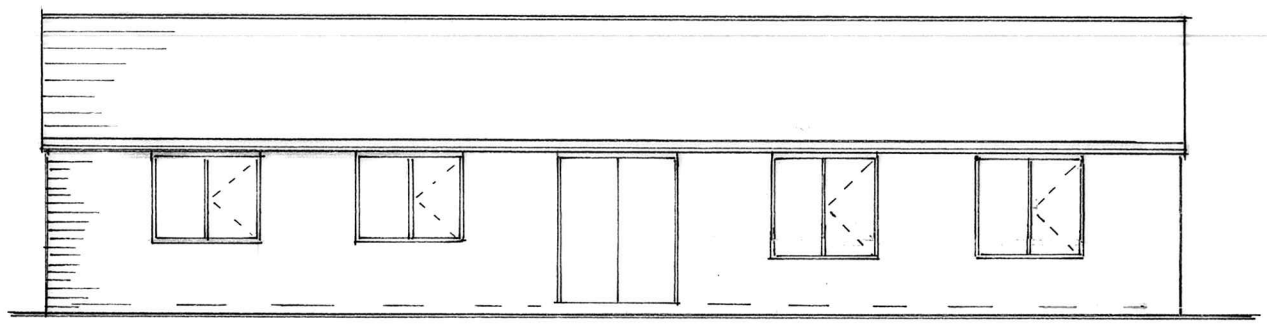

FRONT ELEVATION 'A'

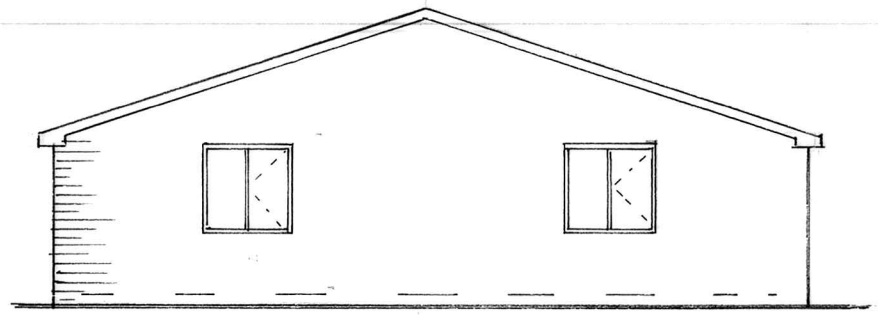

SIDE ELEVATION 'B'

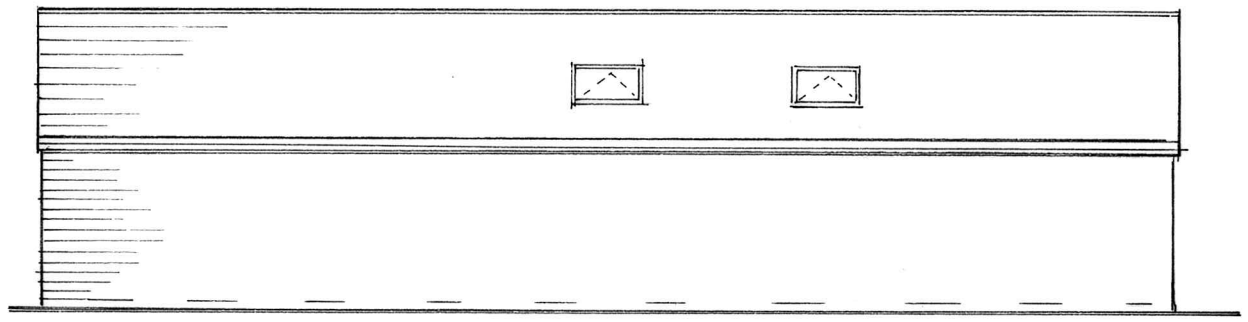

REAR ELEVATION 'C'

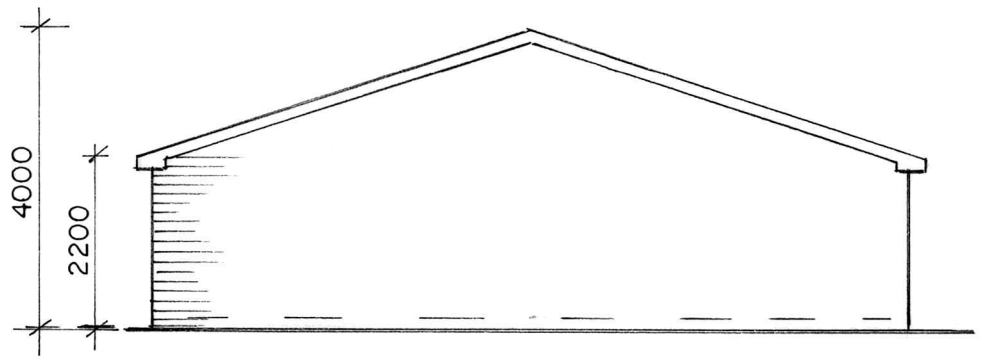

SIDE ELEVATION 'D'

BUILDING DESIGN SERVICES
M. FAROOQ
6 Stock Close, Shawclough, Rochdale OL12 6BB
Tel: 01706 712231 Mob: 07967605763

PROPOSED OUT BUILDING AT 2 MONS AVENUE ROCHDALE OL11 5BQ

For: Mr QUMAR MUSHTAQ

Elevation *Scale 1:100* **1690 /2**