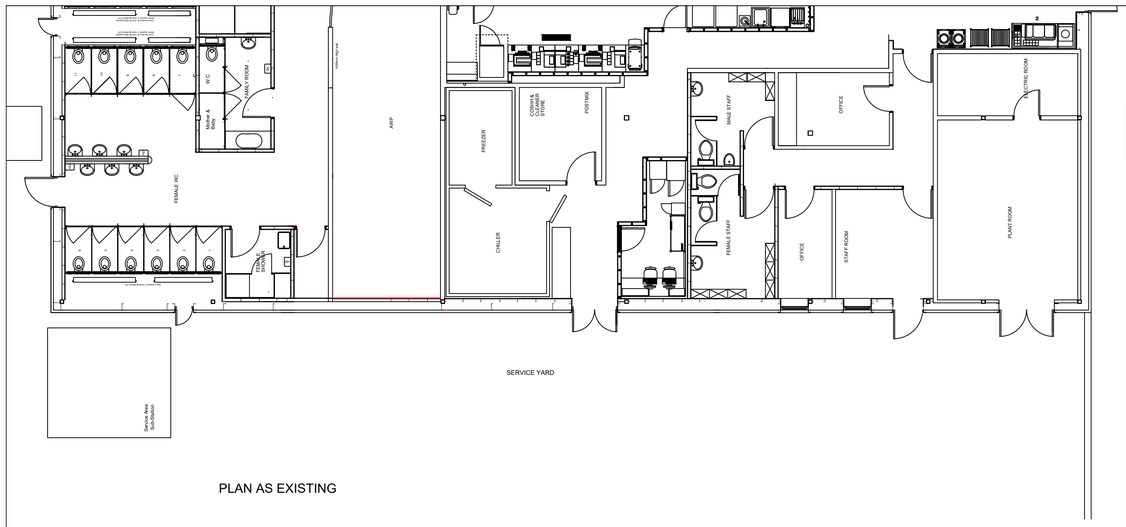

PLAN AS EXISTING

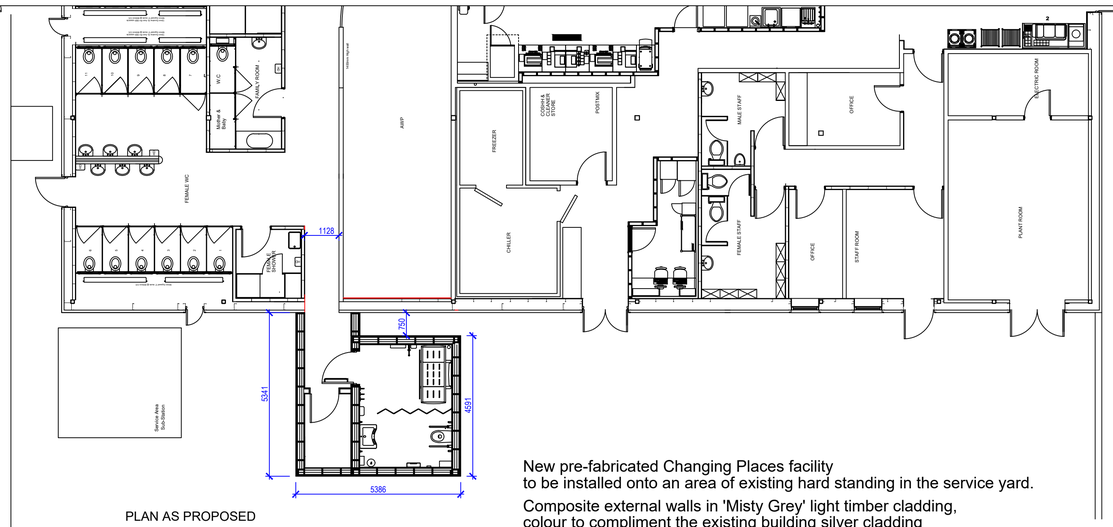

PLAN AS PROPOSED

New pre-fabricated Changing Places facility
to be installed onto an area of existing hard standing in the service yard.

Composite external walls in 'Misty Grey' light timber cladding,
colour to compliment the existing building silver cladding
Pre-finished roof in dark EPDM.

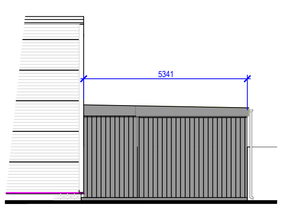

SERVICE YARD SIDE ELEVATION AS PROPOSED

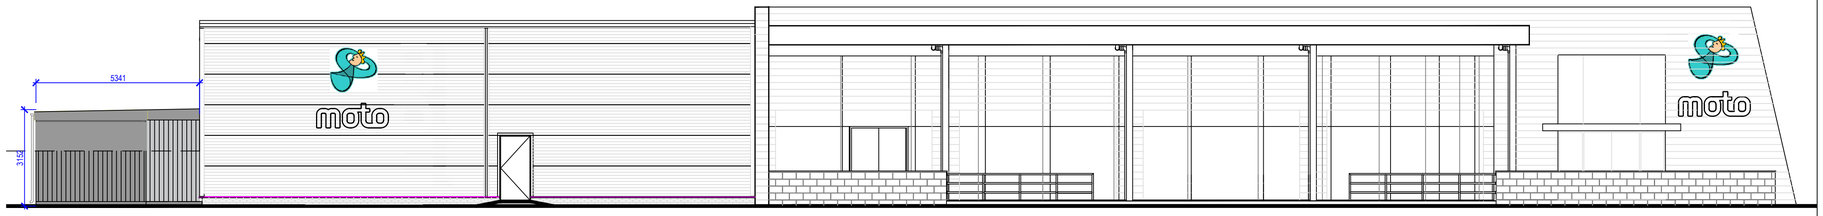

HGV PARK SIDE ELEVATION AS PROPOSED

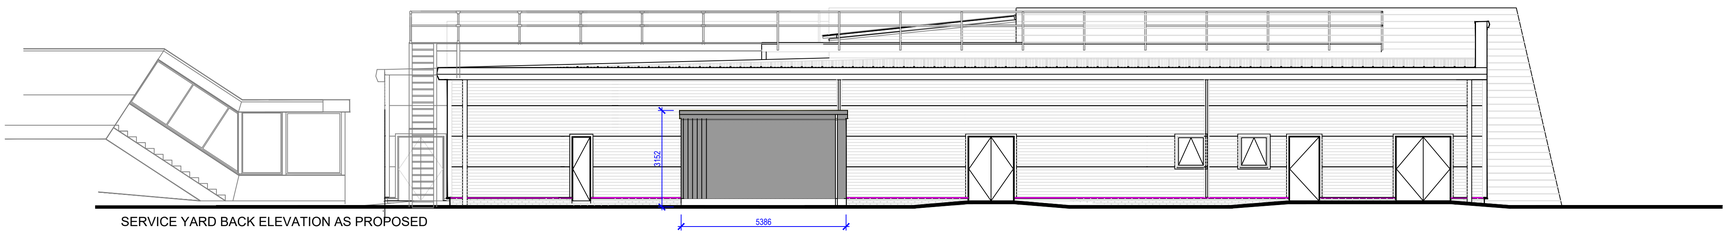

SERVICE YARD BACK ELEVATION AS PROPOSED

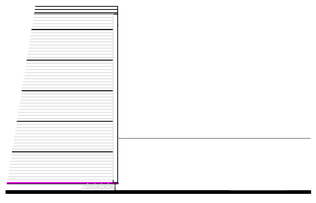

SERVICE YARD SIDE ELEVATION AS EXISTING

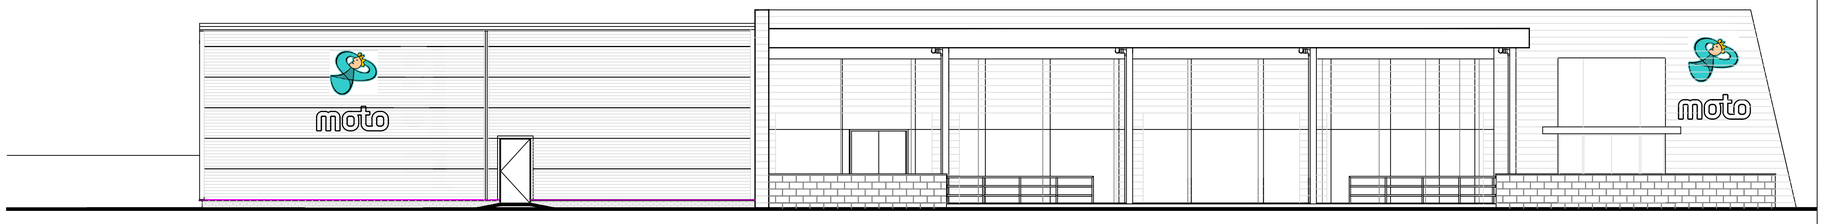

HGV PARK SIDE ELEVATION AS EXISTING

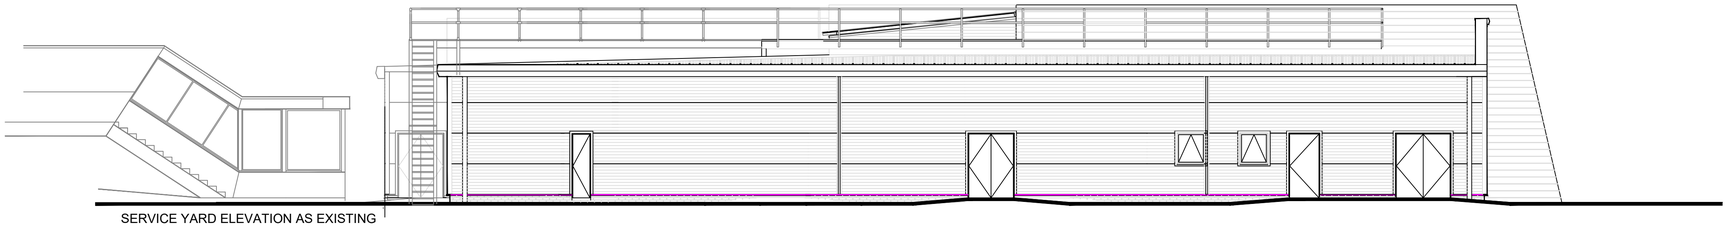

SERVICE YARD ELEVATION AS EXISTING

Copyright KMB Ltd
All materials specified should be used in accordance with the manufacturers recommendations and all relevant current codes of practice.

1:20	0	200mm	400mm	600mm	800mm	1000	1200	1400	1600						
1:100	0	1m	2m	3m	4m	5m	6m	7m	8m						
1:50	0		1m		2m		3m		4m						
1:5	0		100mm		200mm		300mm		400mm						

Rev	Date	Description	Drawn	Checked
A	17.05.22	Third elevation added, plan as ex added.	DH	-

Amendments

Drawing Status

PLANNING

Construction Consultants

PROJECT
Birch WB
Changing Places

CLIENT
Moto Hospitality Ltd

TITLE
Plan & Elevations As Existing & As Proposed

SCALE	DATE
1:100 / 50 @ A1	April 2022

DRAWN BY	CHECKED BY	DRAWING No.	REV
DH	.....	7667_112	A

Unit S6, Building 67, Europa Business Park, Bird Hall Lane, Stockport SK3 0XA
t: 0161 477 7709 e: Kmb@kmb-ltd.co.uk